


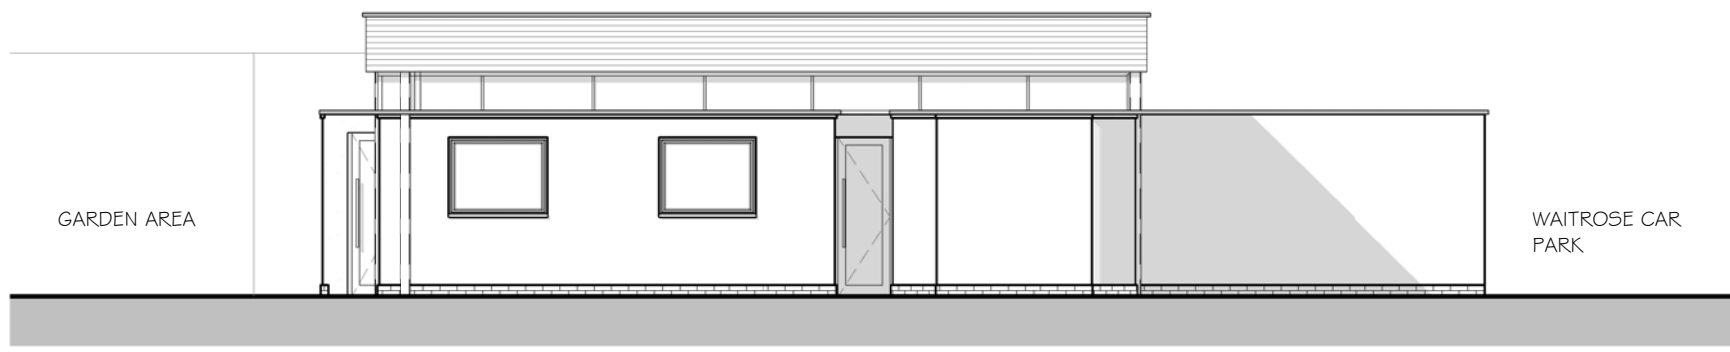


EXISTING EAST ELEVATION 1:100




EXISTING SOUTH ELEVATION 1:100



EXISTING NORTH ELEVATION 1:100

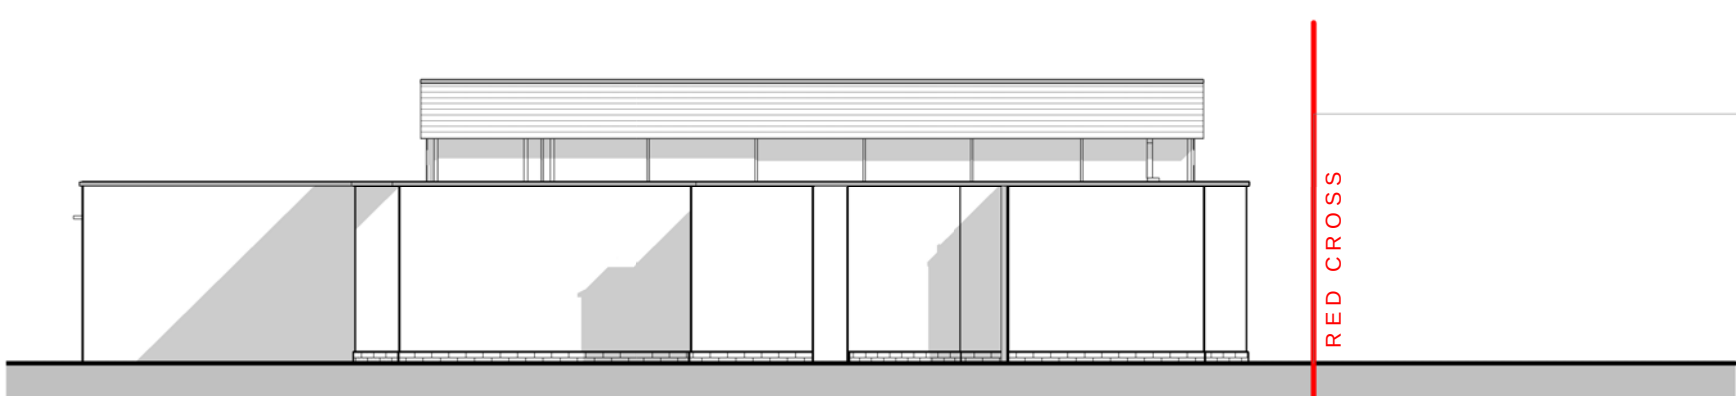


EXISTING WEST ELEVATION 1:100

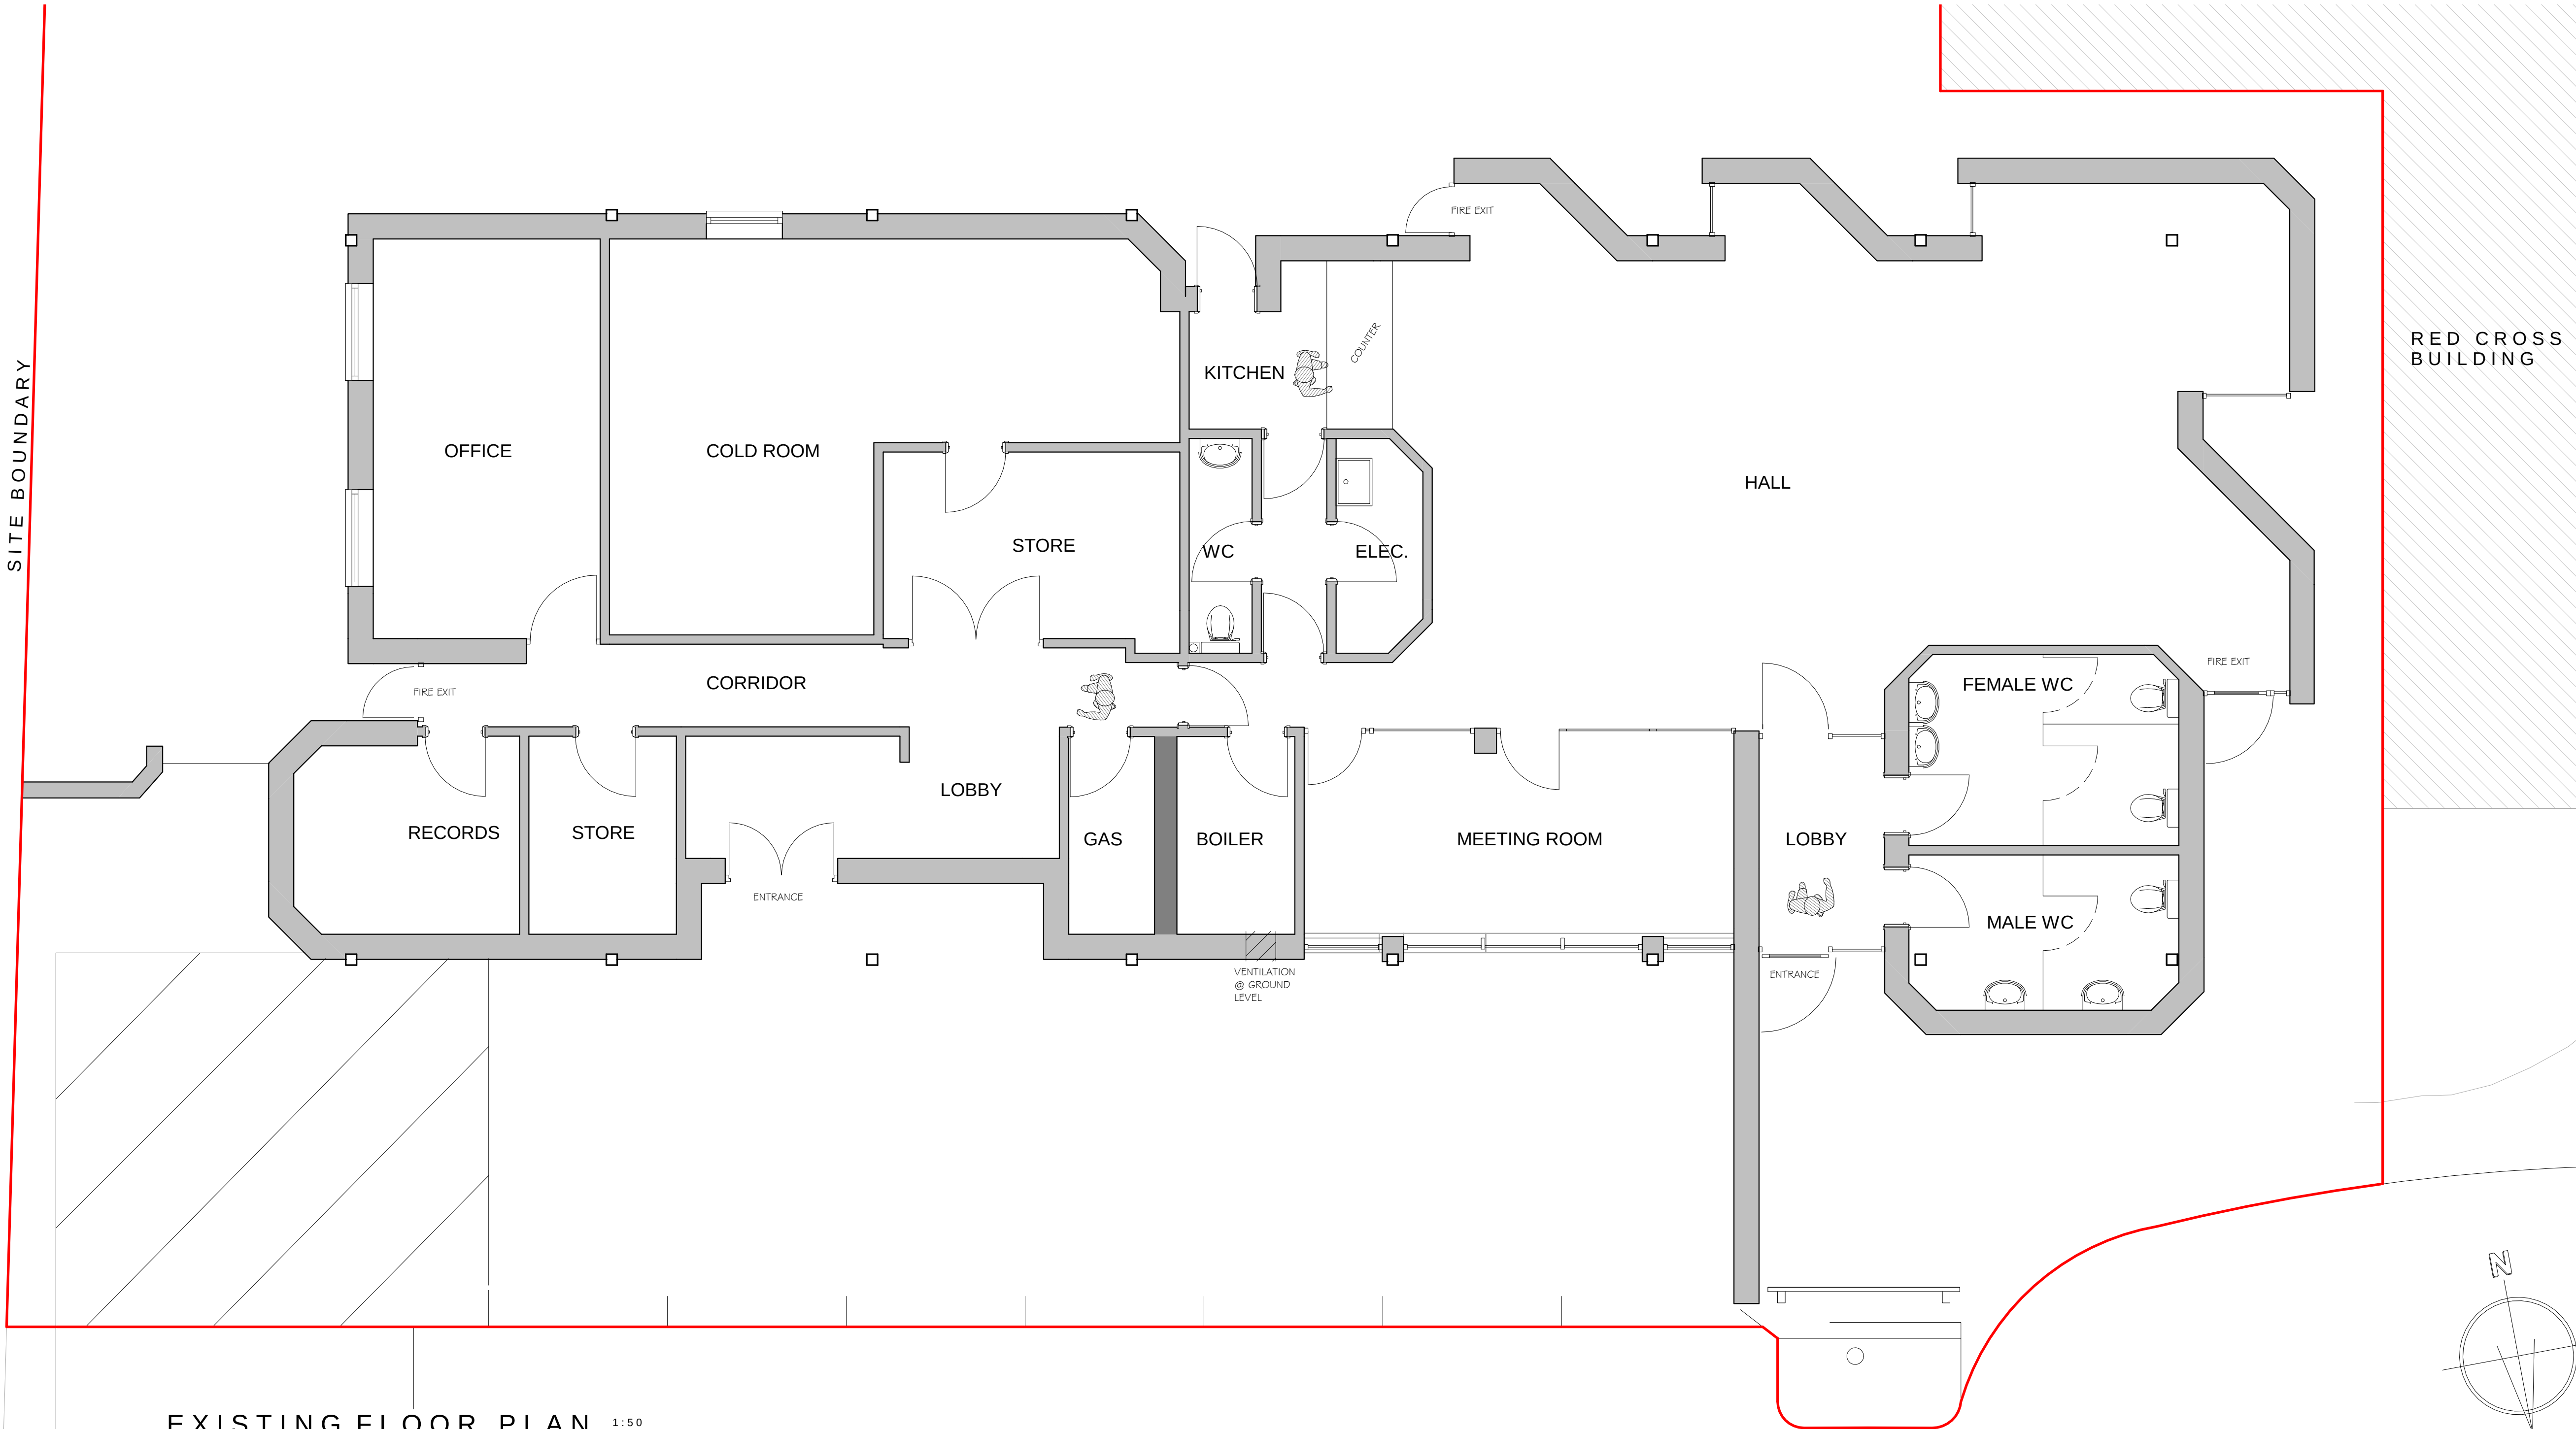

EXISTING FLOOR PLAN 1:50

NOTES:
DRAWING IS BASED ON INFORMATION PROVIDED BY OTHERS

- MATERIALS SCHEDULE:**
- 1. WHITE RENDER
 - 2. WHITE PVC WINDOWS
 - 3. WHITE PVC FASCIA
 - 4. TIMBER DOOR
 - 5. GLAZING
 - 6. GLAZED FIRE ESCAPE DOORS

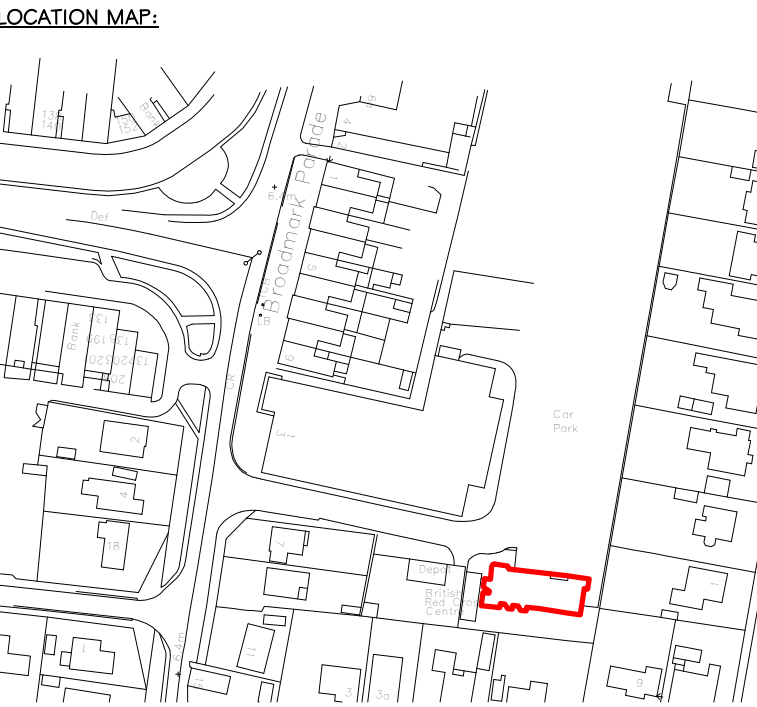

REV:	DATE:	DESCRIPTION:	TW:	DR:	CHK:
A	Date 4	SCALES AND LABELS AMENDED.	TW		

OTHER THAN FOR THE PURPOSES OF PLANNING, DO NOT SCALE THESE DRAWINGS. USE WRITTEN DIMENSIONS ONLY. ALL DIMENSIONS TO BE CHECKED ON SITE PRIOR TO COMMENCEMENT OF WORK.

THIS DRAWING IS THE COPYRIGHT OF SIMPSON HILDER ASSOCIATES LIMITED AND MAY NOT BE REPRODUCED, COPIED OR ALTERED IN ANY WAY WITHOUT WRITTEN AUTHORITY

SIMPSON HILDER ASSOCIATES LIMITED
67a High Street Lyndhurst Hampshire SO43 7BE
T: 023 80 283798
F: 023 80 283588
E: sha@simpsonhilder.co.uk

EXISTING FLOOR PLAN & ELEVATIONS

DRAWING STATUS: **PLANNING**

**SWCC
BROADMARK LANE
RUSTINGTON
LITTLE HAMPTON
BN16 2NE**

DATE: NOV 17	DRAWN BY: TW	CHECKED BY: GL	DATE CHECKED: NOV 17
SCALE 1:50	SCALE 1:100	SCALE 1:200	SCALE 1:500
108 NO:	8511	DRAWING NO:	111
		REVISION:	A

