






BLOCK PLAN 1:500

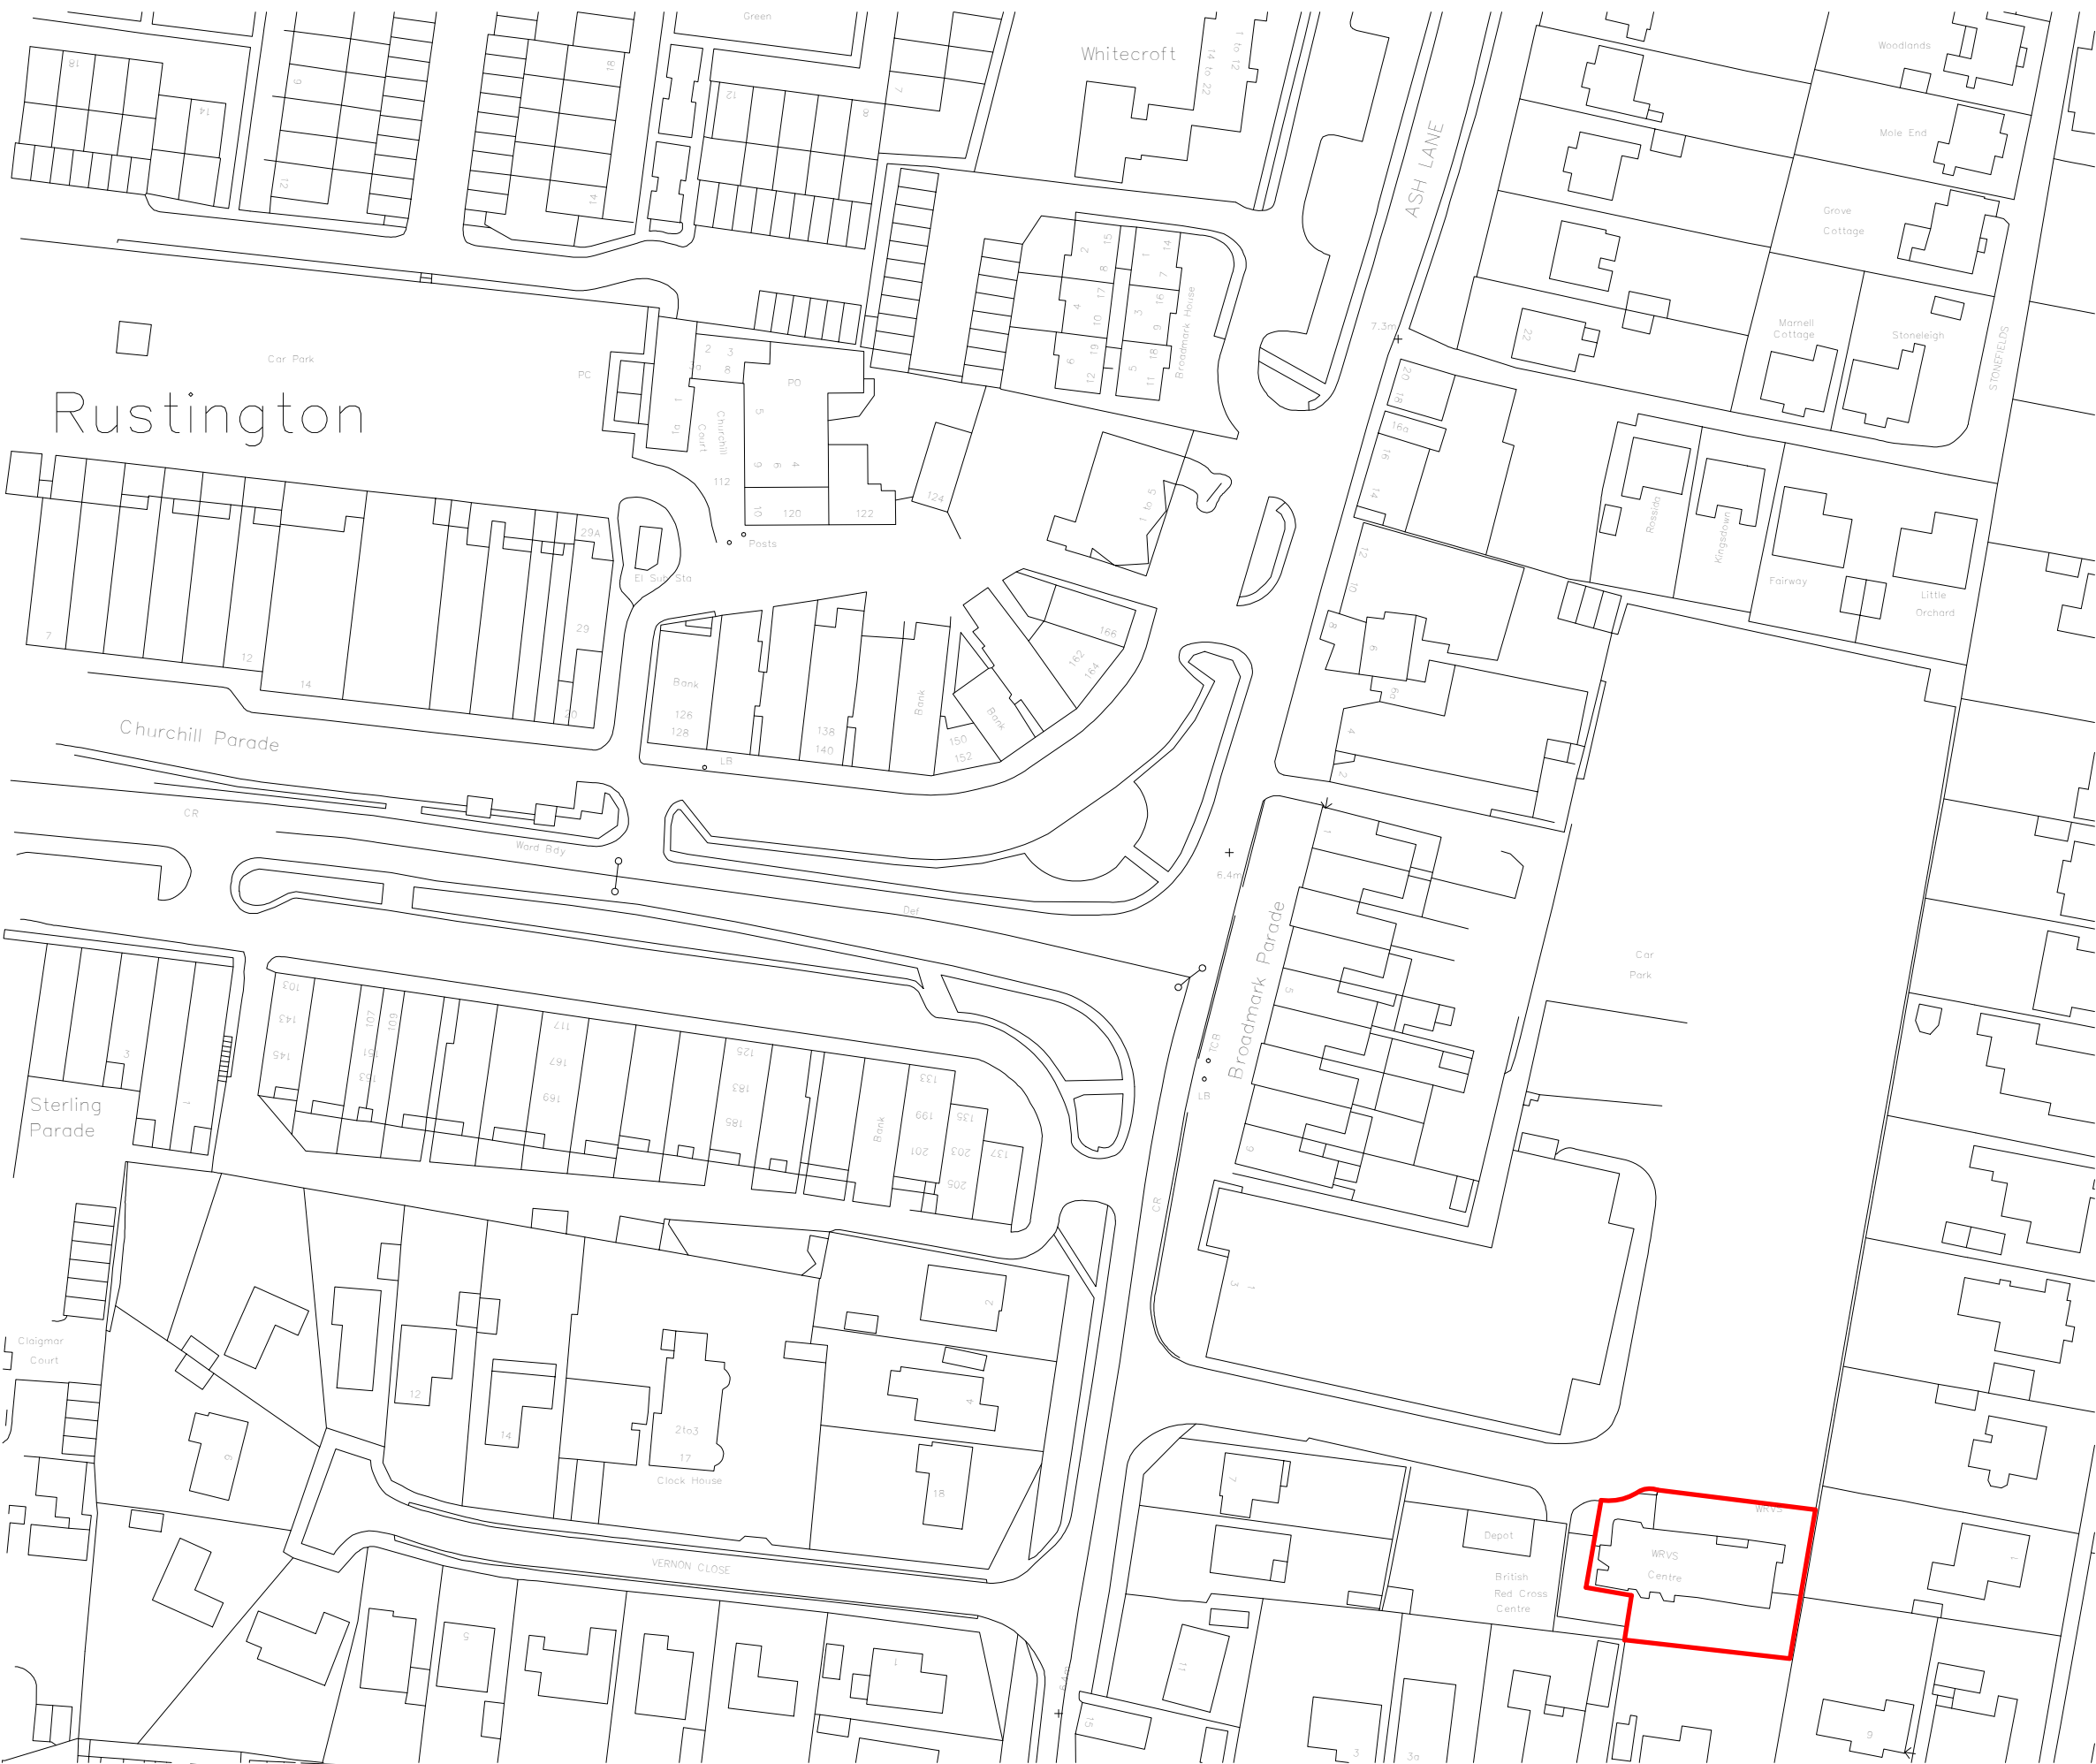


Ordnance Survey (c) Crown Copyright 2012. All rights reserved. Licence number 100020449

LOCATION PLAN 1:1000

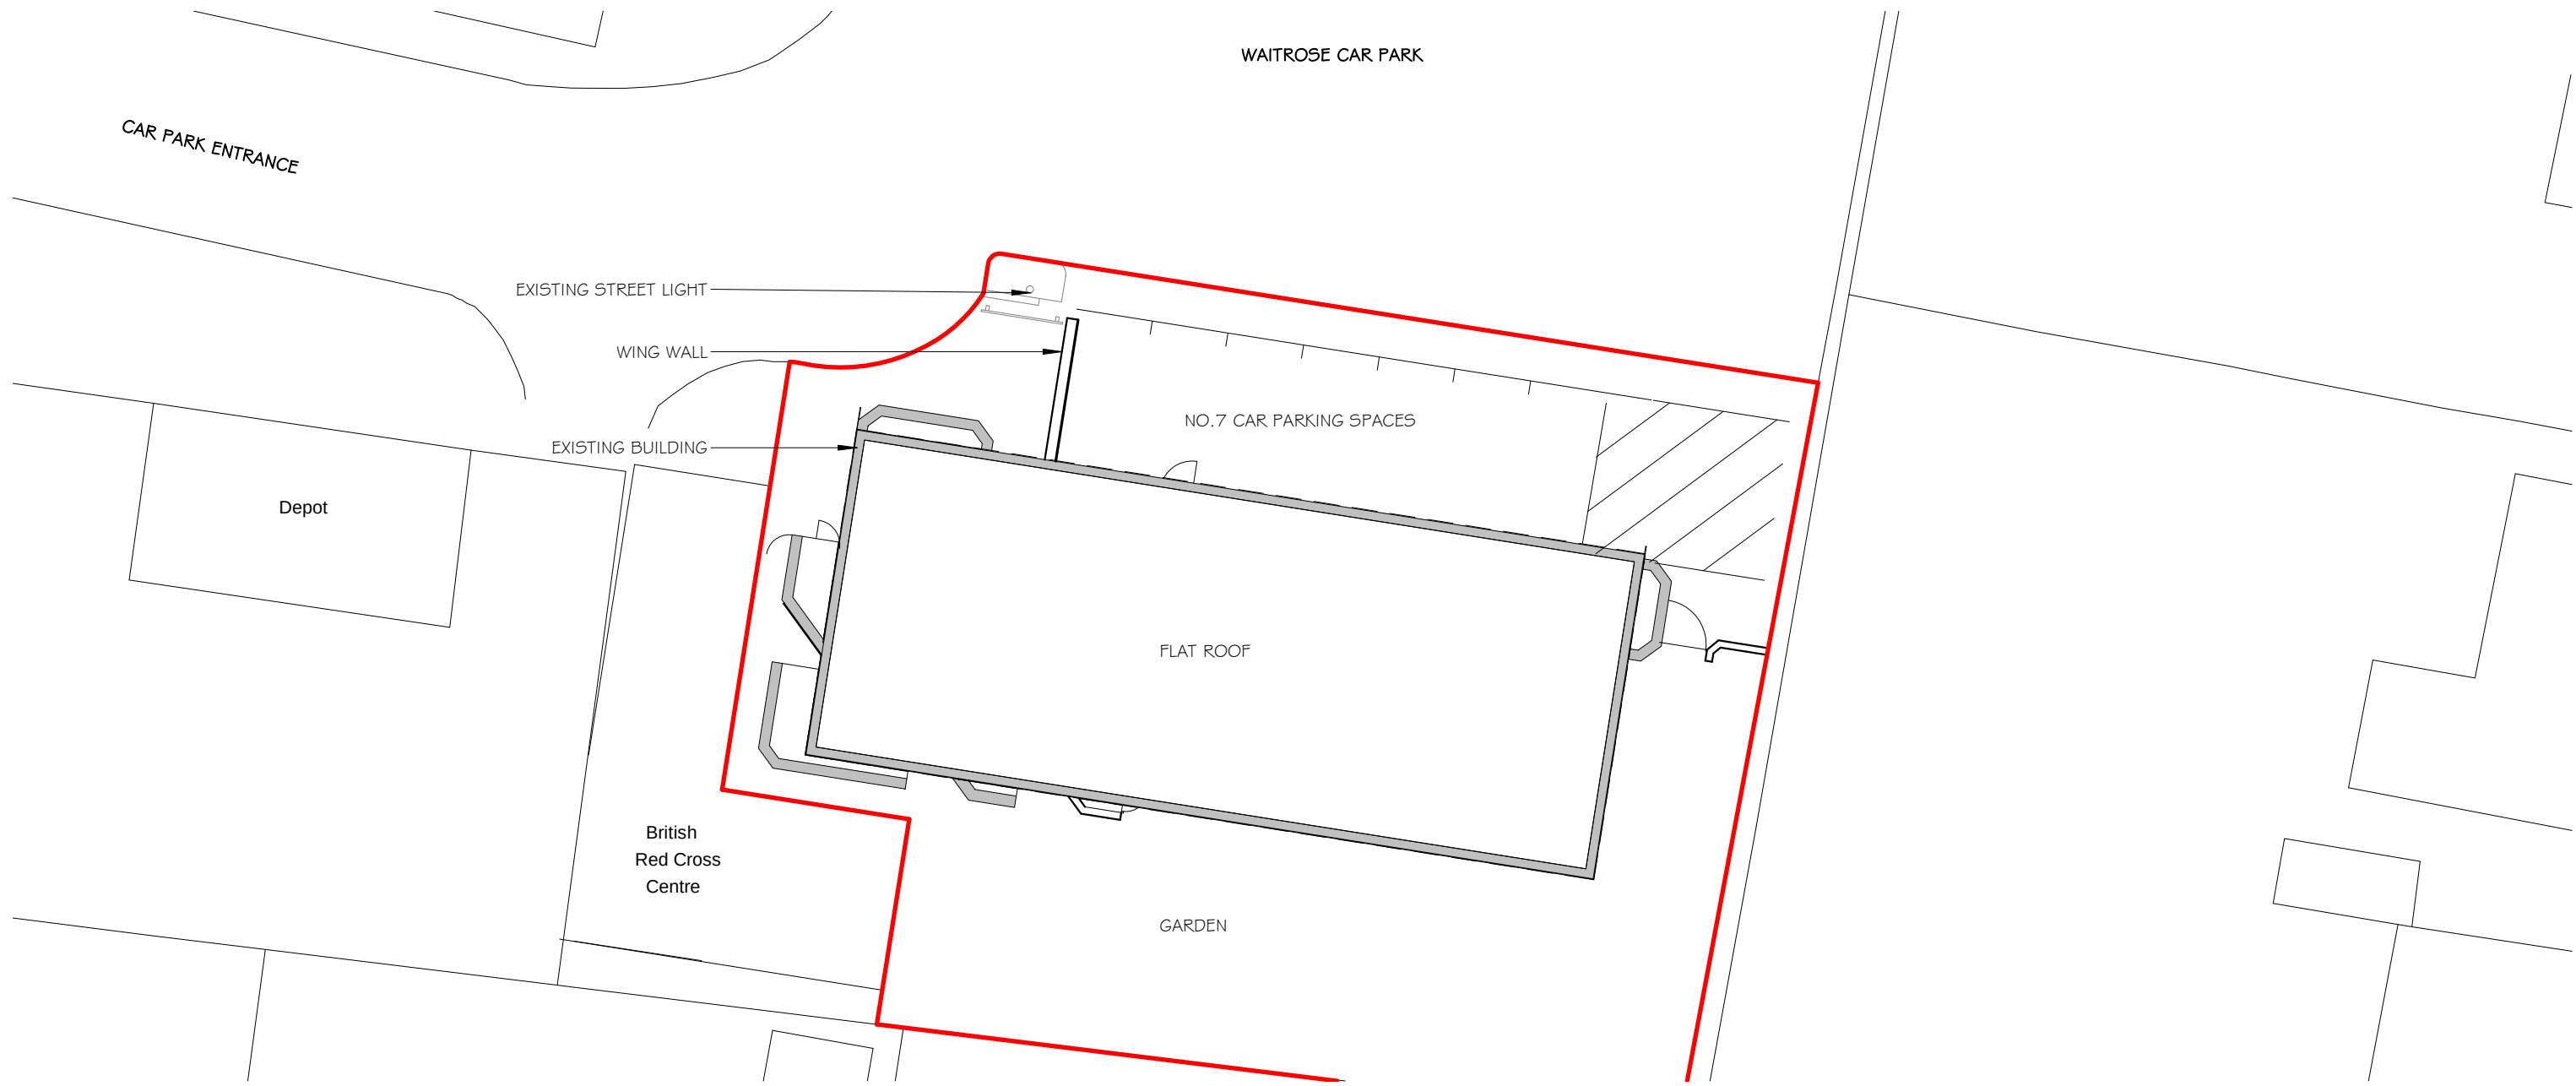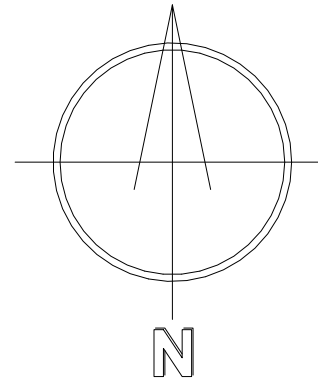

EXISTING SITE PLAN 1:200

 

A		OG-12-2017	SCALES AND LABELS AMENDED.		TW	*
REV:	DATE:	DESCRIPTION:			DR	CHK
OTHER THAN FOR THE PURPOSES OF PLANNING, DO NOT SCALE THESE DRAWINGS. USE WRITTEN DIMENSIONS ONLY. ALL DIMENSIONS TO BE CHECKED ON SITE PRIOR TO COMMENCEMENT OF WORK.						
THIS DRAWING IS THE COPYRIGHT OF SIMPSON HILDER ASSOCIATES LIMITED AND MAY NOT BE REPRODUCED, COPIED OR ALTERED IN ANY WAY WITHOUT WRITTEN AUTHORITY						
 SIMPSON HILDER ASSOCIATES LIMITED 67a High Street Lyndhurst Hampshire SO43 7BE T: 023 80 283798 F: 023 80 283588 E: sha@simpsonhilder.co.uk www.simpsonhilder.co.uk						
BLOCK & LOCATION & SITE PLAN						
DRAWING STATUS: PLANNING						
SWC BROADMARK LANE RUSTINGTON LITTLEHAMPTON BN16 2NE						
DATE: NOV 17		DRAWN BY: TW		DATE CHECKED: NOV 17		
SCALE IS AS INDICATED		CHECKED: GL		REVISION		
JOB NO: 8511		DRAWING NO: 110		REVISION: A		