



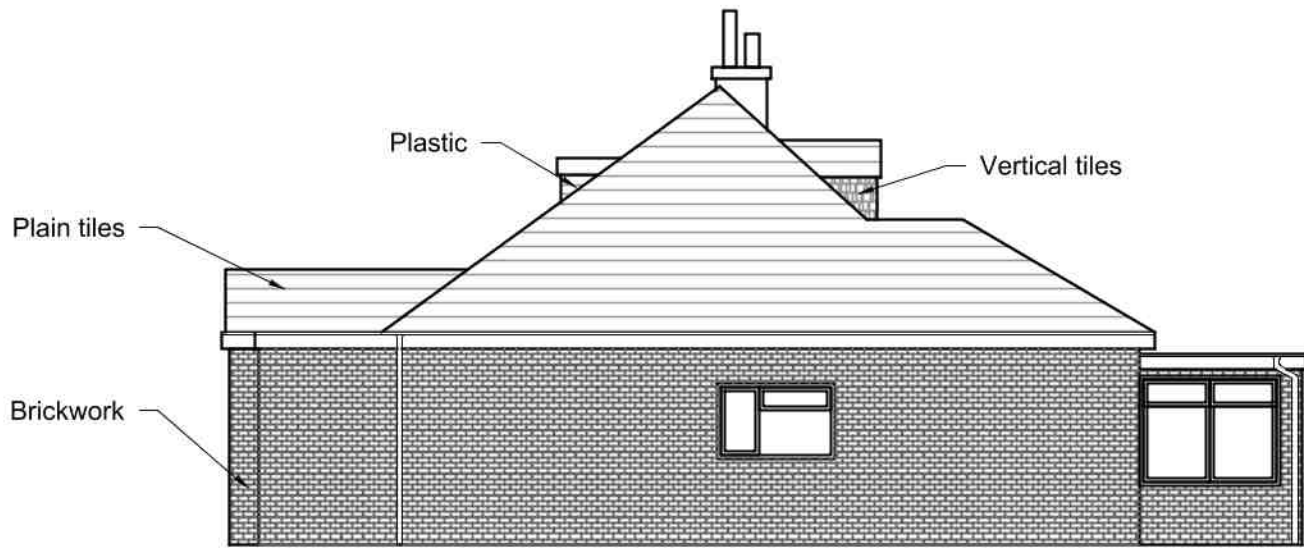

Existing Front Elevation
Scale: 1:100

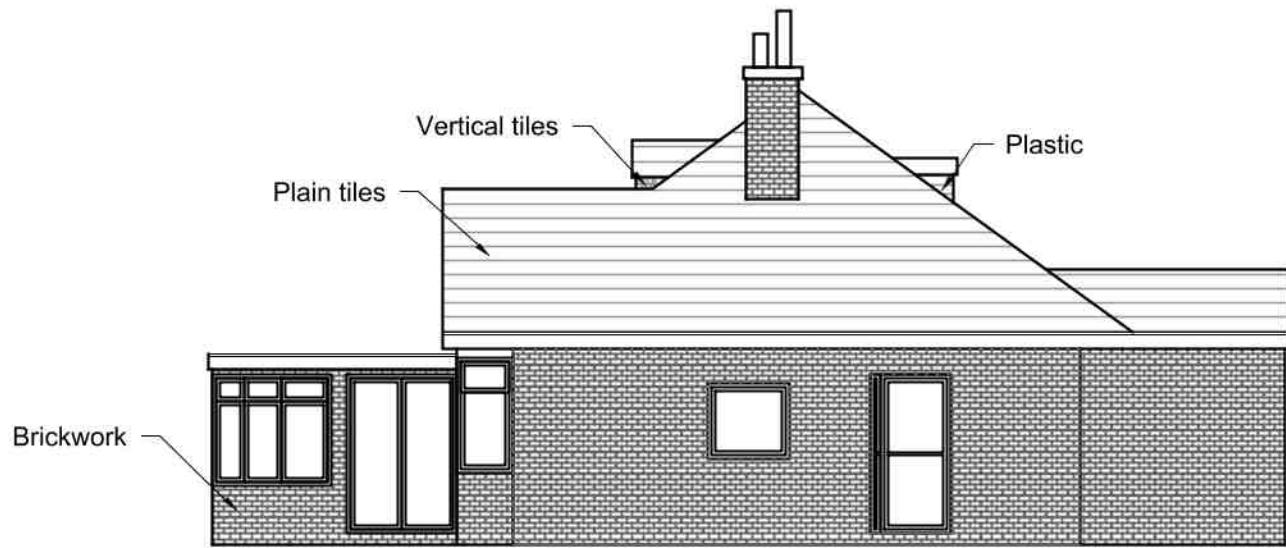

Existing Side Elevation
Scale: 1:100




Existing Rear Elevation
Scale: 1:100




Existing Section A-A
Scale: 1:100




Block Plan
Scale: 1:500

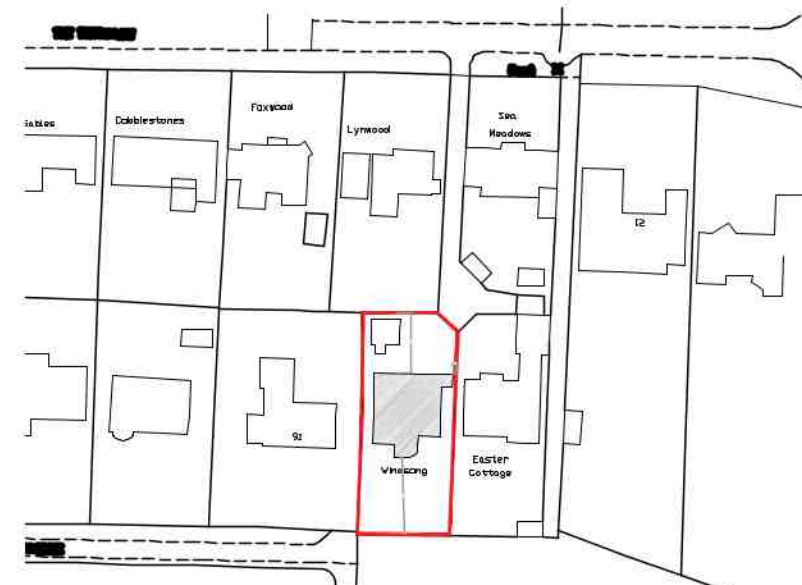


Location Plan
Scale: 1:1250

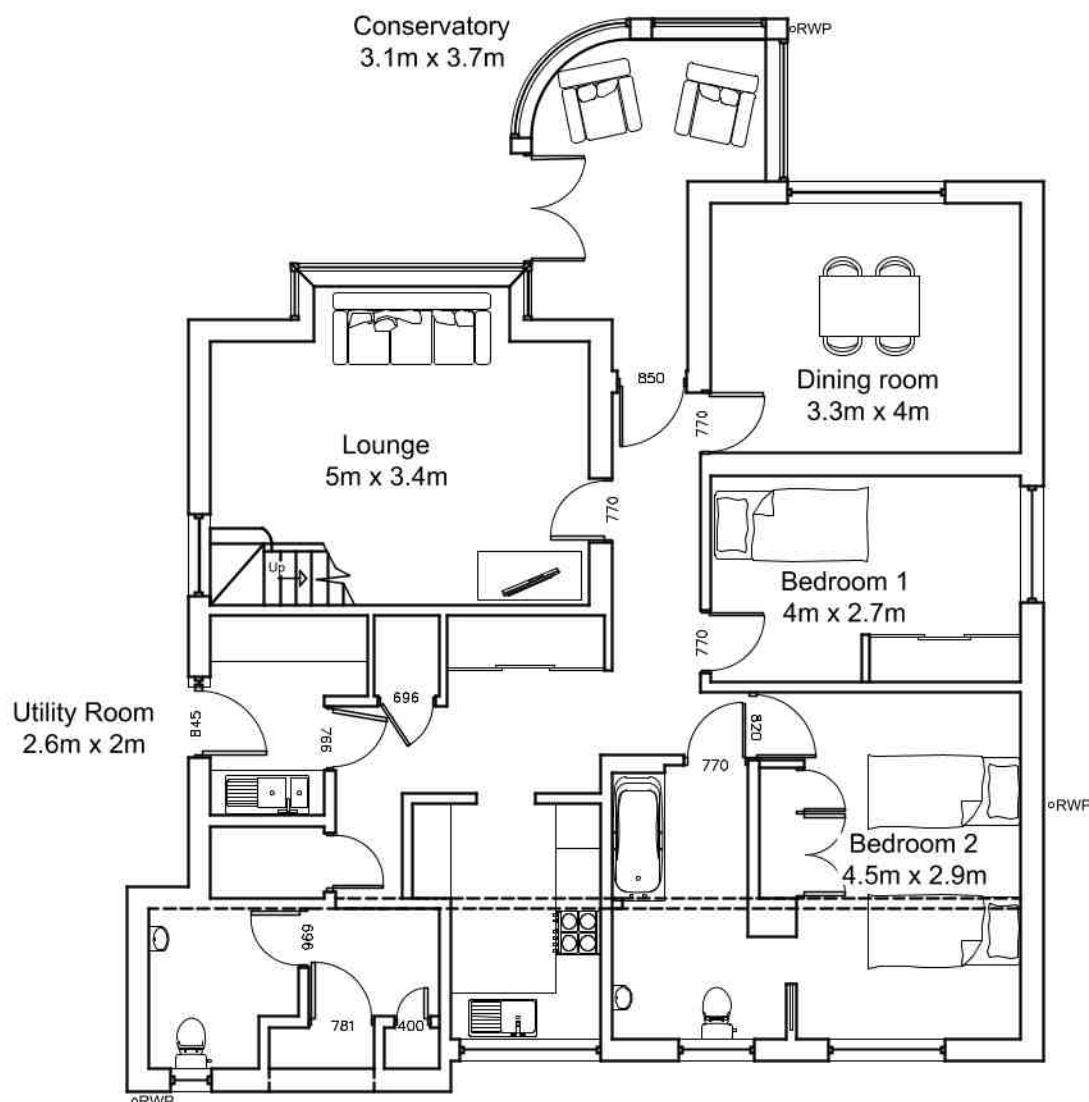

Existing Ground Floor Plan
Scale: 1:100

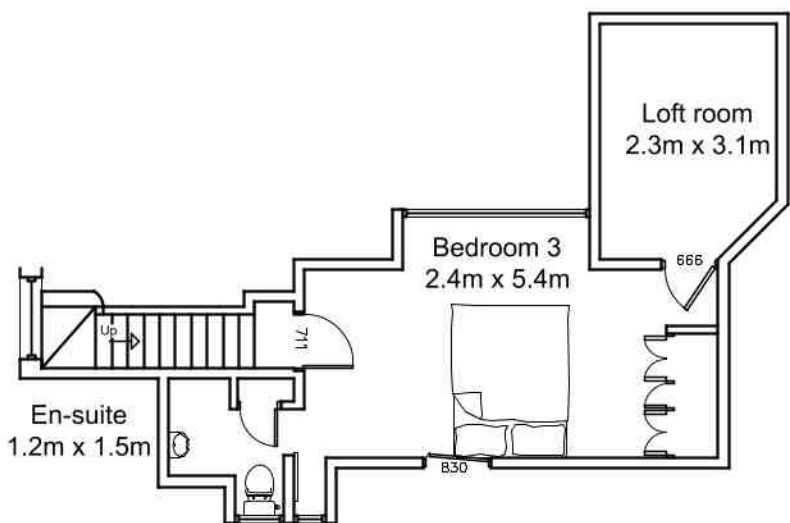

Existing Loft Plan
Scale: 1:100

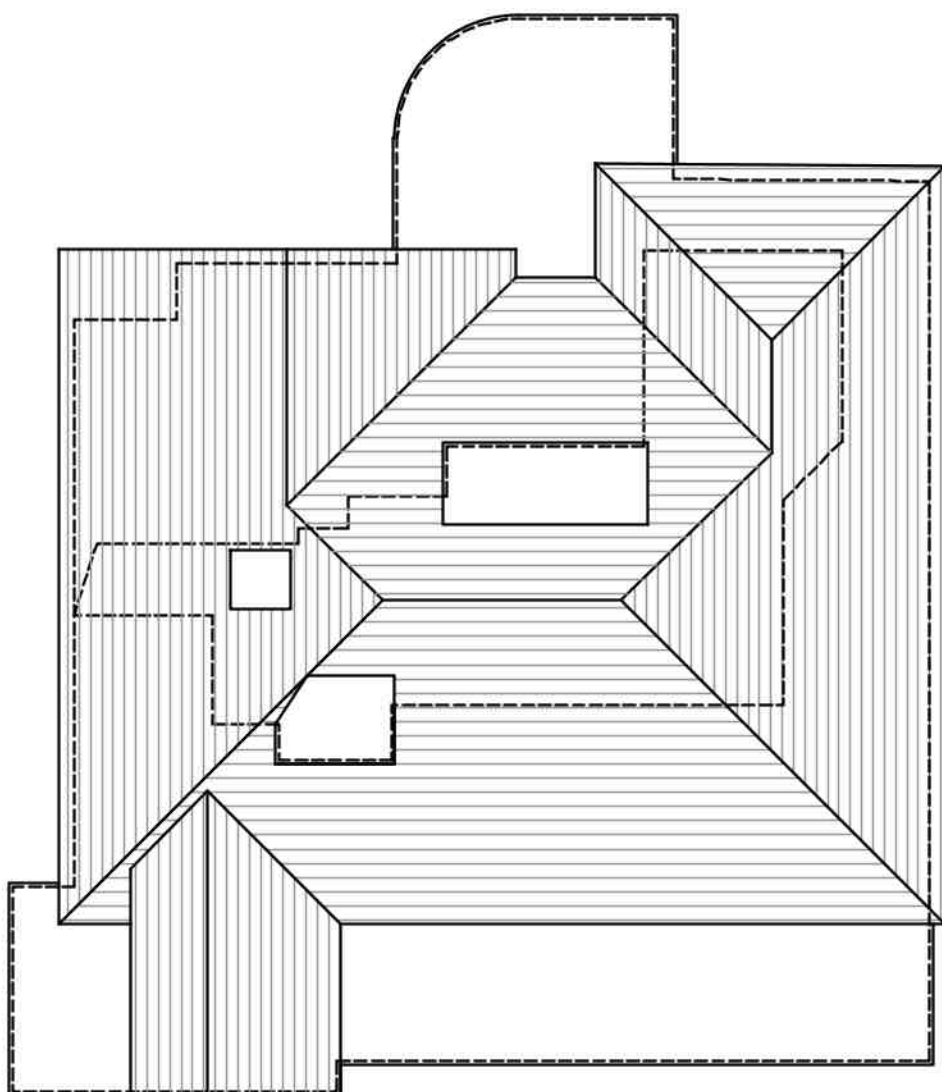

Existing Roof Plan
Scale: 1:100

NOTE:
This drawing is to be read in conjunction with the Construction Notes and Structural Engineer's details.
The Contractor is responsible for all setting out and must check levels and dimensions on site before ordering materials or commencing work.
Refer to written dimensions only. Do not scale from drawings, except for the purposes of Planning assessment.
The Architect is to be immediately notified of any omissions or discrepancies.
Building work should not commence until all statutory approvals have been granted, i.e. Planning, Building Control, etc.
If a public sewer is discovered, consent to 'Build-over/Close-to' may be required from the Water Authority.

PARTY WALLS:
Work to Party Walls (including insertion of flashings, beam bearings, etc) are subject to Party Wall agreements with neighbours and are to be arranged by the Client in accordance with the Party Wall Act (i.e. Providing two months written notice)

Below ground drainage - Surface Water			
Below ground drainage - Foul Water			
Discharge pipes			
Existing structure			
Proposed structure			
Removed structure			
Section line			

X	XX/XX/XX	Amendments	XX
Revision	Date:	Details:	Initials:

These drawings and designs are the property of Shear Architectural Design Ltd and must not be copied, retained, or used without prior written consent. © Copyright



Top Floor
Trafalgar House
Newhaven
East Sussex
BN9 9DD
07881 656512
info@sheararchitecturaldesign.co.uk

PROJECT:
Windsong
The Thatchway
BN16 2BN
Rustington, East Sussex

DRAWING TITLE:
New first floor and
ground floor alteration

	DATE: 28/11/2019
	SCALE: Various
	DRAWN: SC
	CHECKED: -
SHEET OF	19/76
	PROJECT NUMBER:
SY1	DRAWING NUMBER:
	REVISION: