





PROPOSED REAR ELEVATION
SCALE 1:100

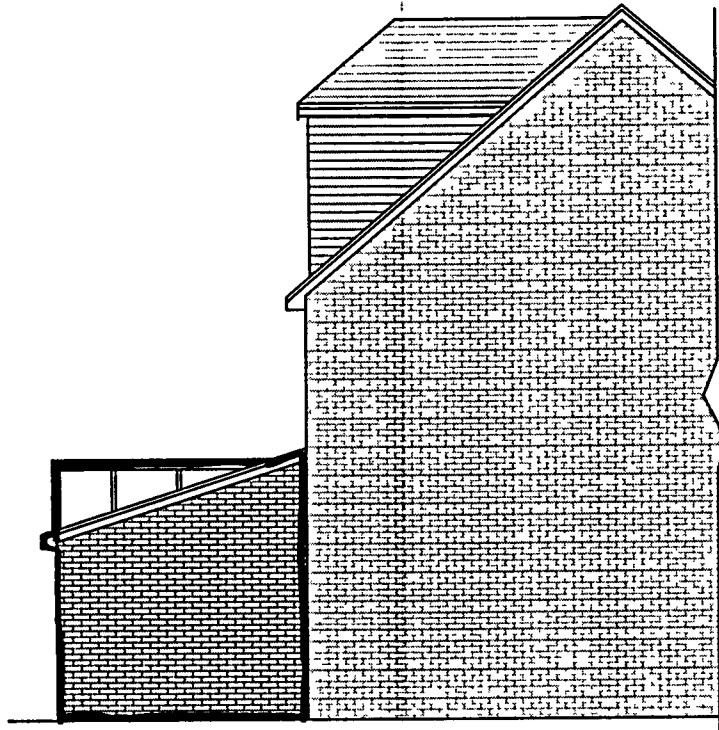


PROPOSED SIDE ELEVATION
SCALE 1:100

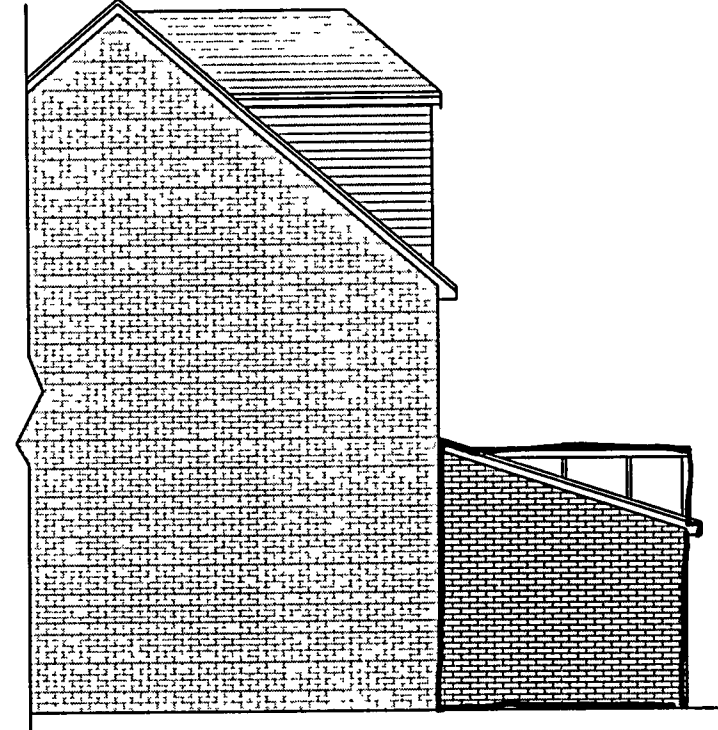


PROPOSED SIDE ELEVATION
SCALE 1:100




EXISTING REAR ELEVATION
SCALE 1:100

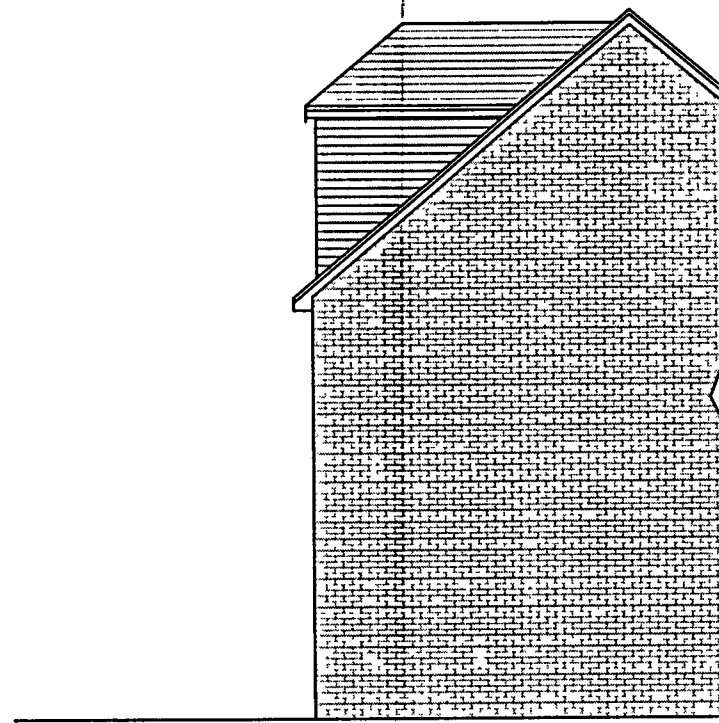


EXISTING SIDE ELEVATION
SCALE 1:100

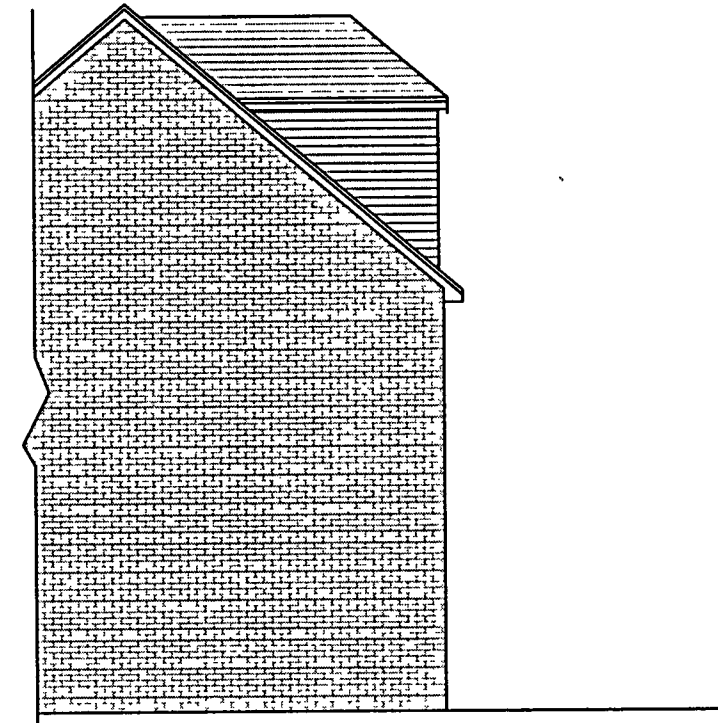

EXISTING SIDE ELEVATION
SCALE 1:100

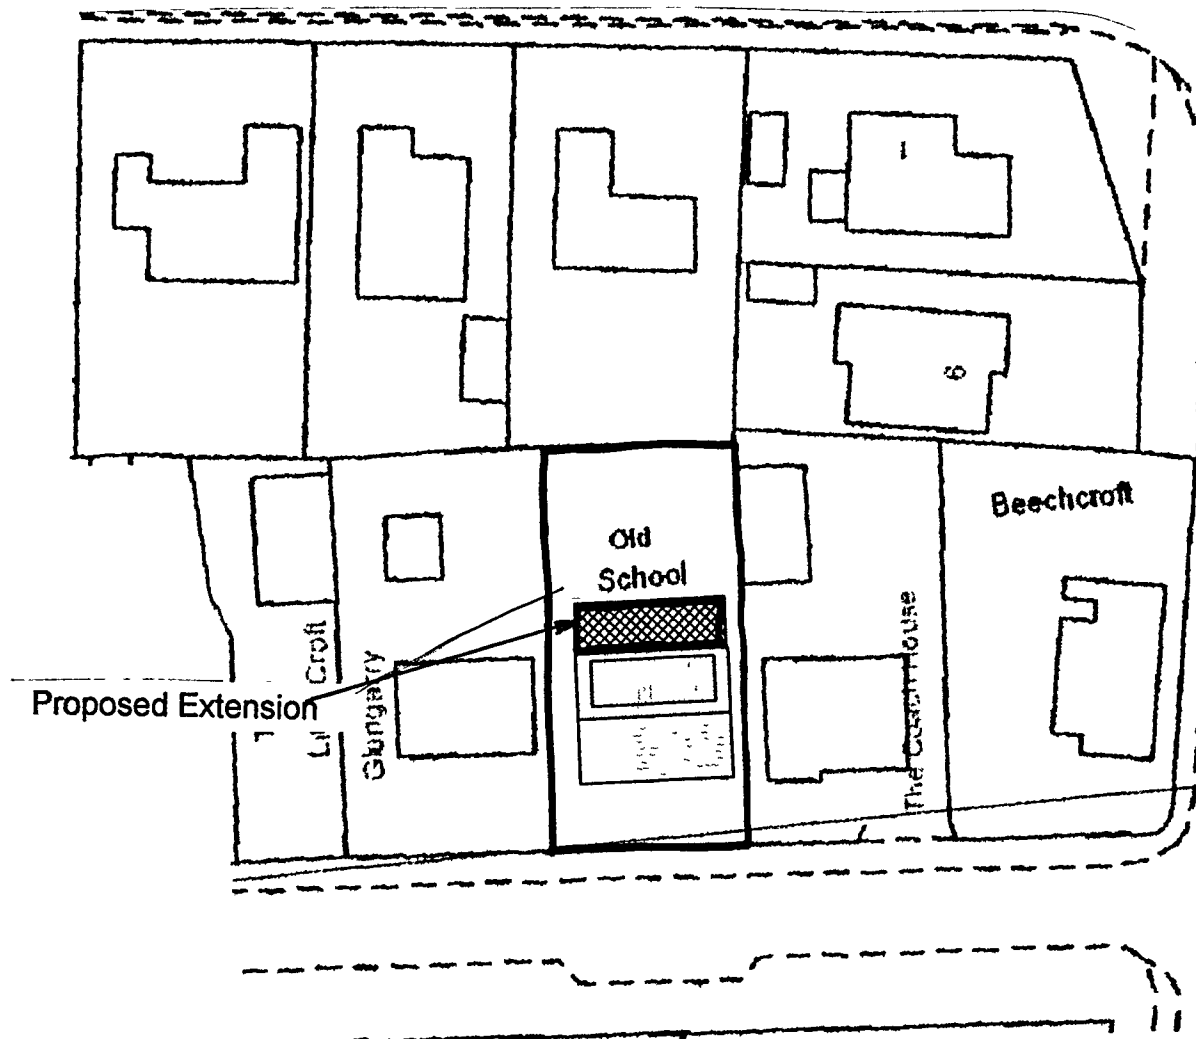

Block Plan - Scale 1:500

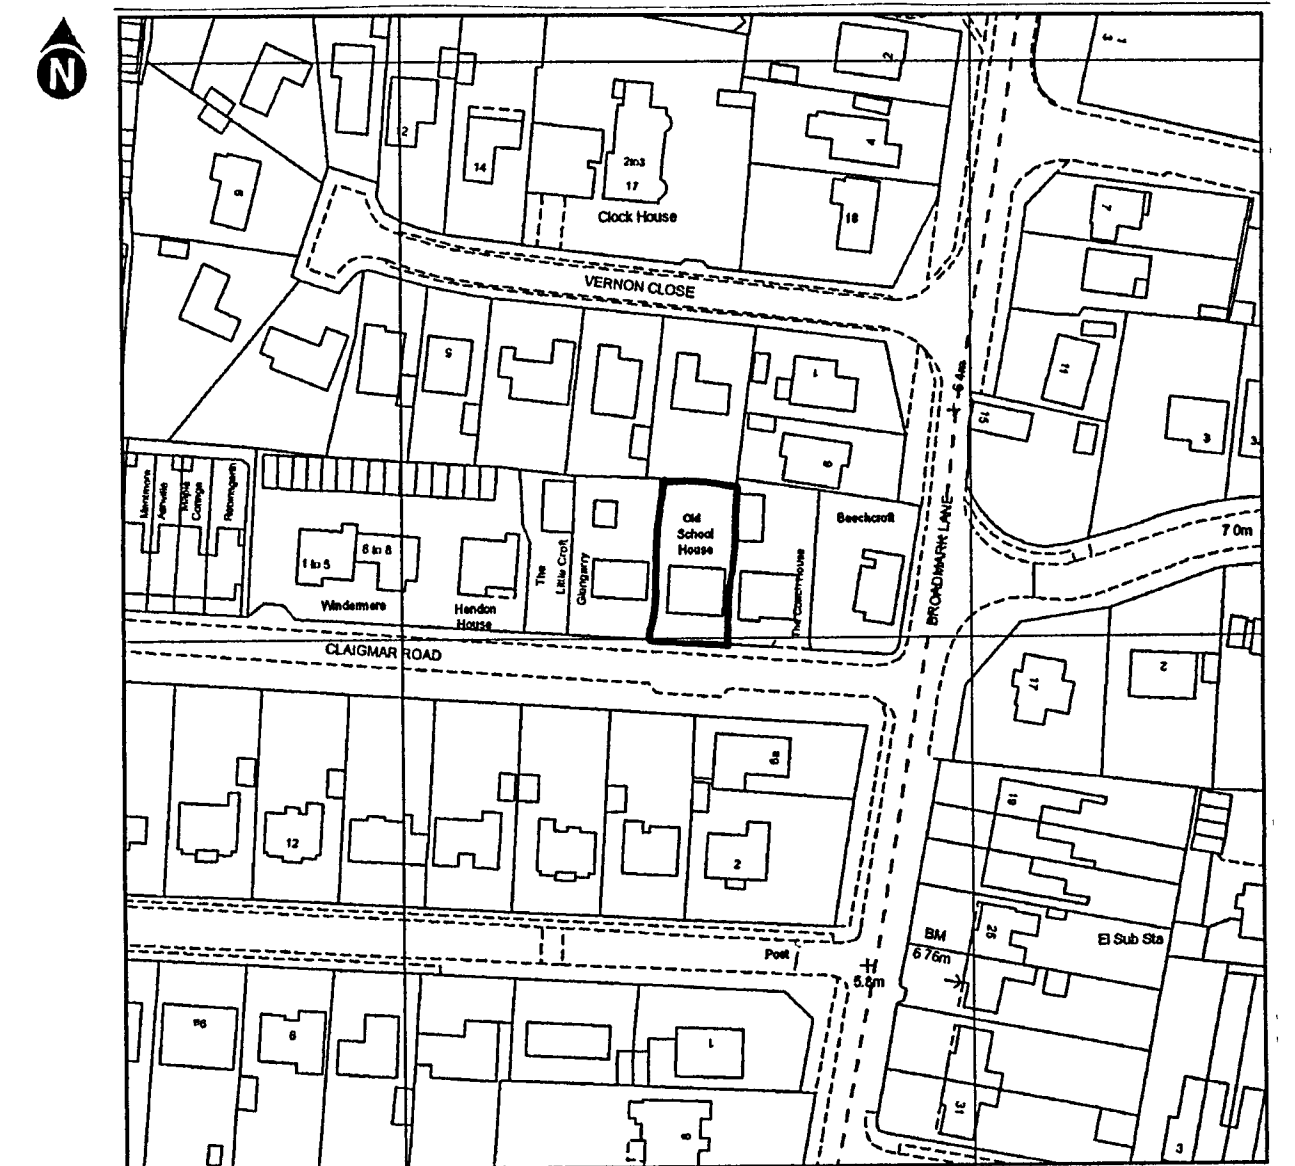

Location Plan - Scale 1:1250

ARUN DISTRICT COUNCIL			
No.	R	270	07
Received			

- All dimensions must be checked on site and not scaled from this drawing, apart from by Local Authority.
- No work is to be commenced until full Planning Permission/ Building Regulations have been approved and any conditions discharged. Any work started prior to approval is entirely at clients/ contractors risk.
- The contractor is responsible for taking and checking all levels, dimensions etc, prior to ordering materials and starting work.
- Where approval of materials by Local Authority is a condition of the Planning Consent, samples must be supplied to the relevant officer or approved in writing before relevant works are commenced.
- It is the responsibility of the building owner, or tenant, to comply with the requirements of 'The Party Wall Act 1996' in respect of excavation and construction in proximity to certain buildings or structures, and for connected purposes.

ROBERTS & WRIGLEY ASSOCIATES

27A GORING ROAD, GORING BY SEA, WEST SUSSEX, BN12 4AR
TEL: 01903 240169 EMAIL: rassociates@tiscali.co.uk

CLIENT
MR & MRS HILLS

Company

Site Address
**THE OLD SCHOOL HOUSE
CLAIGMAR ROAD
RUSTINGTON
WEST SUSSEX - BN16 2NL**

DRAWING TITLE
**PROPOSED SINGLE STOREY
EXTENSIONS TO REAR OF PROPERTY**

DRAWN
SIMON WRIGLEY

DATE
25TH JULY 07


SCALE
1:50 & 1:100

JOB No.
06/000


All Dimensions of existing buildings/ boundaries to be verified on site by contractor, with any discrepancies reported back before commencement of work. This drawing is the copyright of Roberts & Wrigley Associates and shall not in any way be used or reproduced without written consent.

DRAWING No.
**DRAWING 1
PROPOSED FLOOR
PLANS**

REV.	Date
REV.	Date
REV.	Date

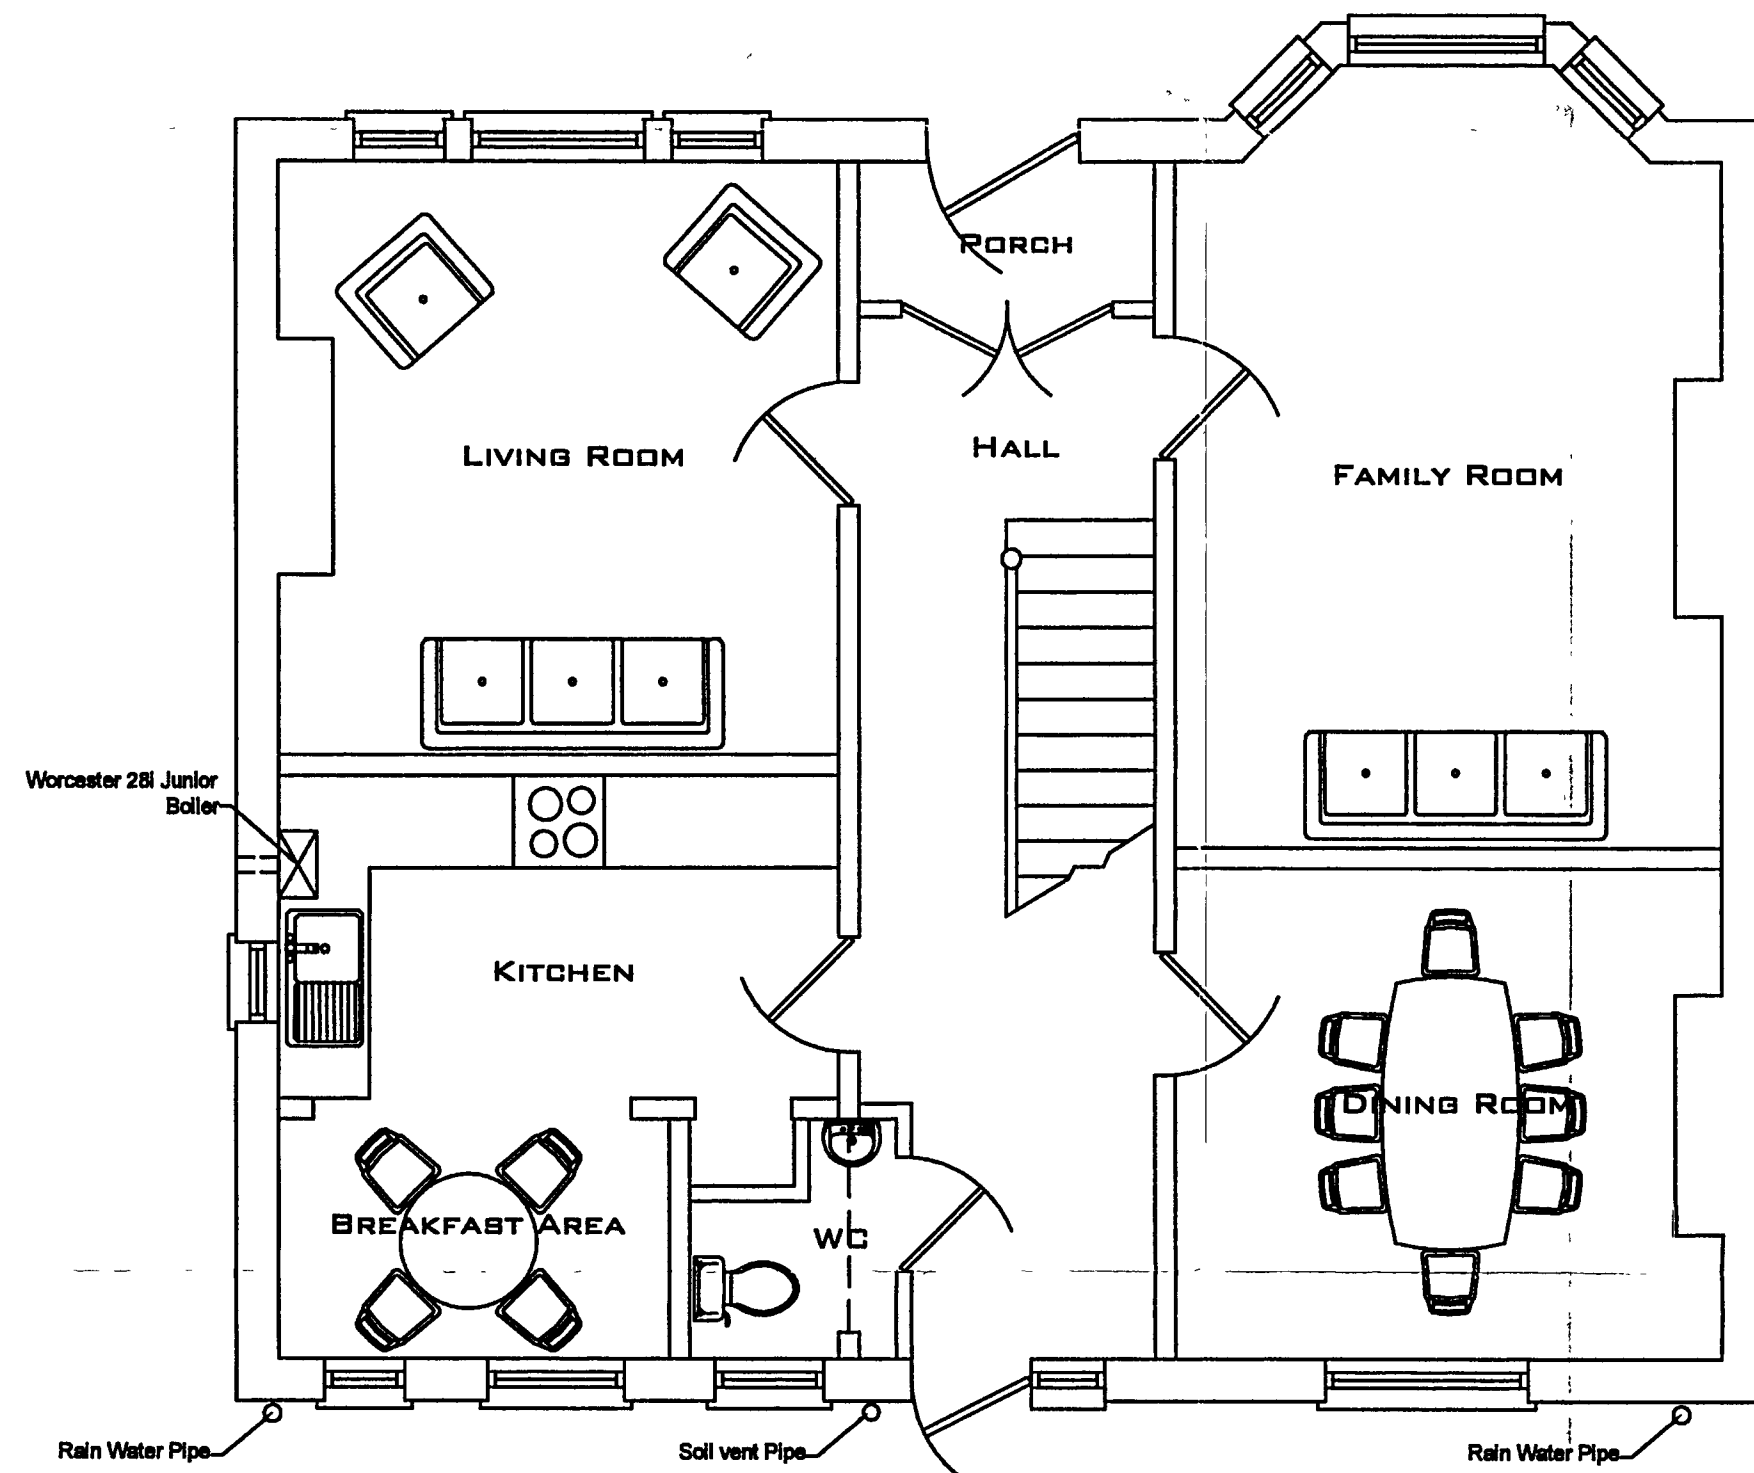

EXISTING GROUND FLOOR PLAN
SCALE 1:50

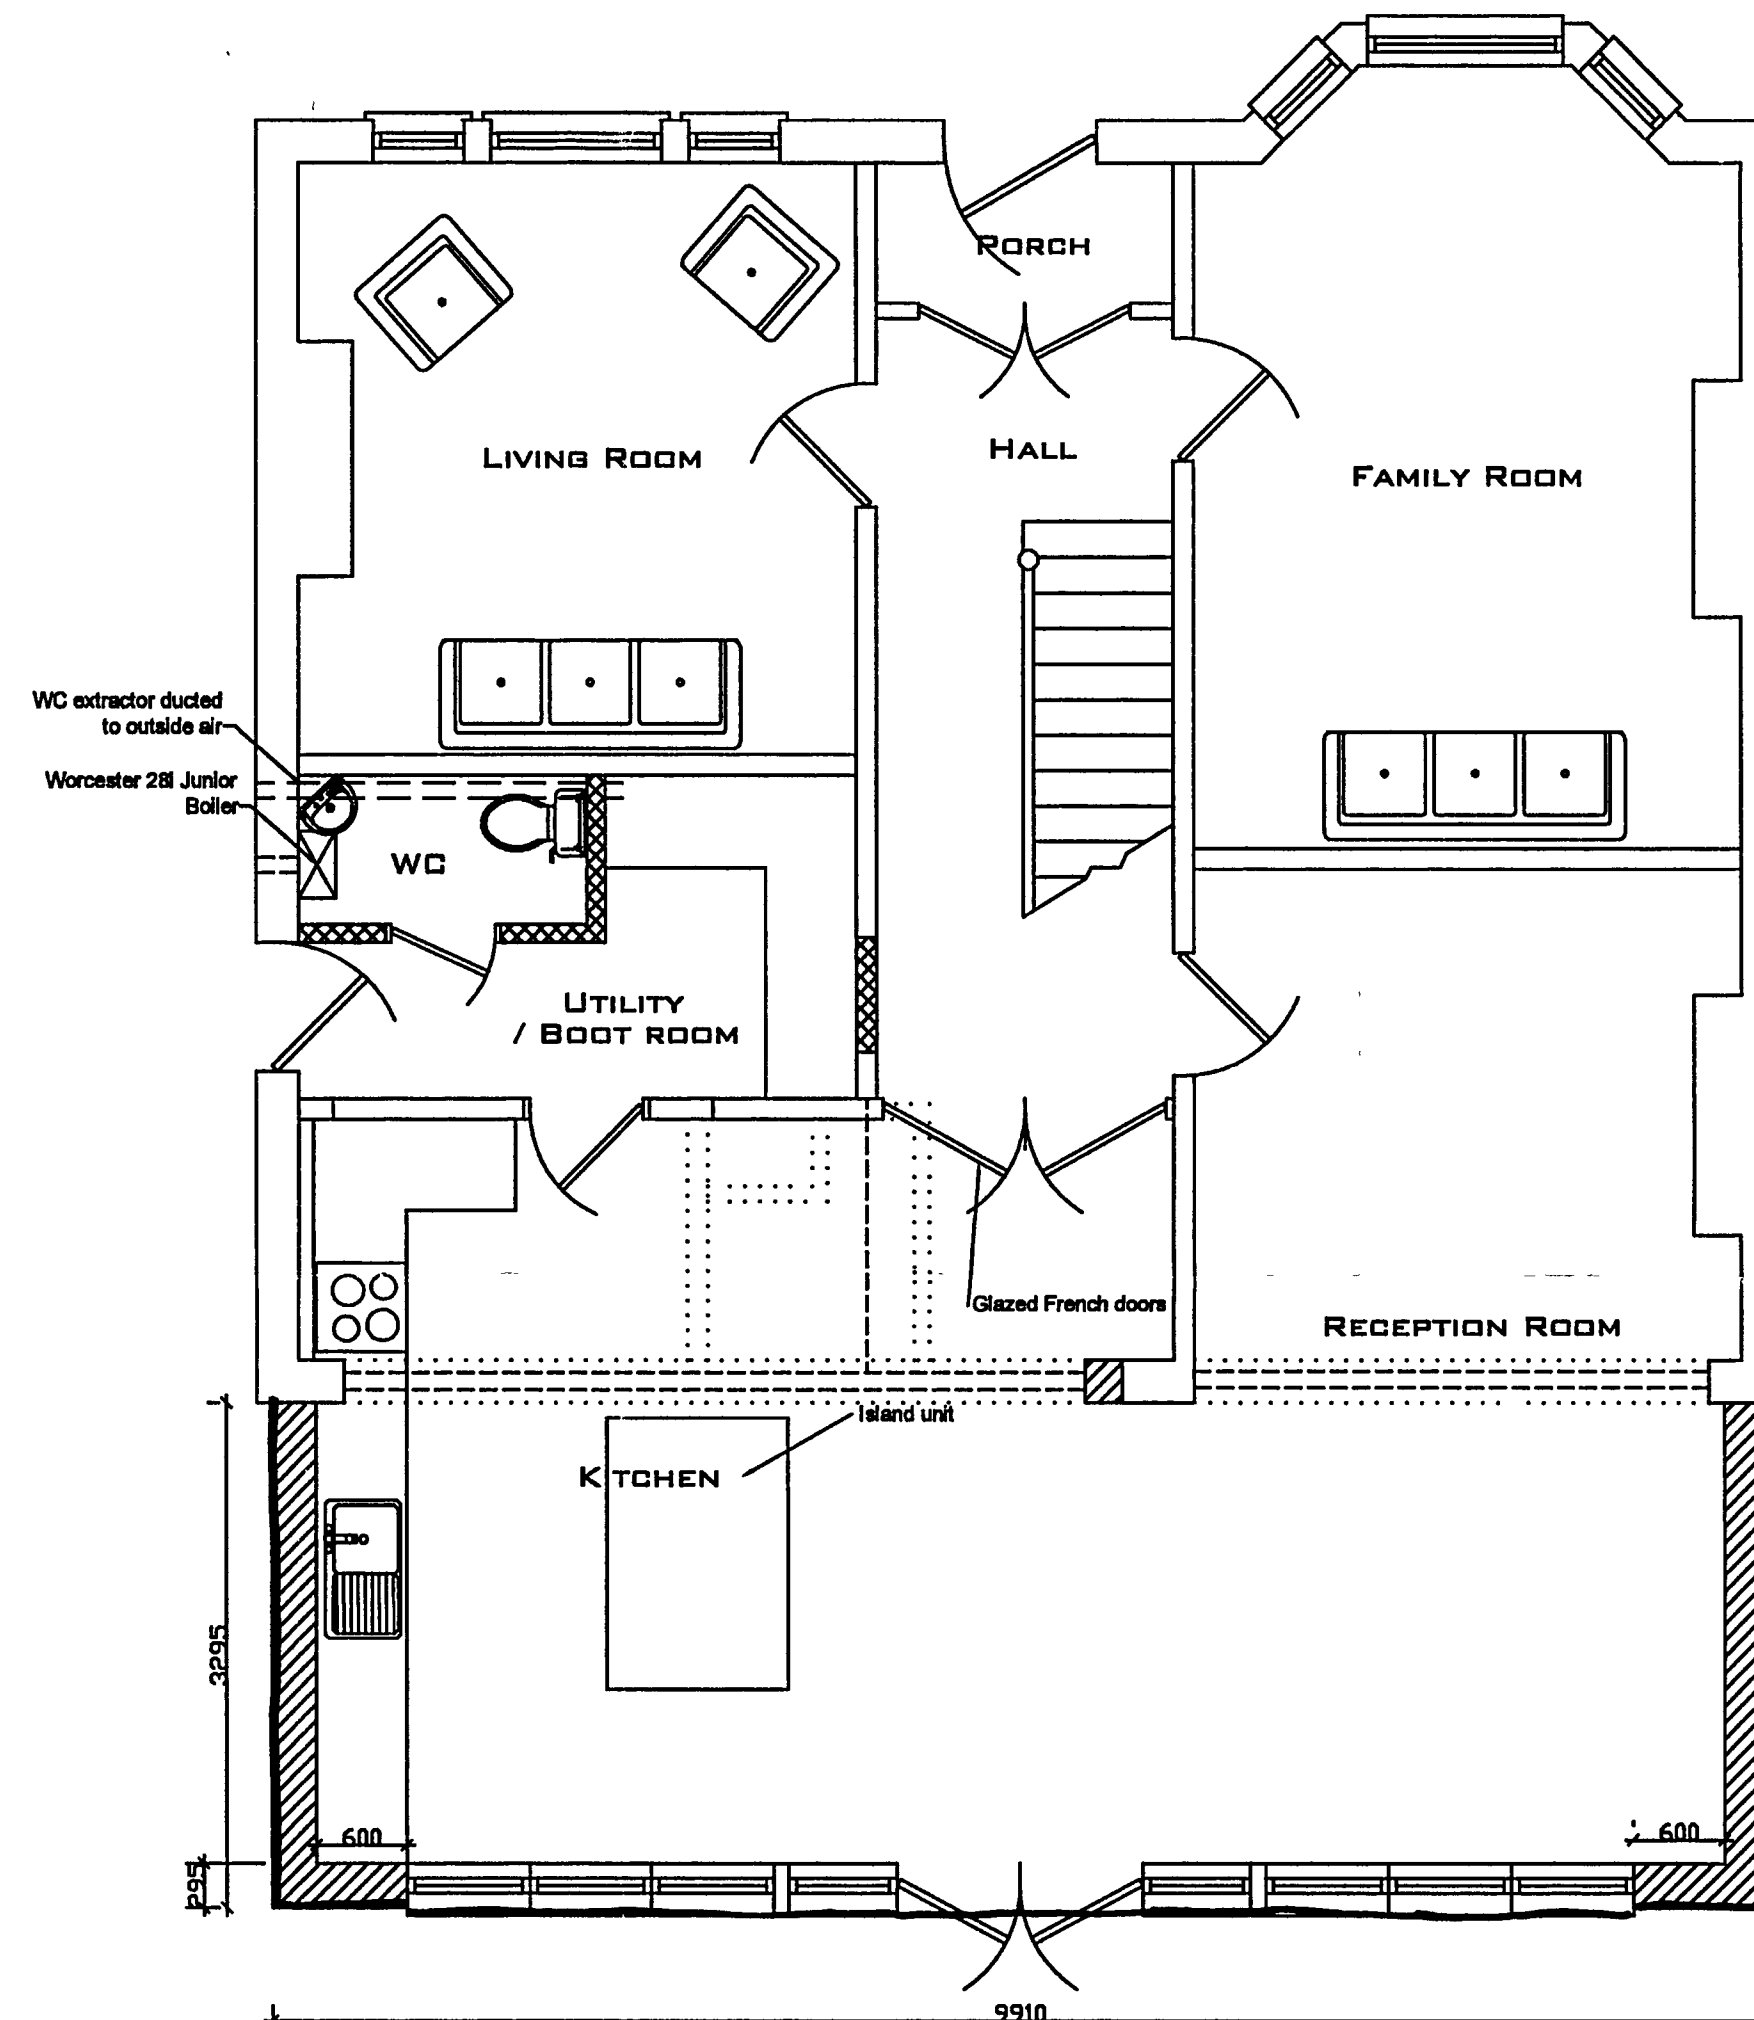

PROPOSED GROUND FLOOR PLAN
SCALE 1:50