



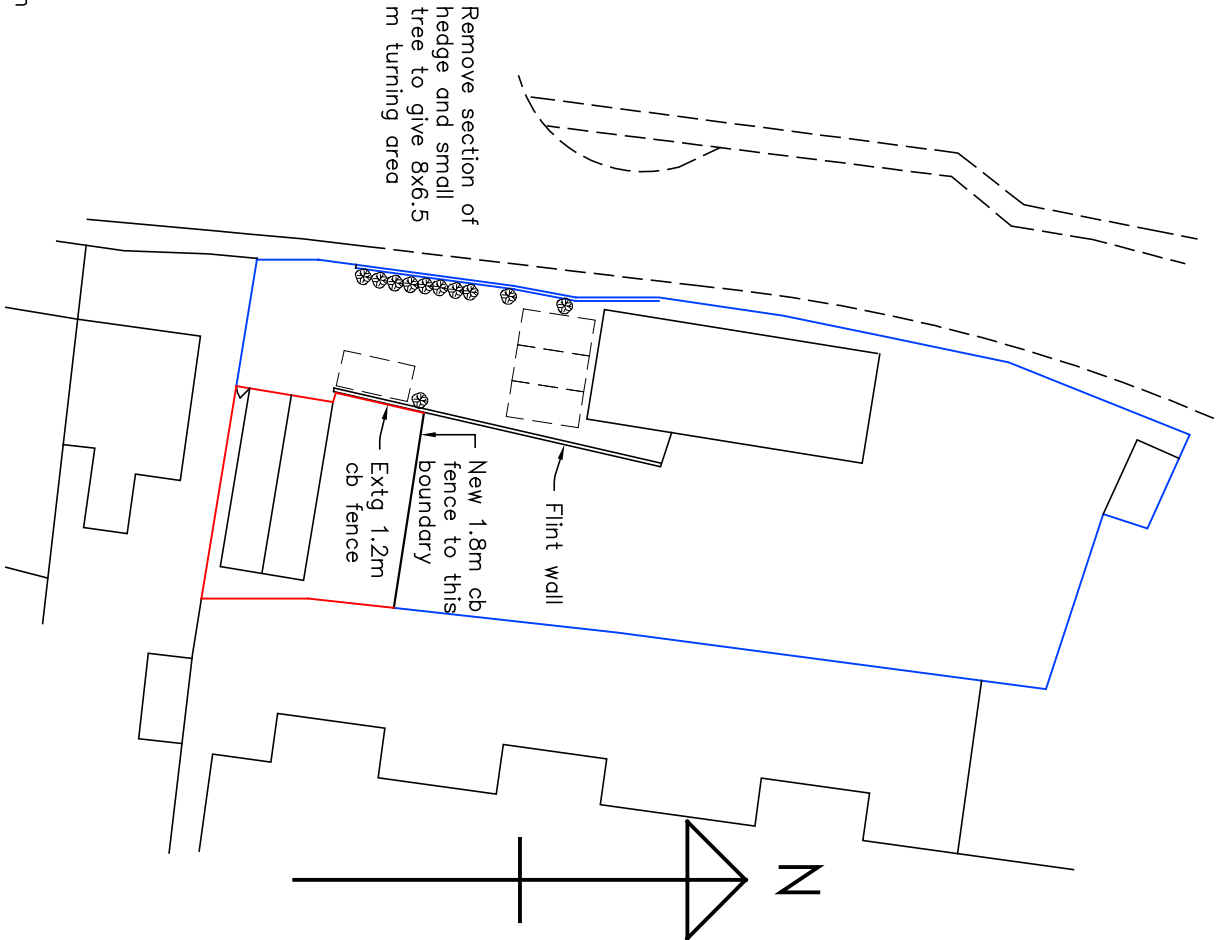


Access to accommodation

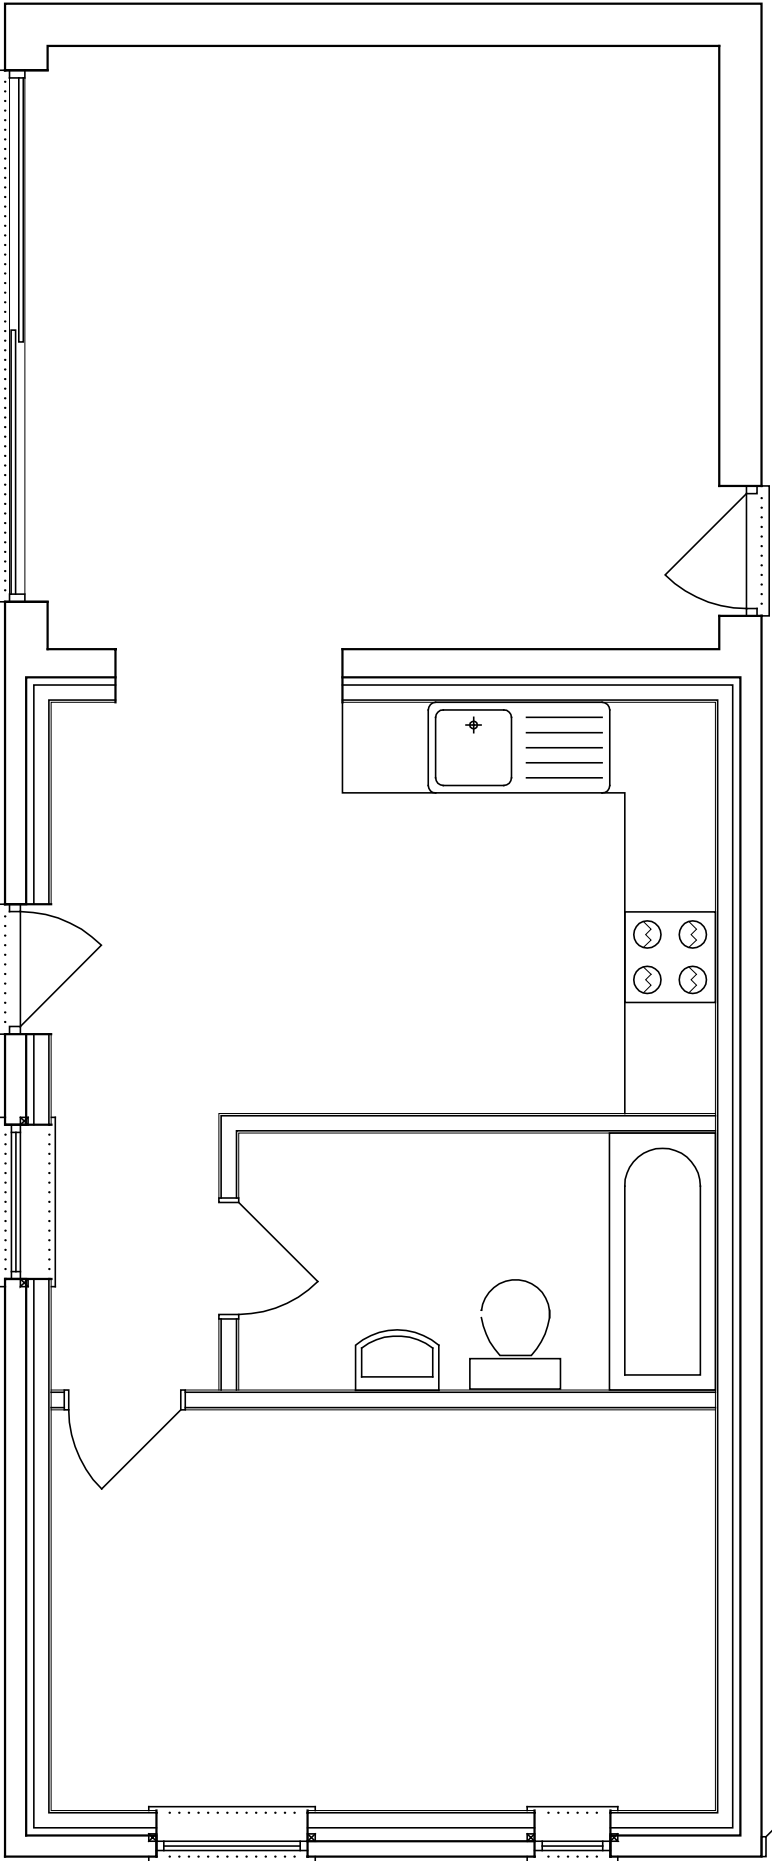

Amendments: –

BRYCESON SHAW ASSOCIATES
Surveyors and Designers
2 Wellesley Court, Fitzalan Road, Littlehampton,
West Sussex BN17 5JW
Tel. 01903 734381 Mobile: 07889 651301
E-mail: brycesonshaw@btinternet.com

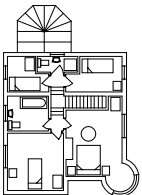

Project:
Proposed holiday let; 62 Ash Lane, Rustington BN16 3BT

Drawing:
Floor plan & block plan

For:
Mrs. A. Oliver

Drawn: PKS **Date:** **October 2018**

Scales: **1:50 1:500** **No:** **2376/01/02**

To scale when printed on A3