



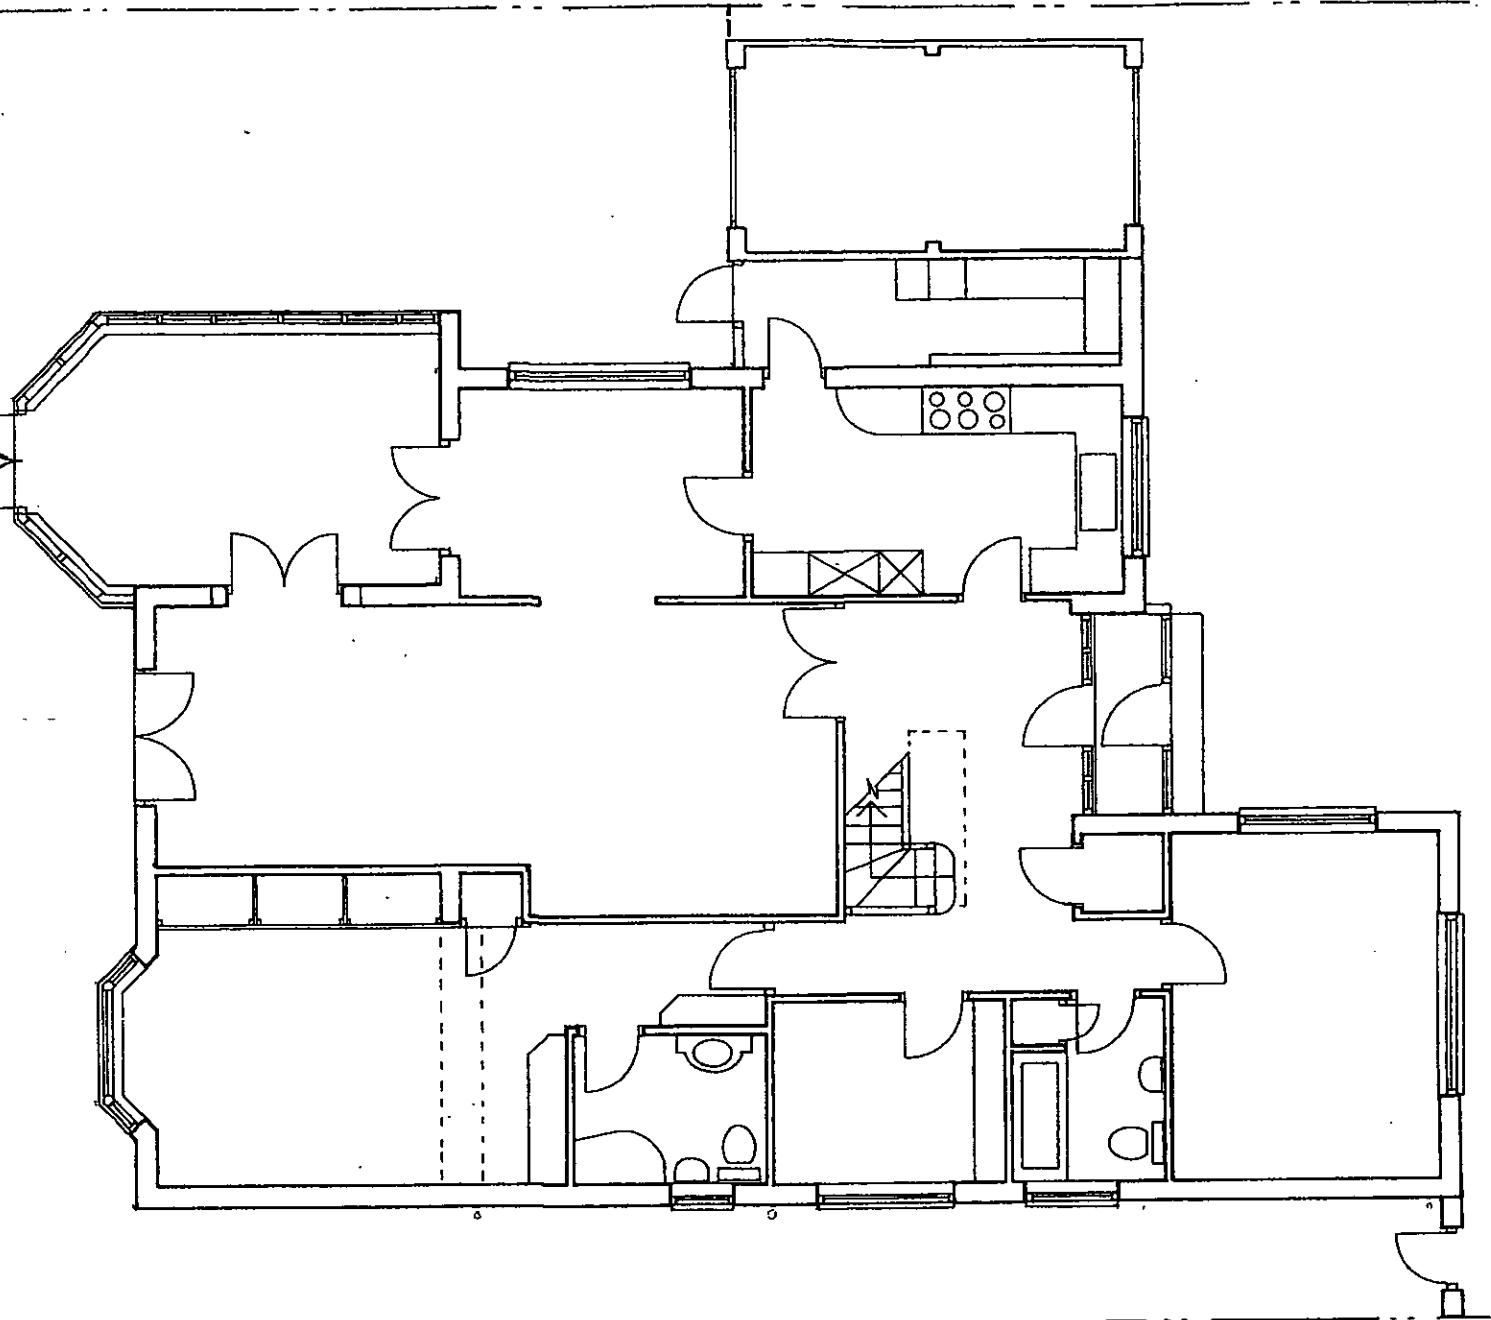

GROUND FLOOR PLAN

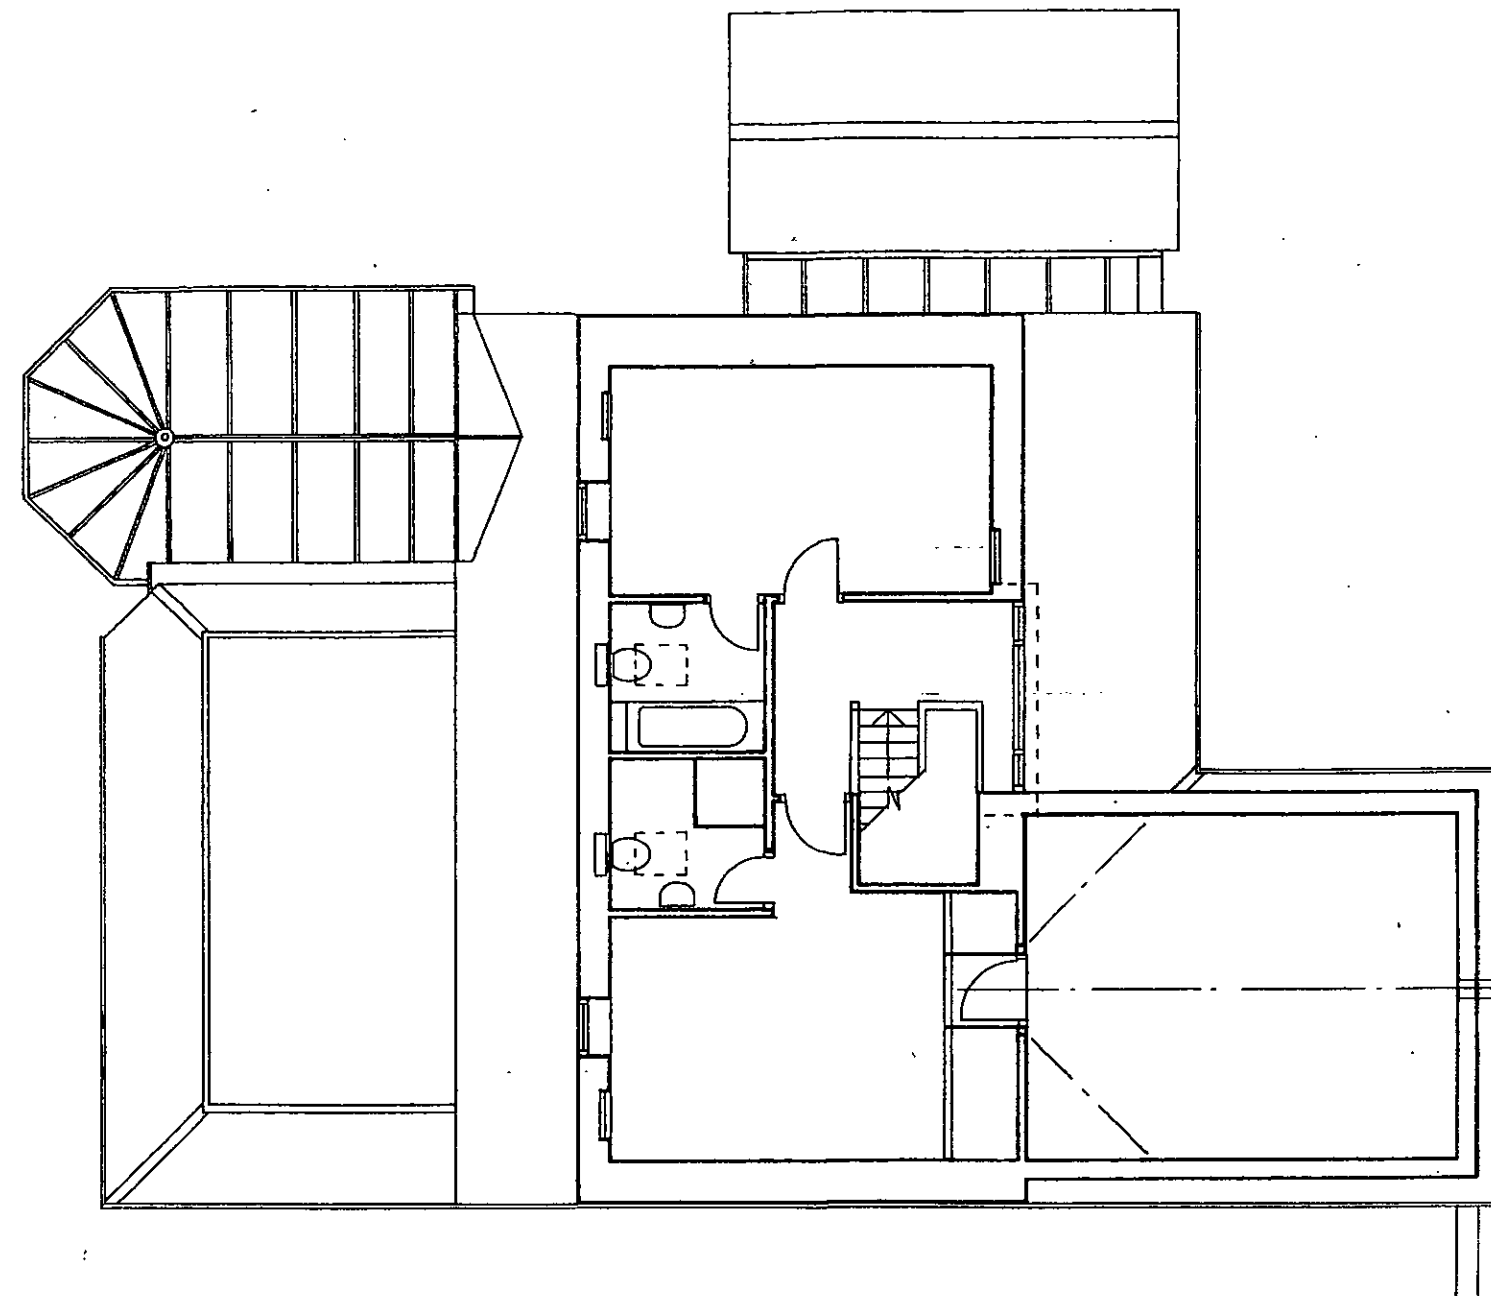

FIRST FLOOR PLAN

0 1 2 3 4 5 6 7 8 9 10 metres @ 1:100



ATELIER CONSULTANTS

phone 07977 070 031

OLD RECTORY COTTAGE, 55C KINGSTON LANE BN42 4SP

e.mail peter@atelierconsultants.co.uk

PROJECT:

1 PIGEONHOUSE LANE, RUSTINGTON

CLIENT:

Mr and Mrs Beal

Drawing Title:

EXISTING FLOOR PLANS

Scale: 1:100 @ A3

Date: November 2019

Drawing Number: 154 / P / 004 Rev.