




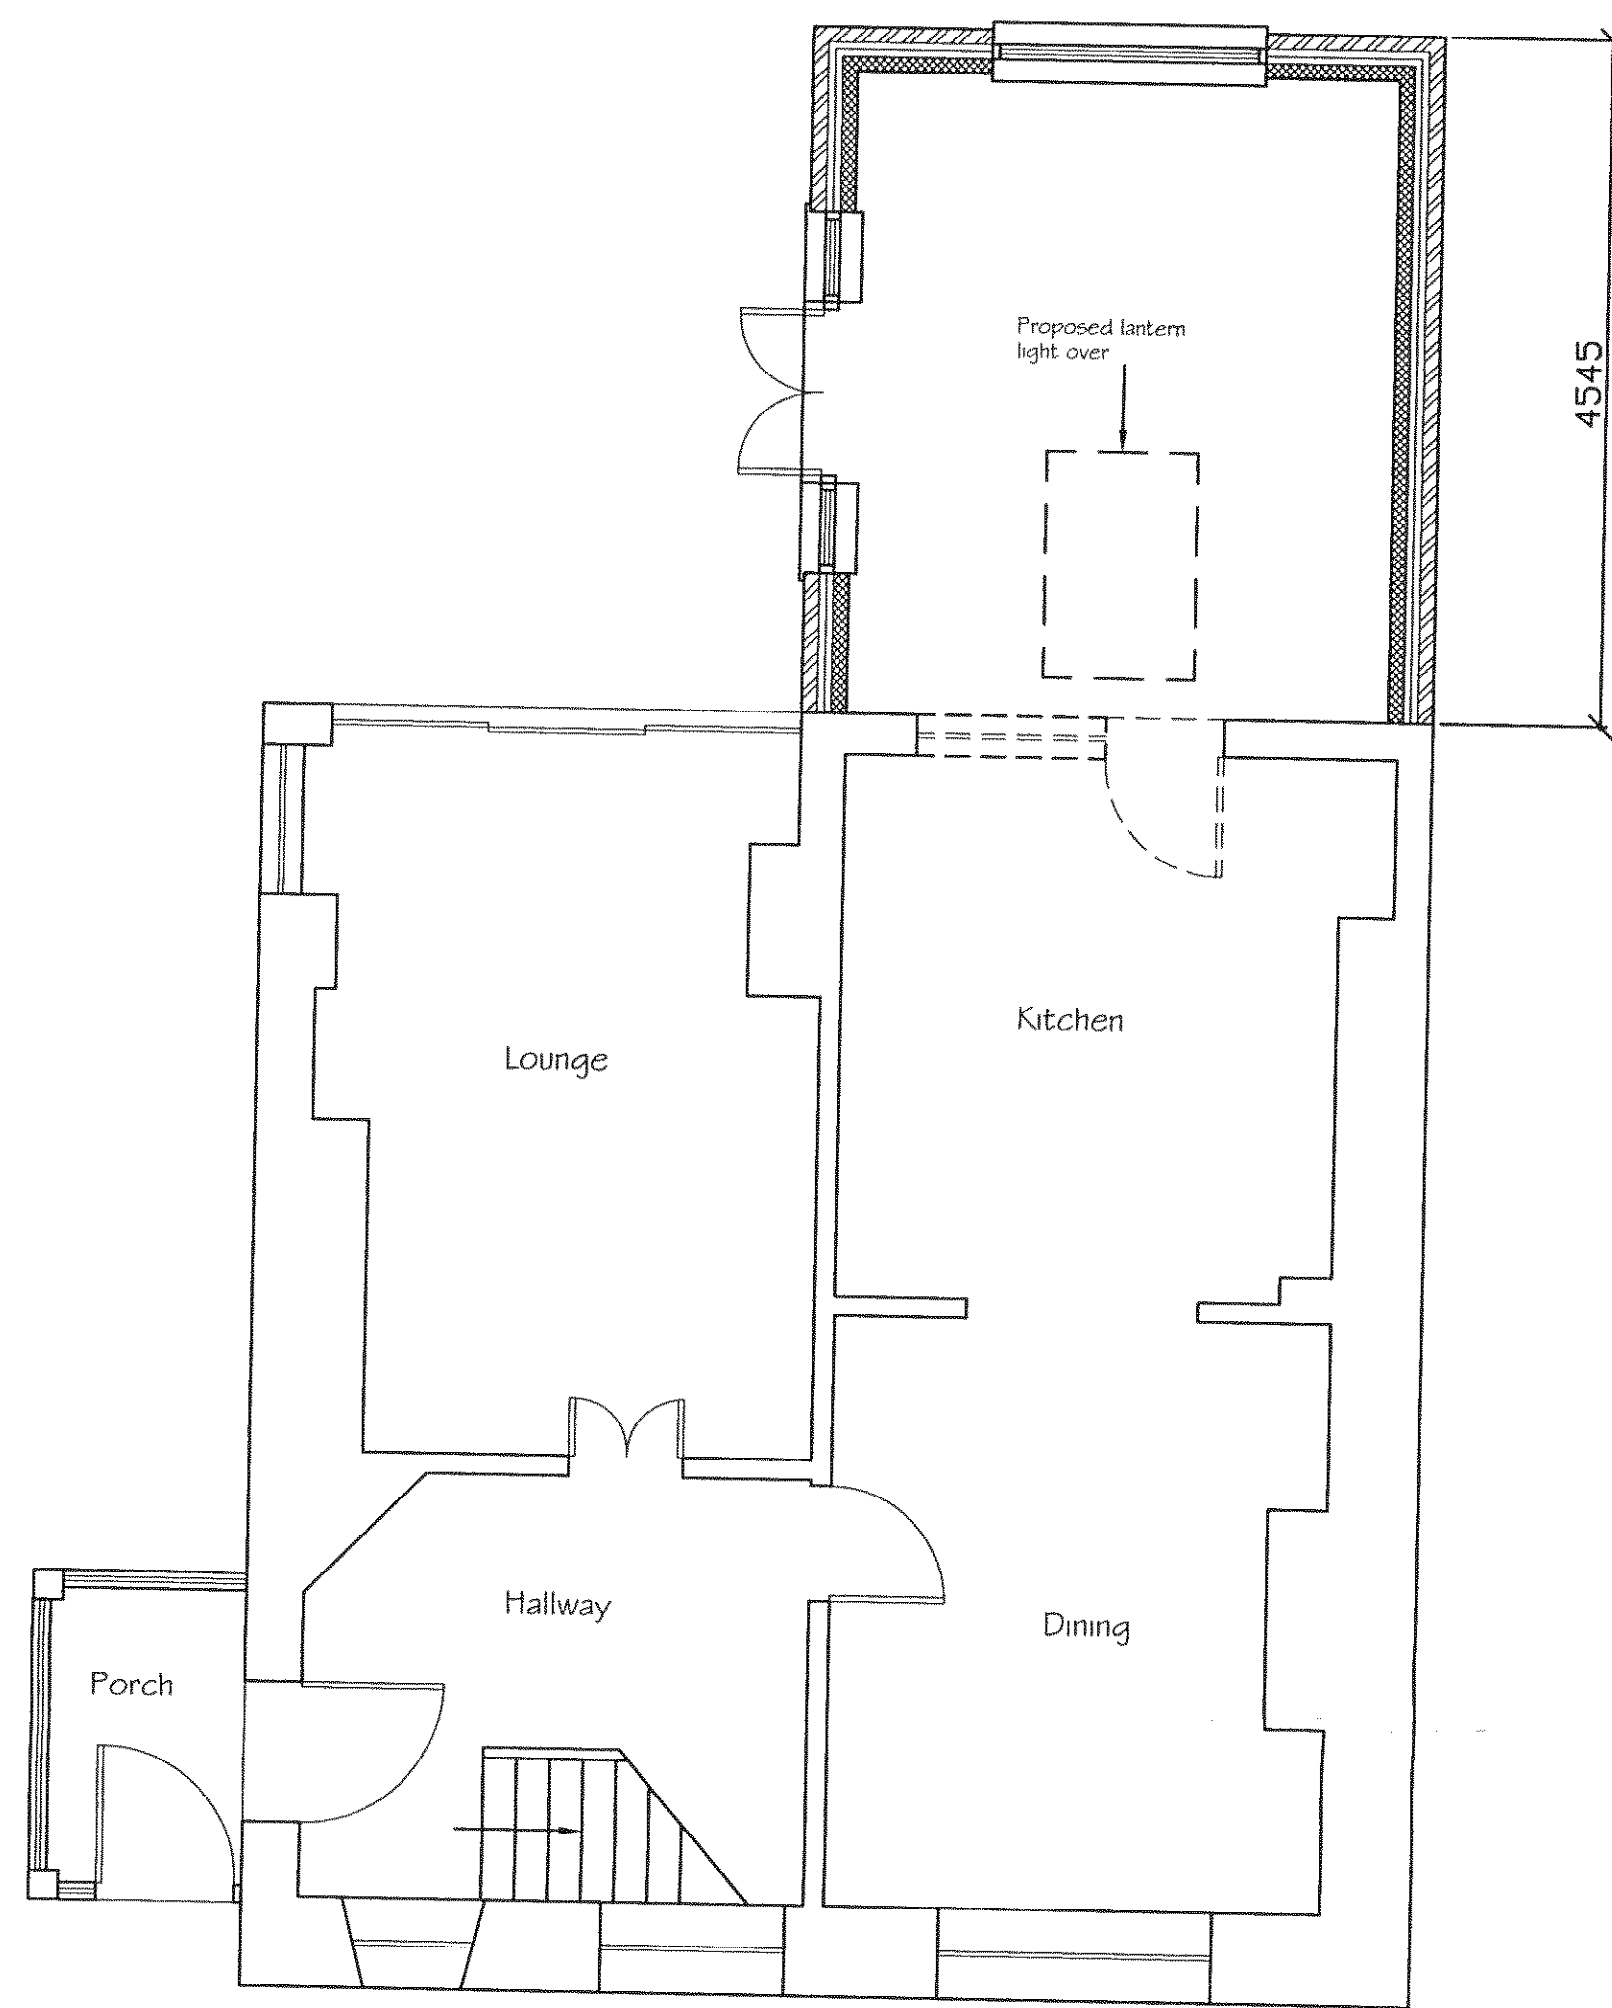


Proposed Ground Floor Plan

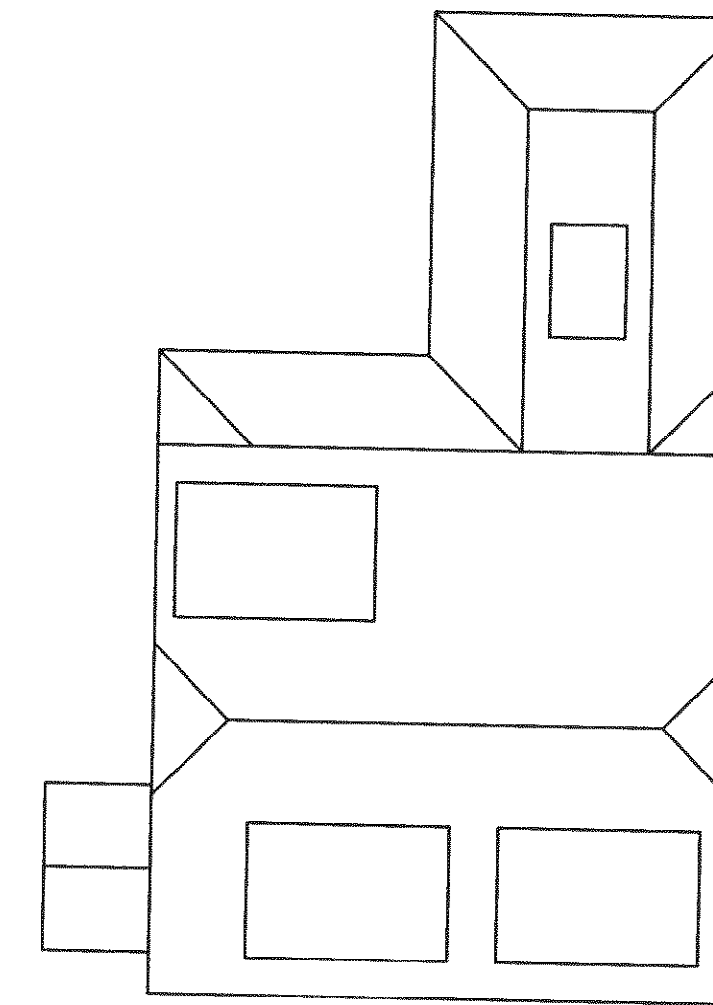


Proposed Roof Plan

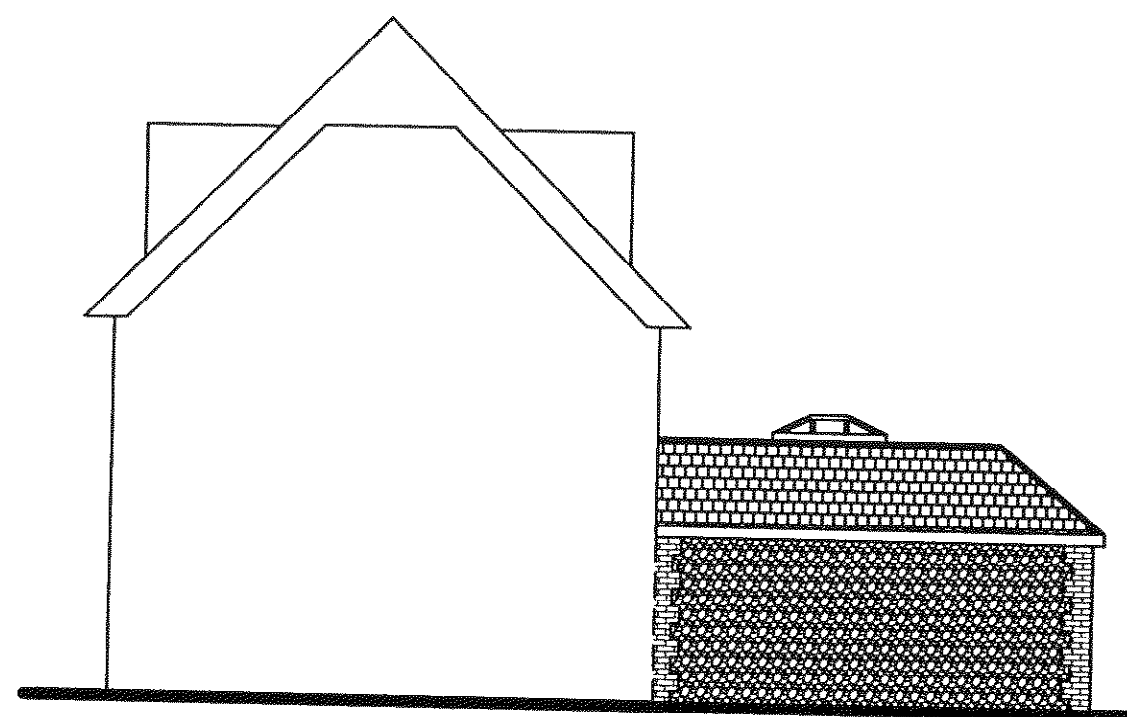

Proposed Side Elevation

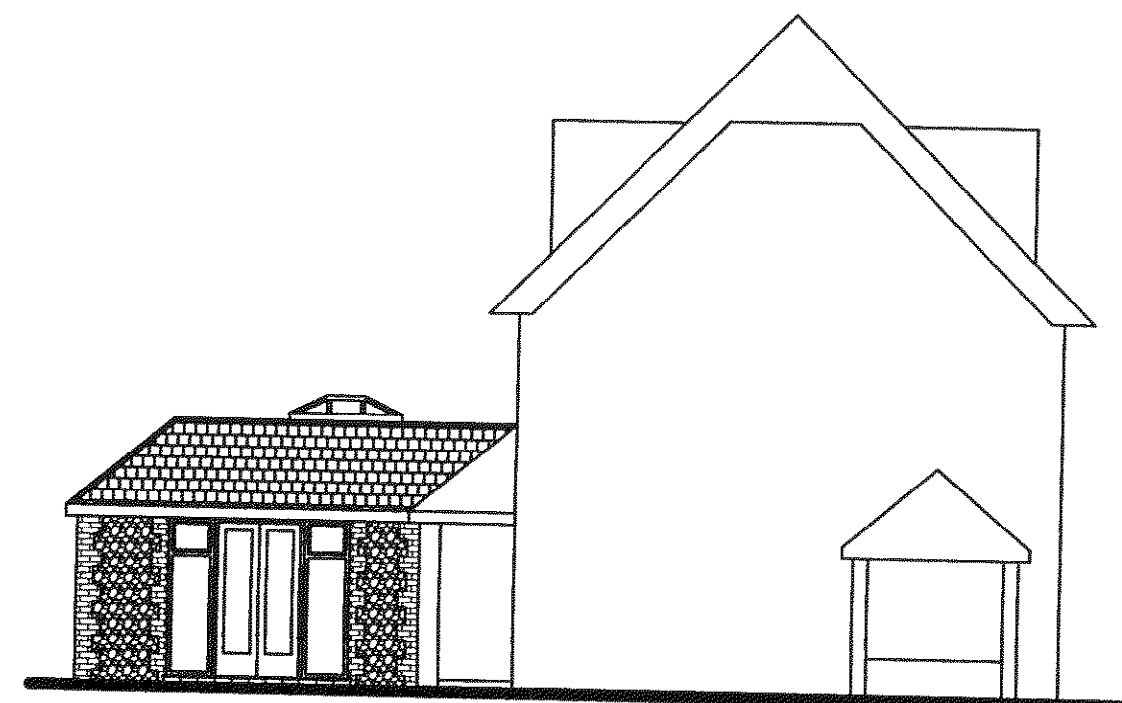

Proposed Side Elevation

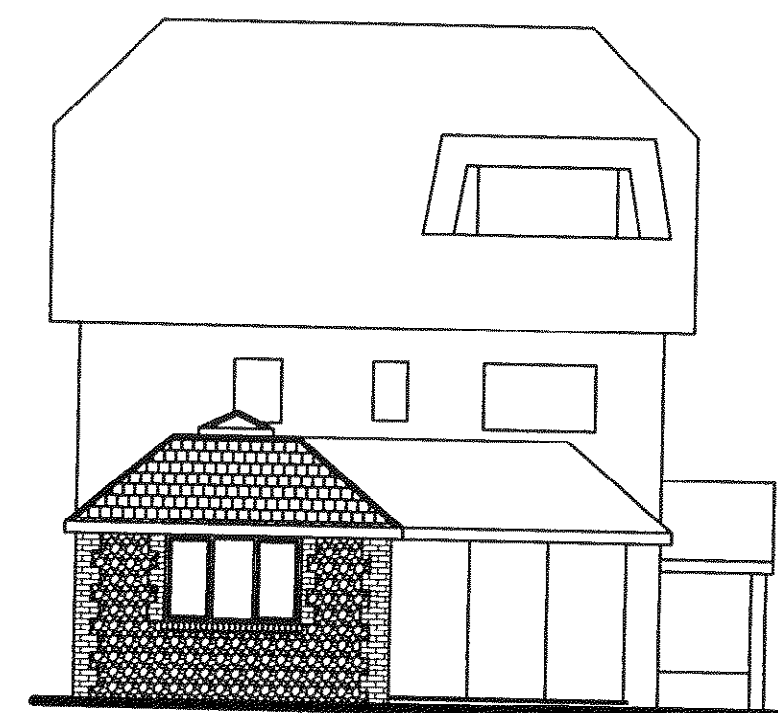

Proposed Rear Elevation

No.	R	271	09
RECEIVED			

Tony Rogers	
Building Consultants	
Address: 40 Dawn Crescent, Upper Beeding	
West Sussex, BN44 3WH	
Telephone: 01903 815225 Fax: 01903 815225	
Rev.	Date

Client:	Mr & Mrs C Morgan
Address:	Thatched Barn Station Road Angmering West Sussex

Project:	Proposed ground floor extension
----------	---------------------------------

Scale:	1:100 1:50
--------	------------

Date:	November 2009
-------	---------------

Drawing No:	09/ 553/ 02
-------------	-------------

Drawn By:	AWR	Revision:	
-----------	-----	-----------	--