



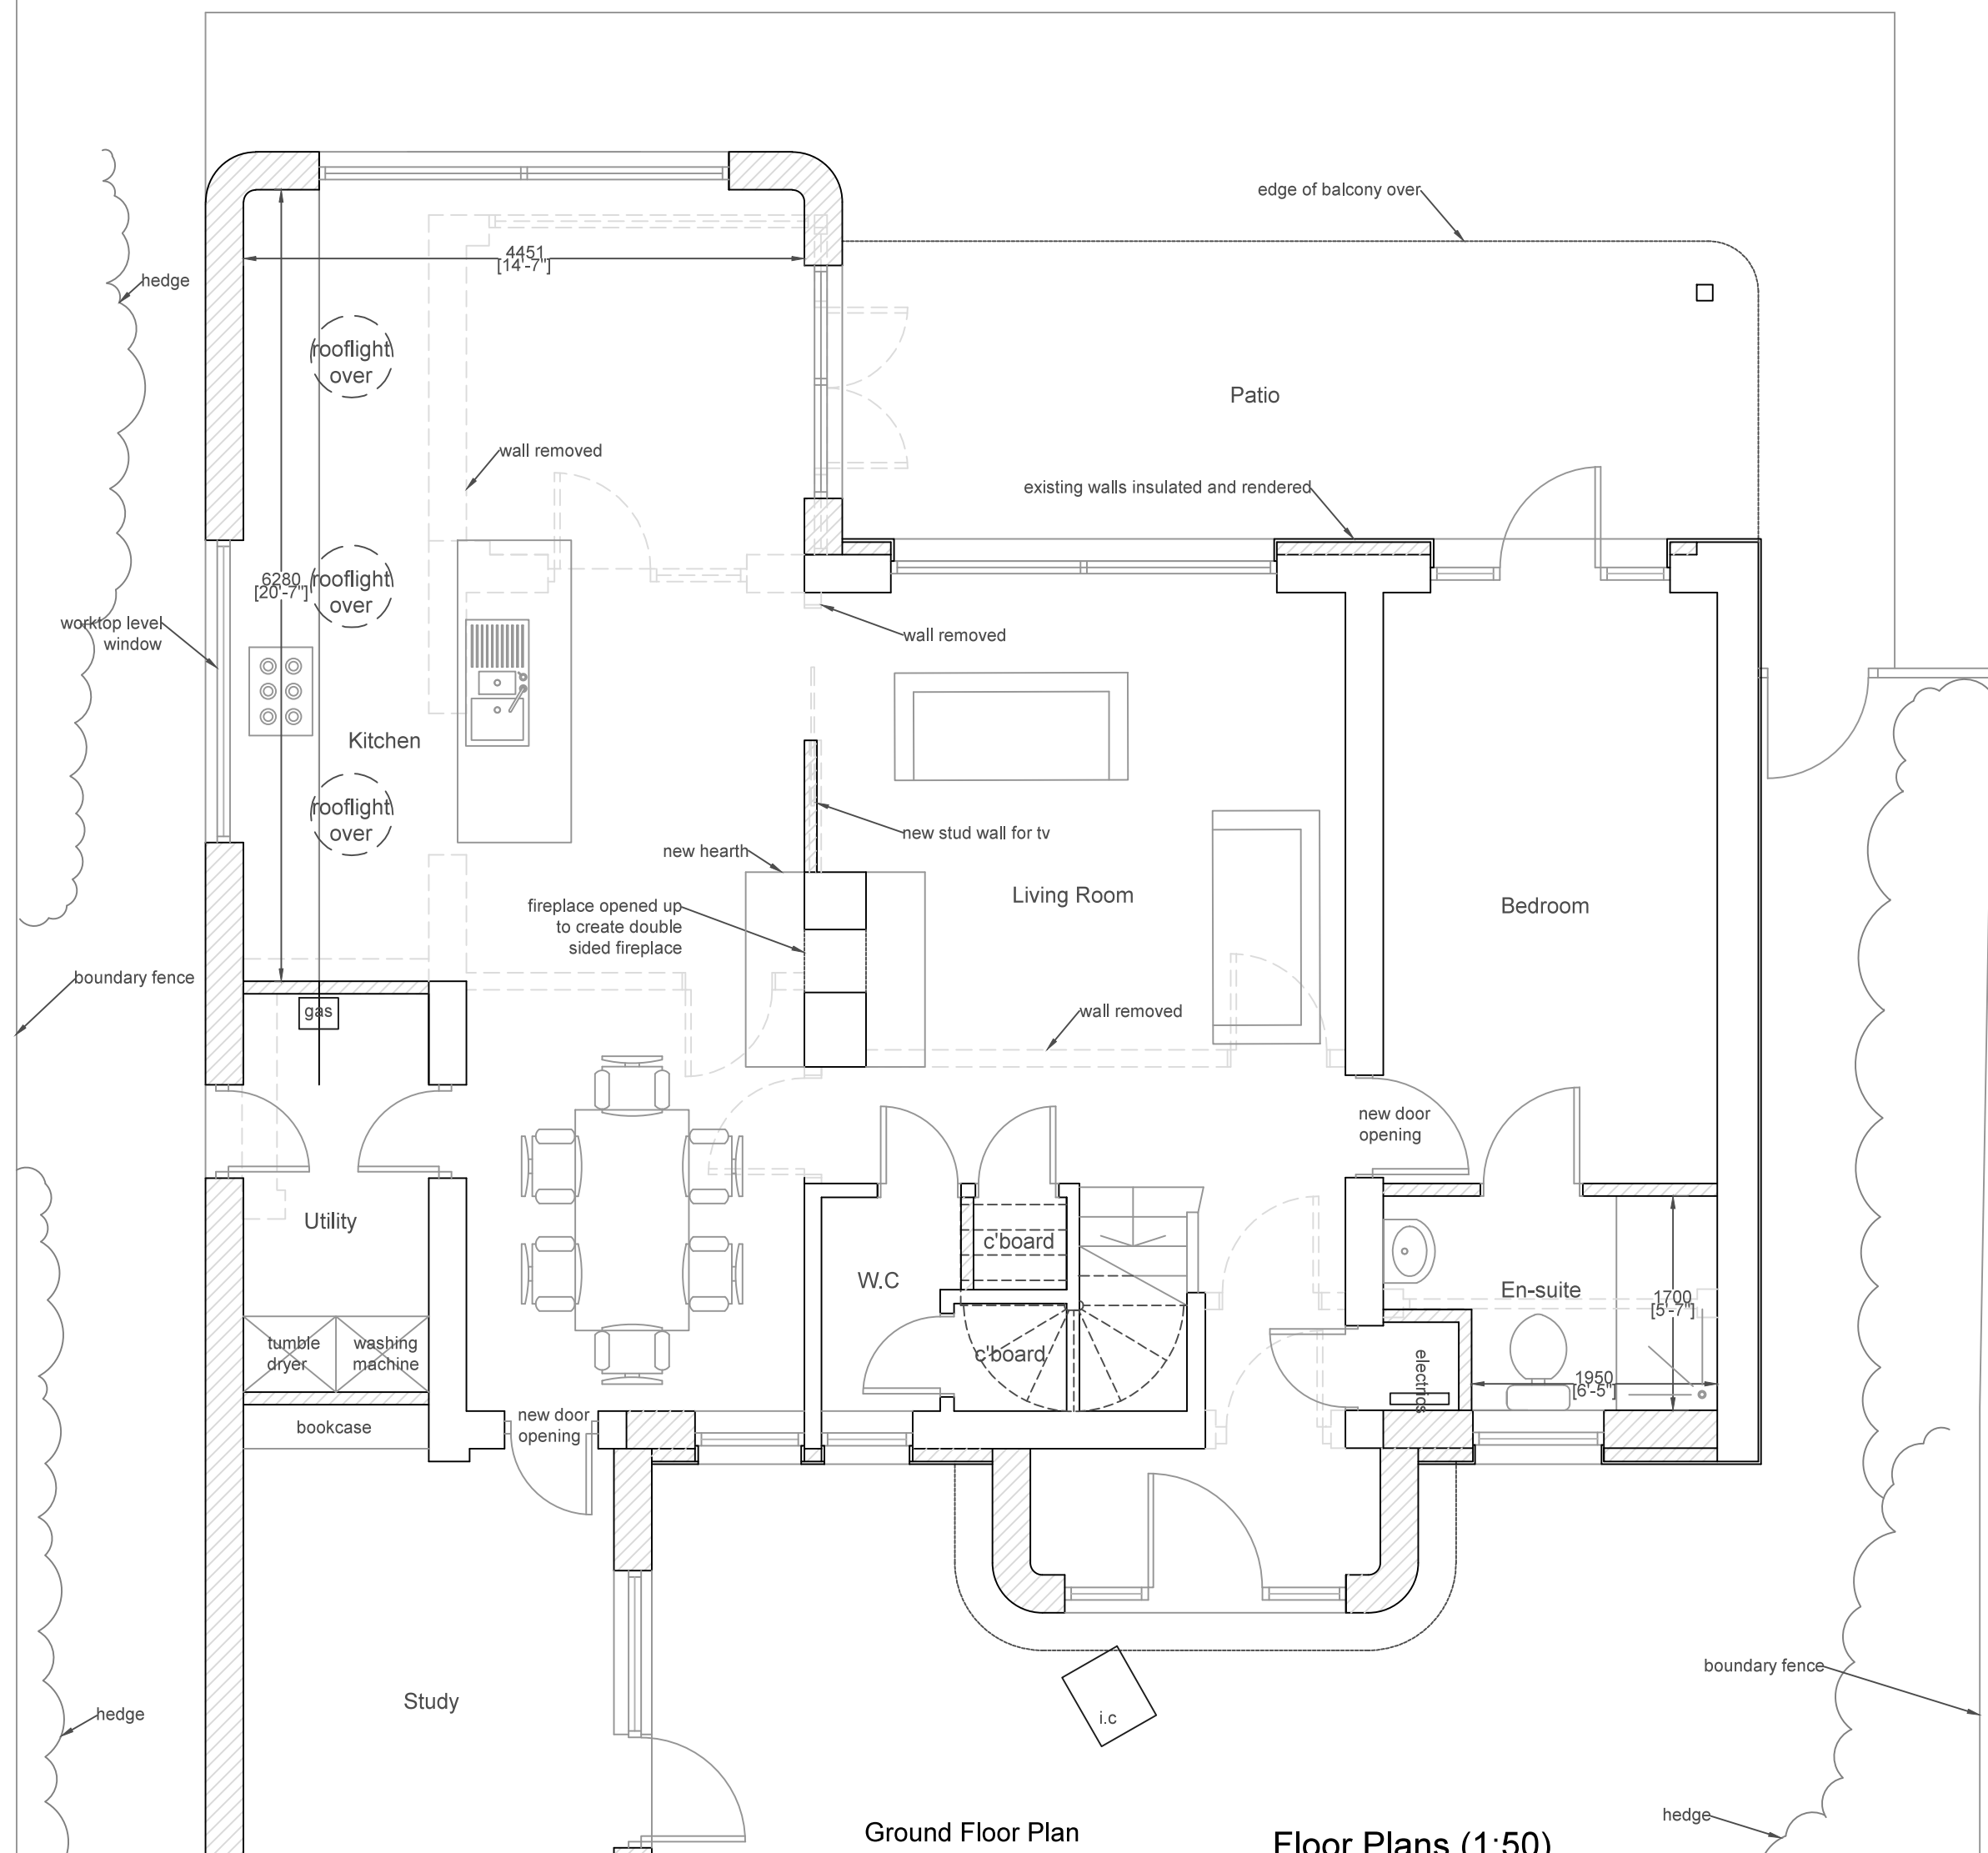


Ground Floor Plan


Floor Plans (1:50)

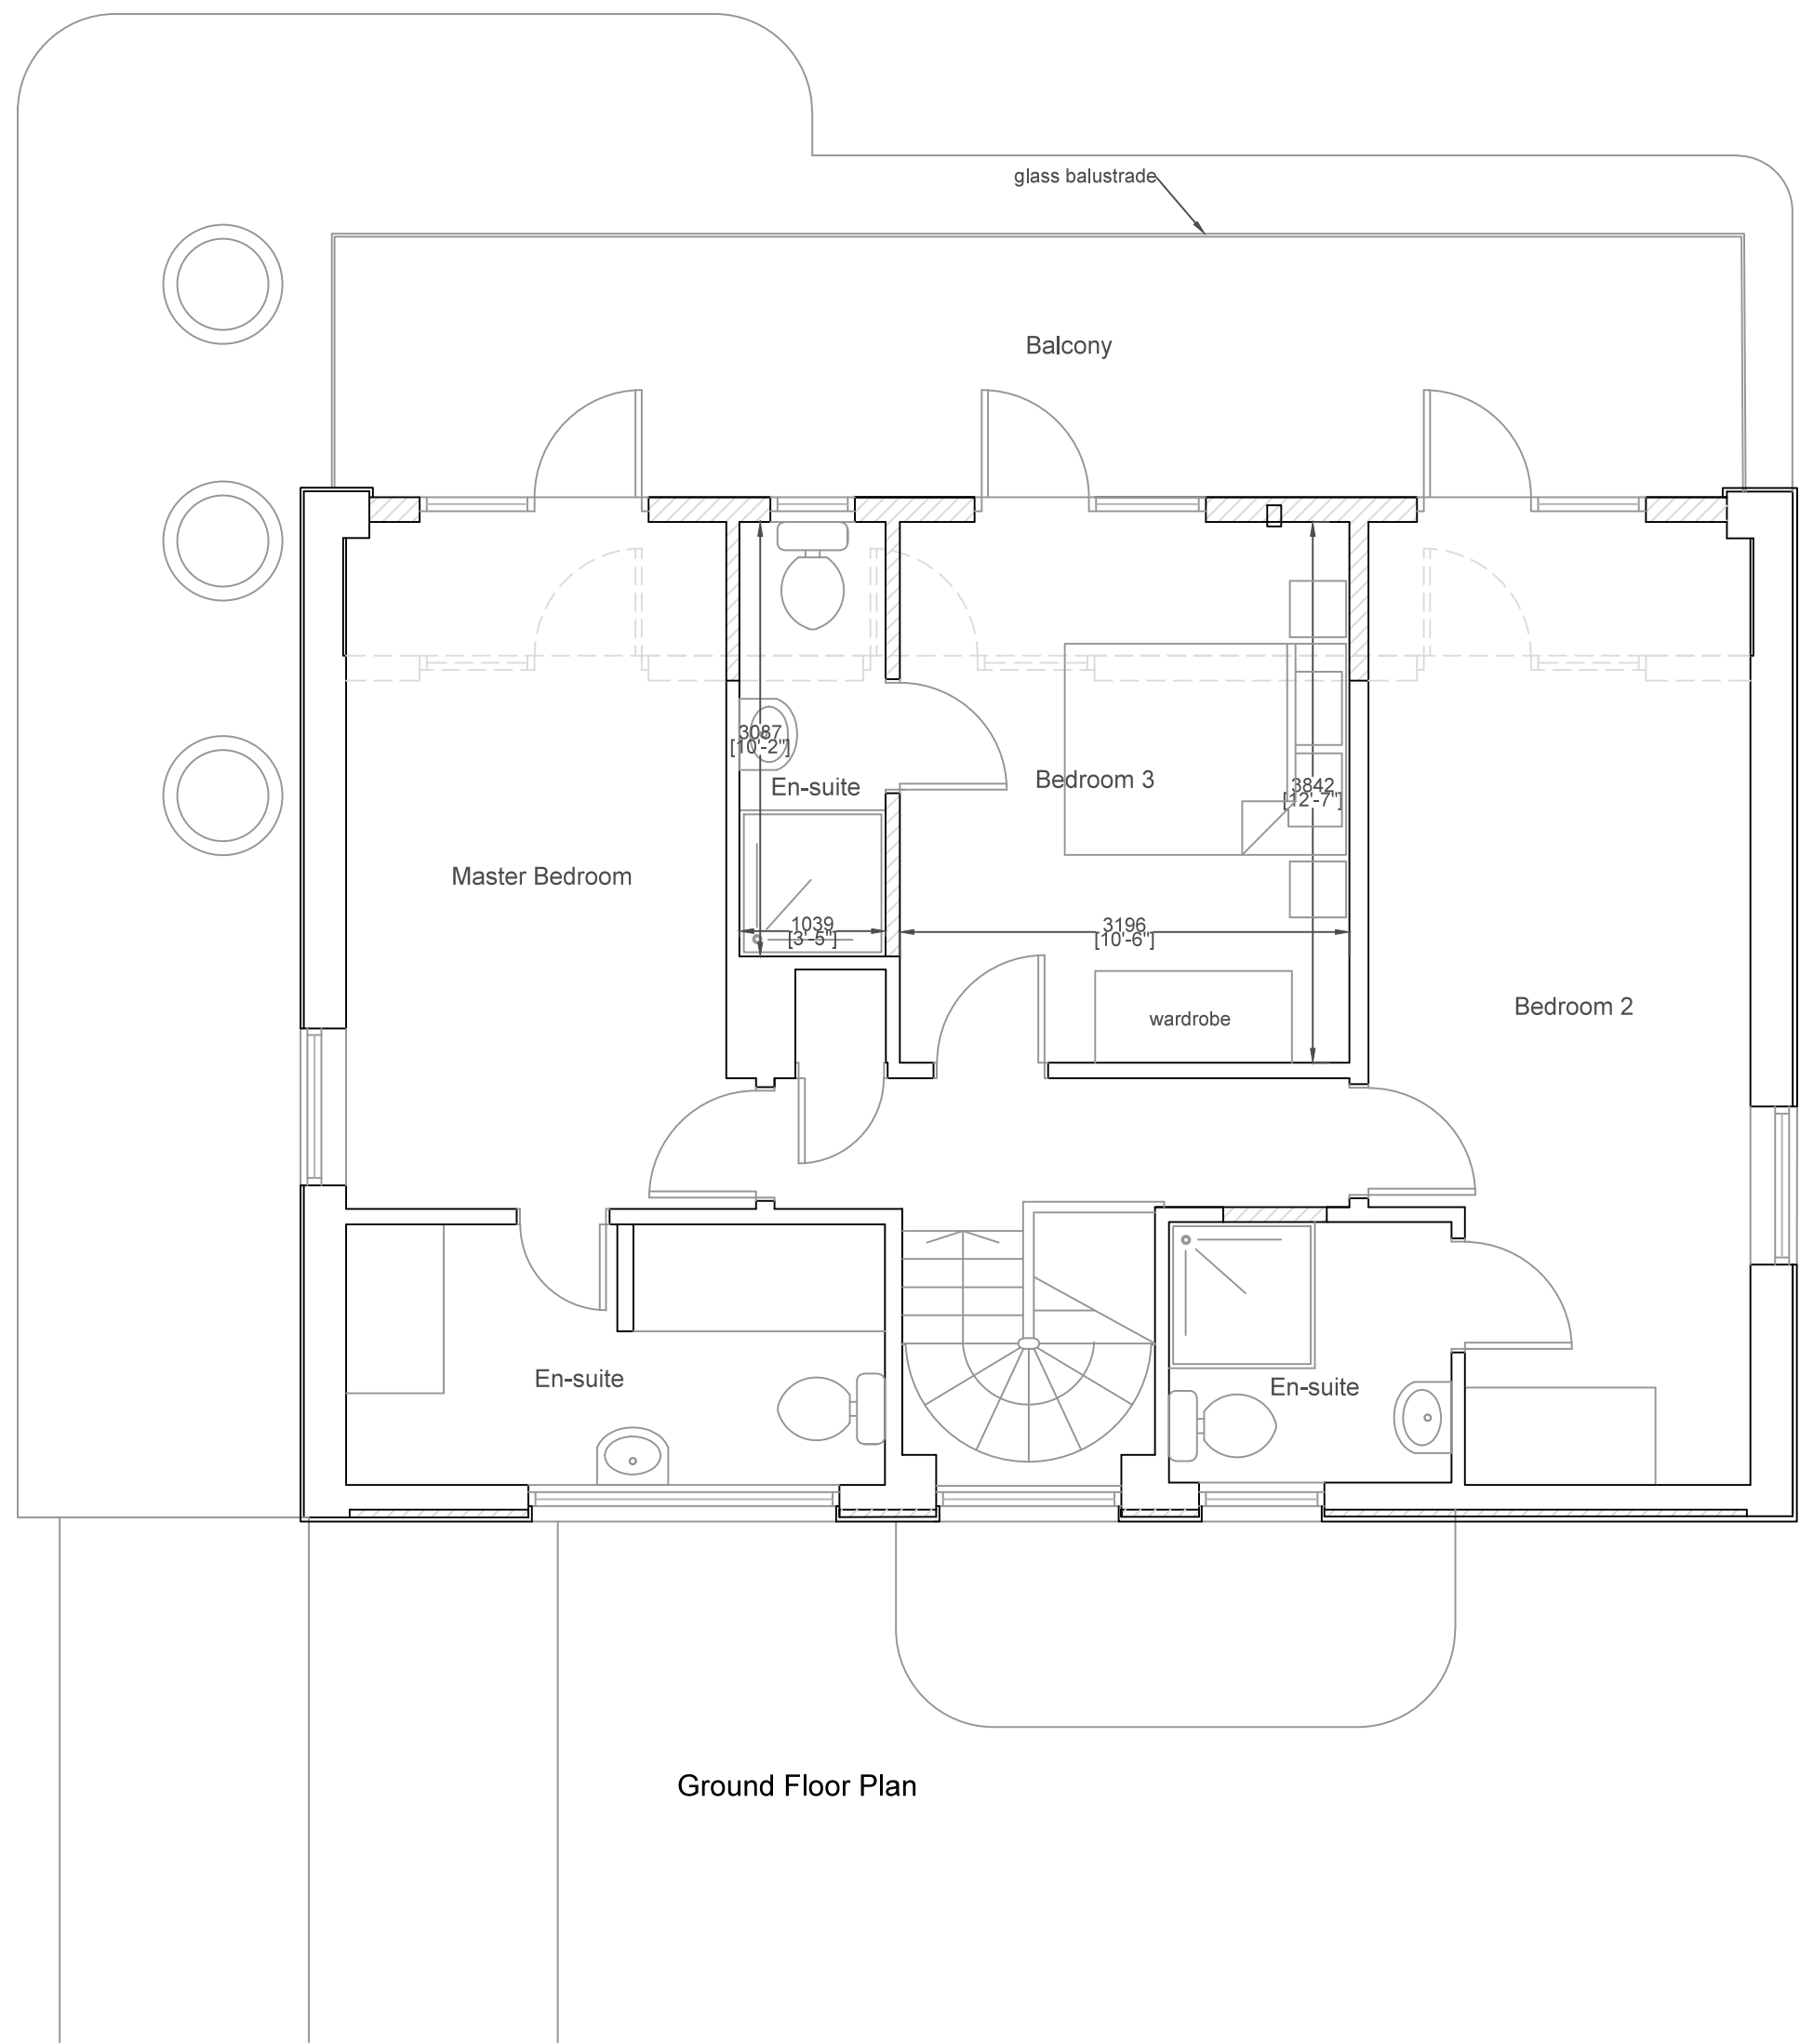

Ground Floor Plan

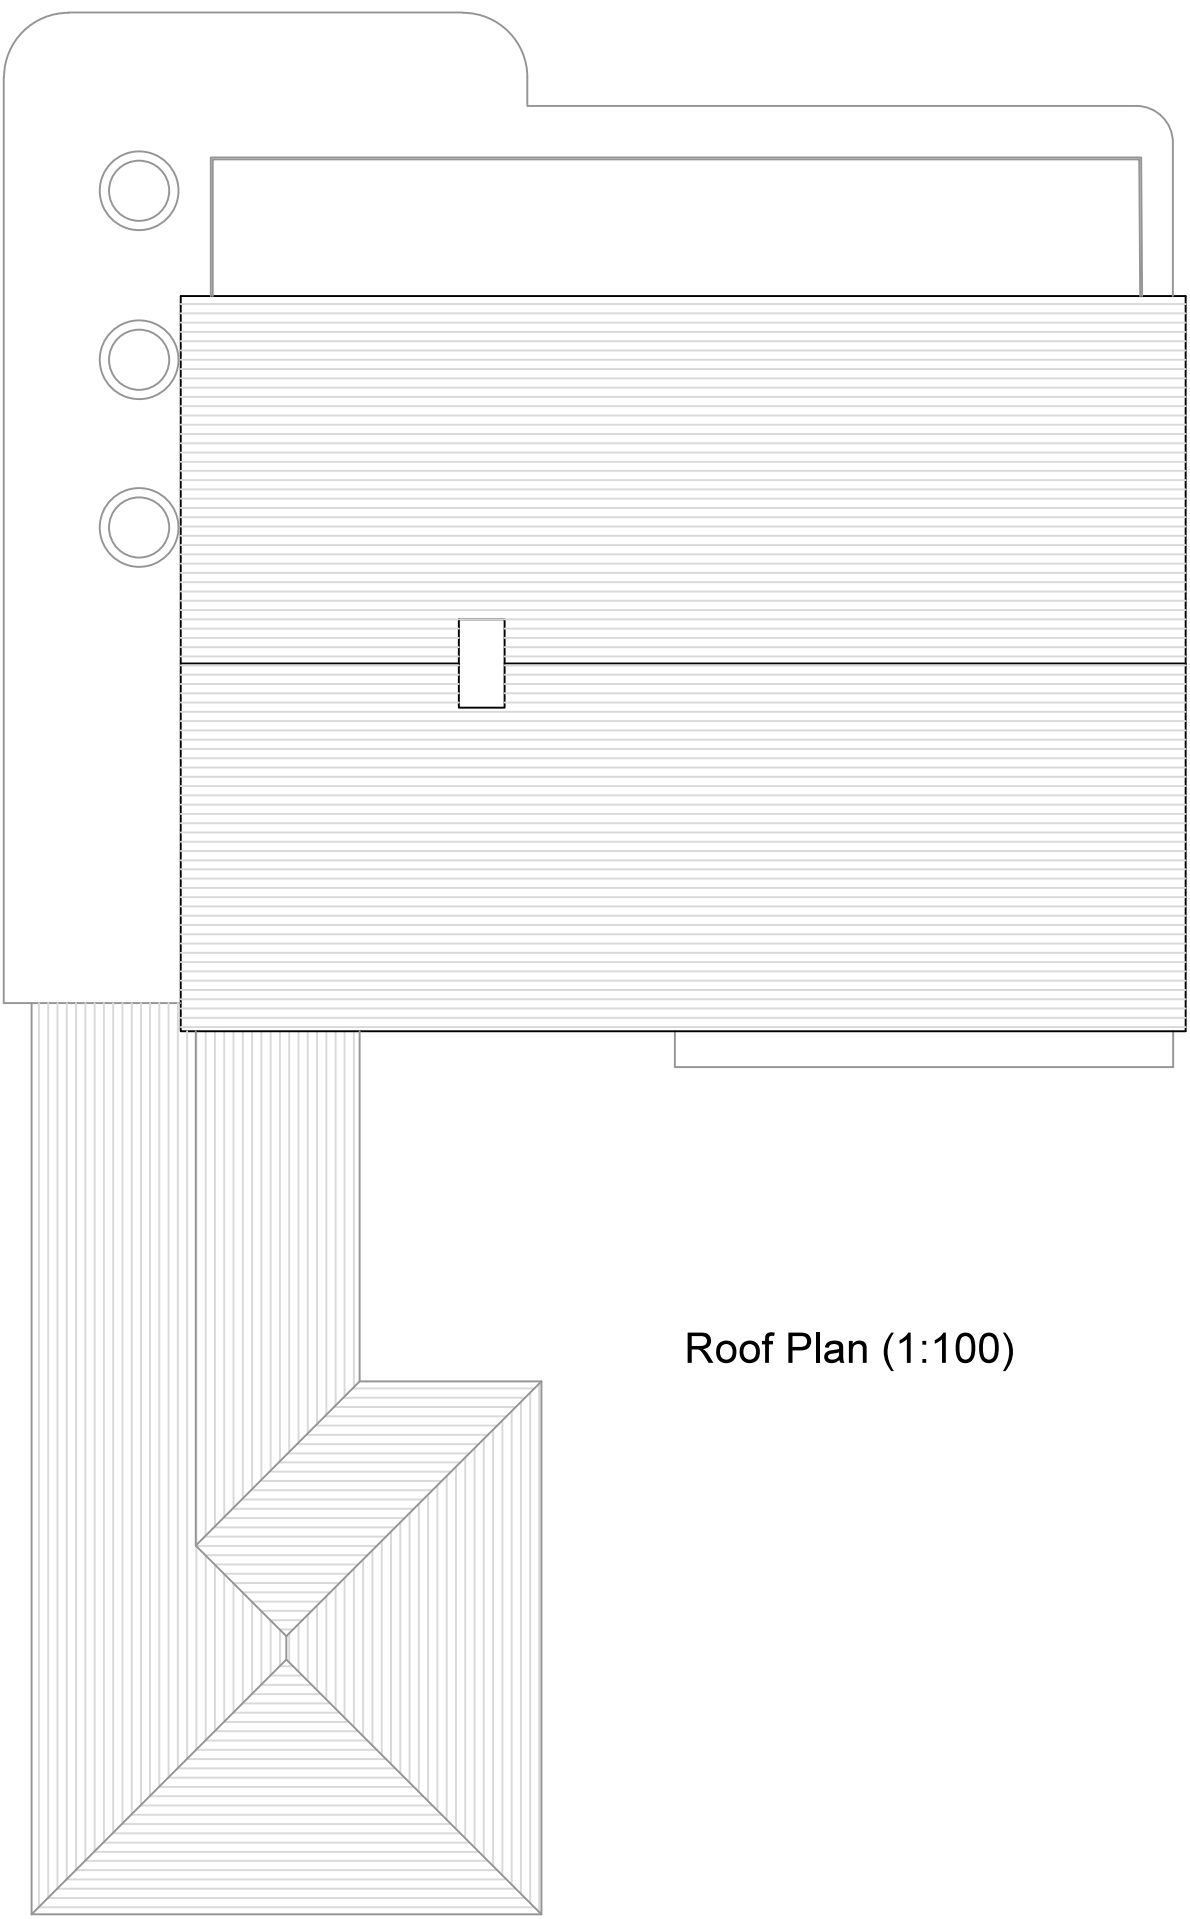


Roof Plan (1:100)

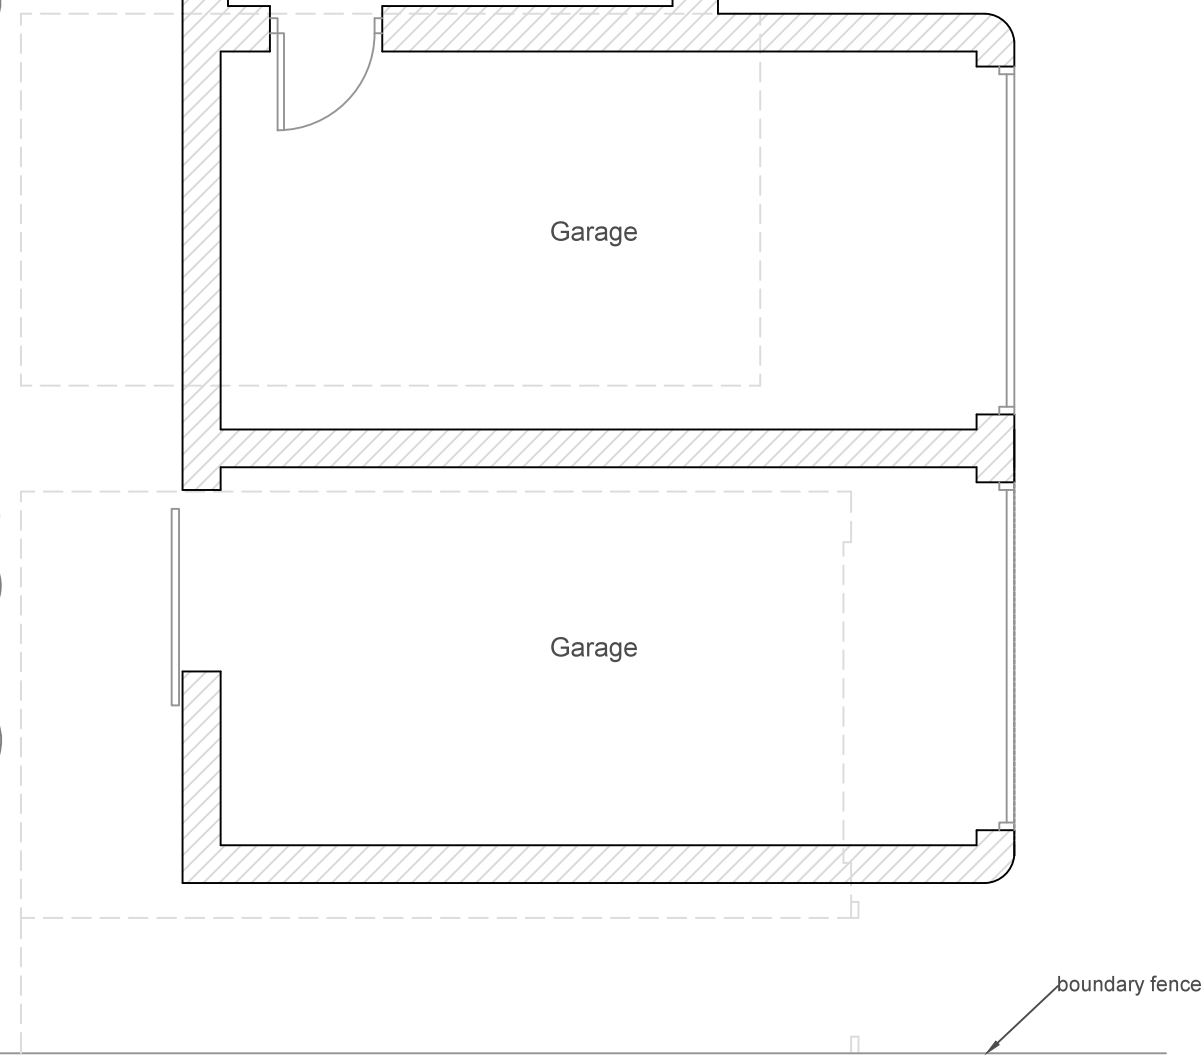

PROPOSED MATERIALS:


Ground Floor Walls: Painted Render
Roof: Marley Eternit Plain Tiles - Smooth Grey
Windows: Powder Coated Aluminium colour t.b.c
Doors: Powder Coated Aluminium colour t.b.c

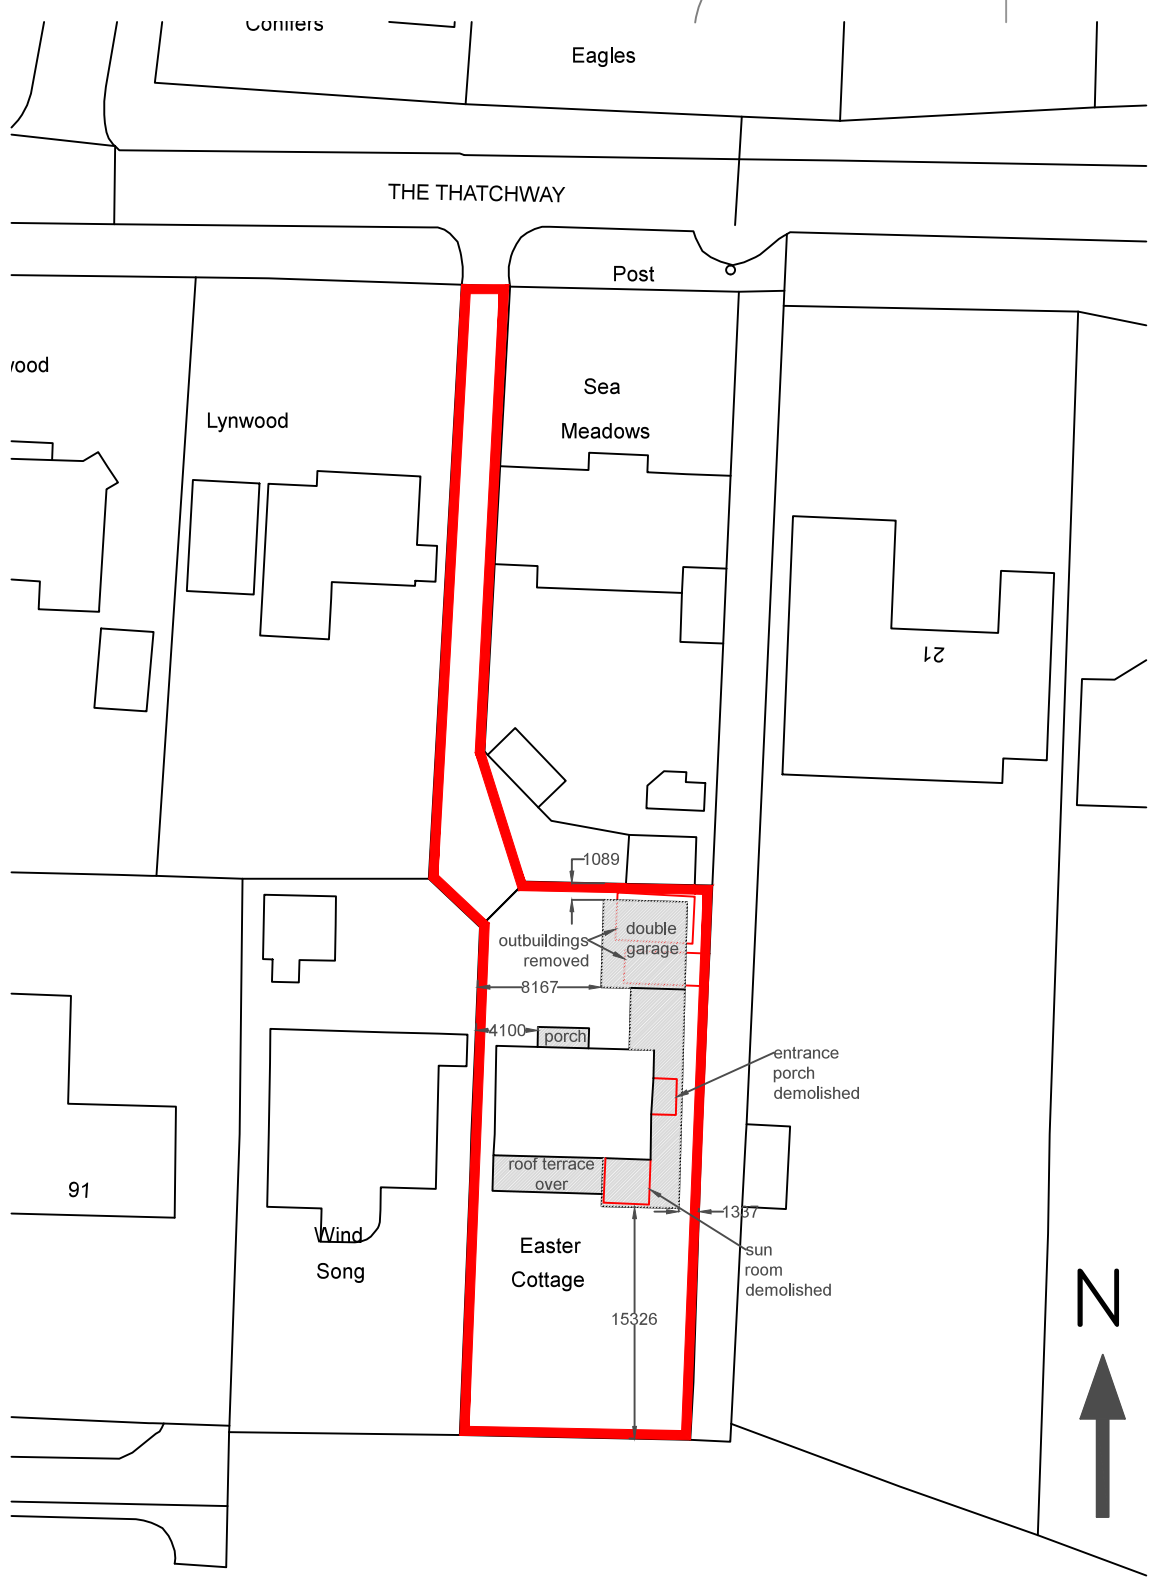

Site Block Plan (1:500)




Front Elevation (north)

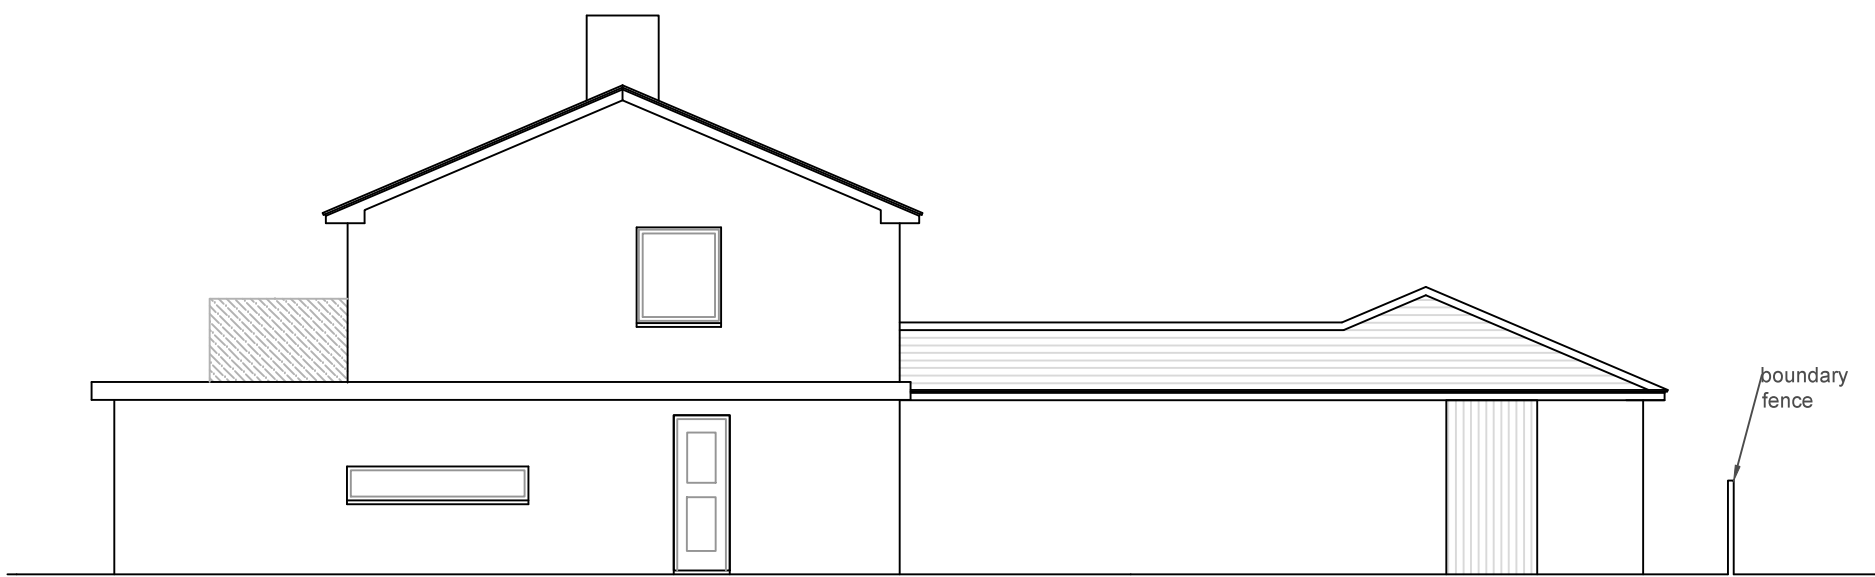

Side Elevation (east)



Rear Elevation (south)

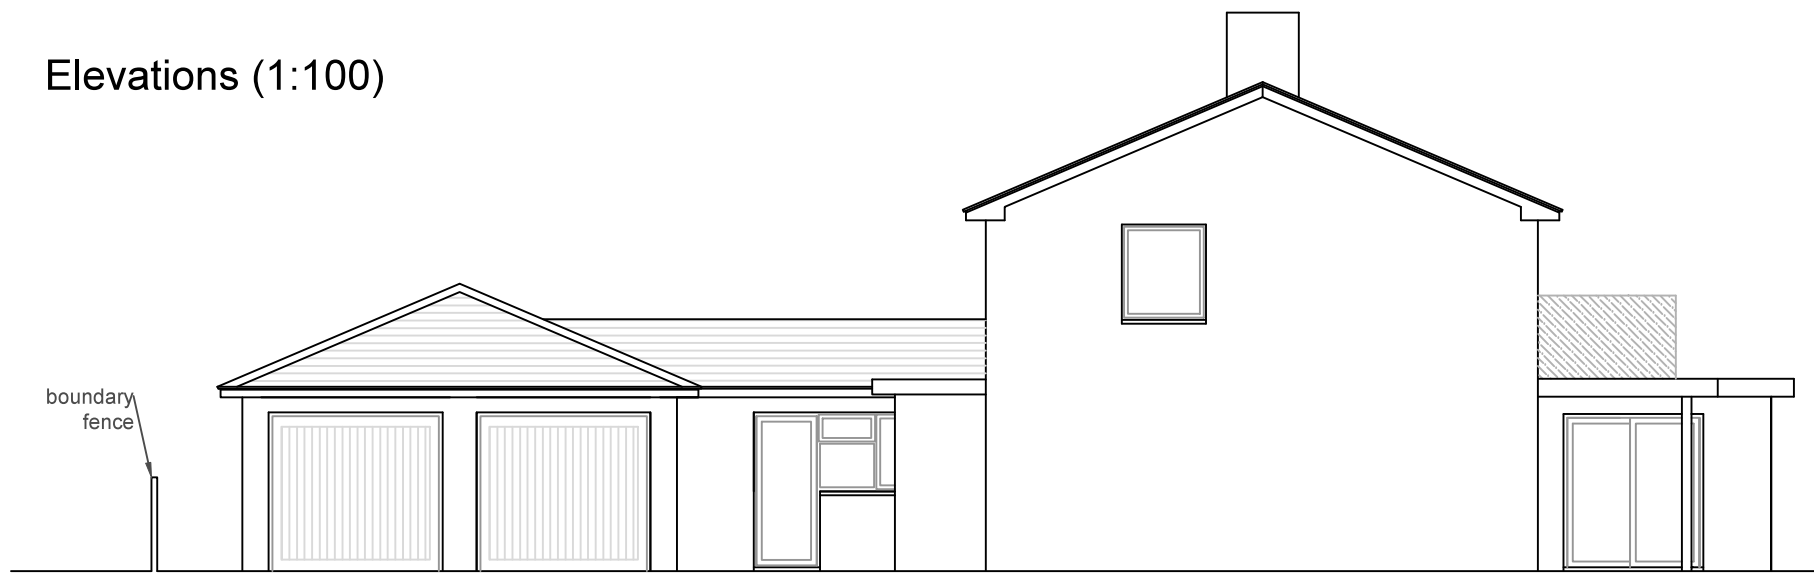

Side Elevation (west)

Elevations (1:100)

Revisions		
Rev	Description	By
c	Client Amendments	LW
b	Client Amendments	LW
a	Revisions	LW
All dimensions to be checked on site prior to commencement of work, except for planning purposes. This drawing is the copyright of Inspired Design Studio Ltd. and may not be copied, altered or reproduced in any way without written authority.		
Client: Mr J Marston & Ms J Marston		
Project Address: Easter Cottage The Thatchway Rustington West Sussex BN16 2BN		
Drawing Title: Proposed Floor Plans, Elevations, Roof Plan		
Drawing Number: 1070.02.c		
Scale: As stated printed @ A1		
Date: 16/11/2016		