



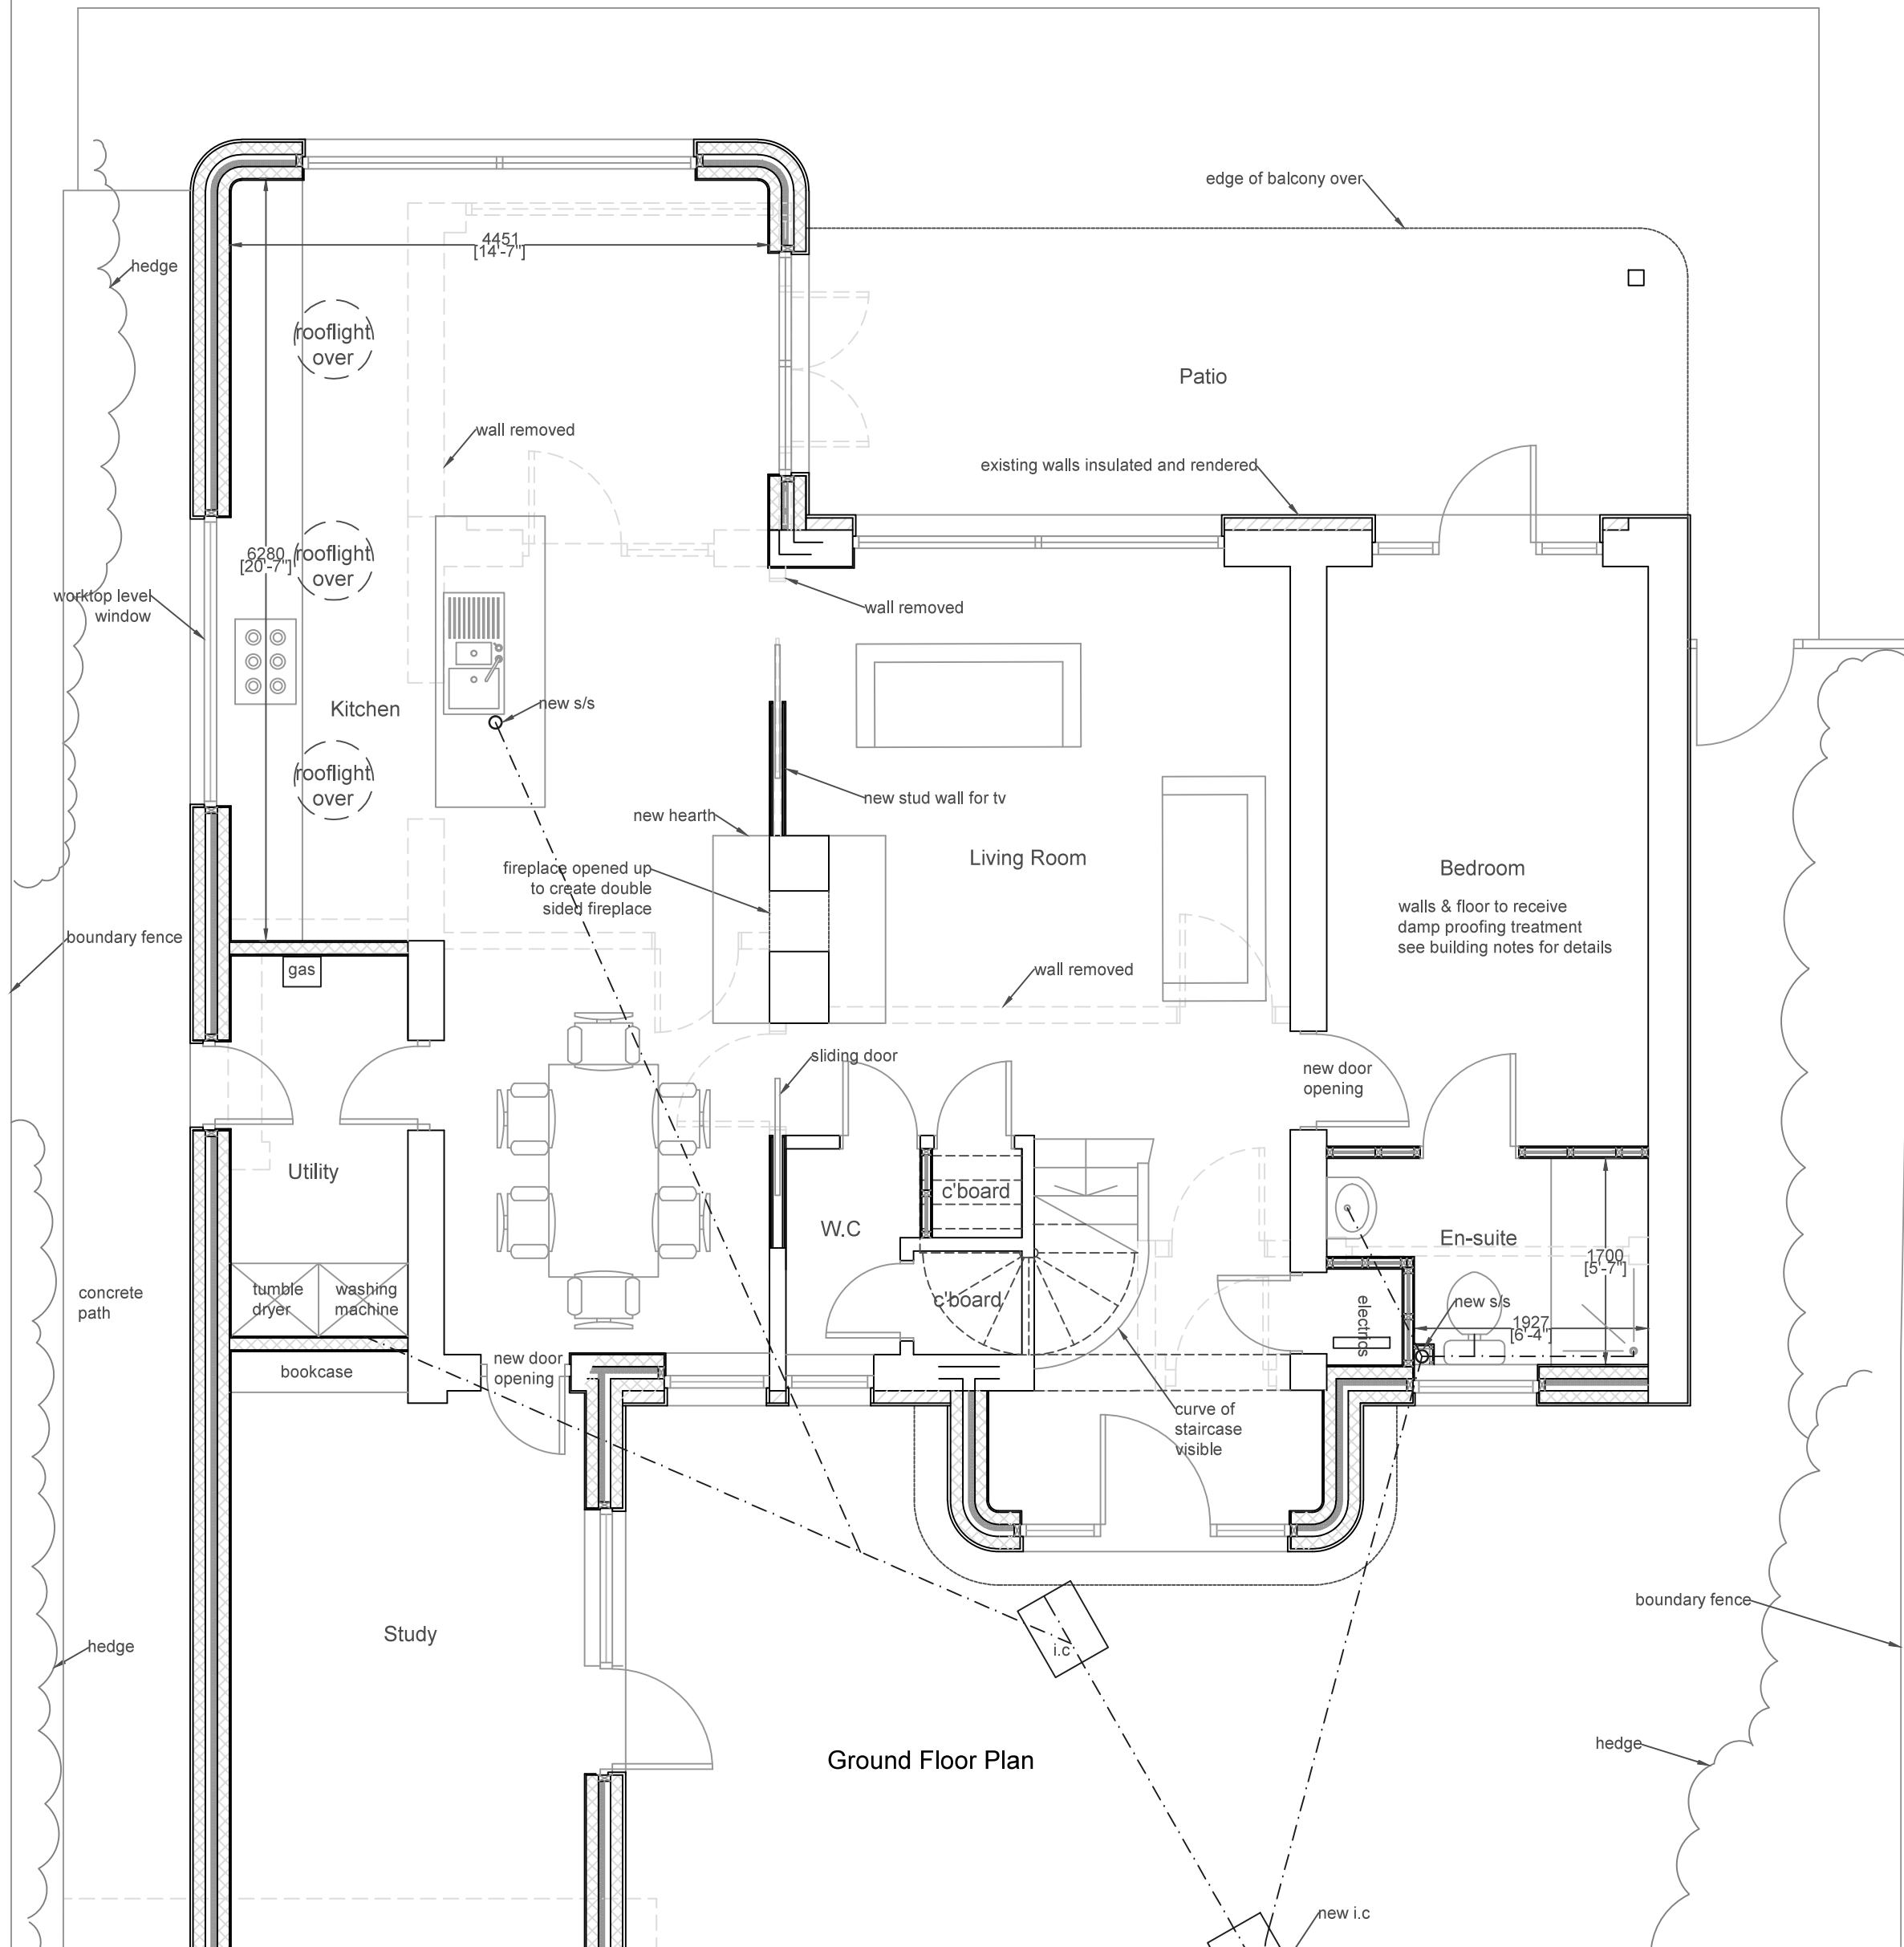


Ground Floor Plan

Floor Plans (1:50)

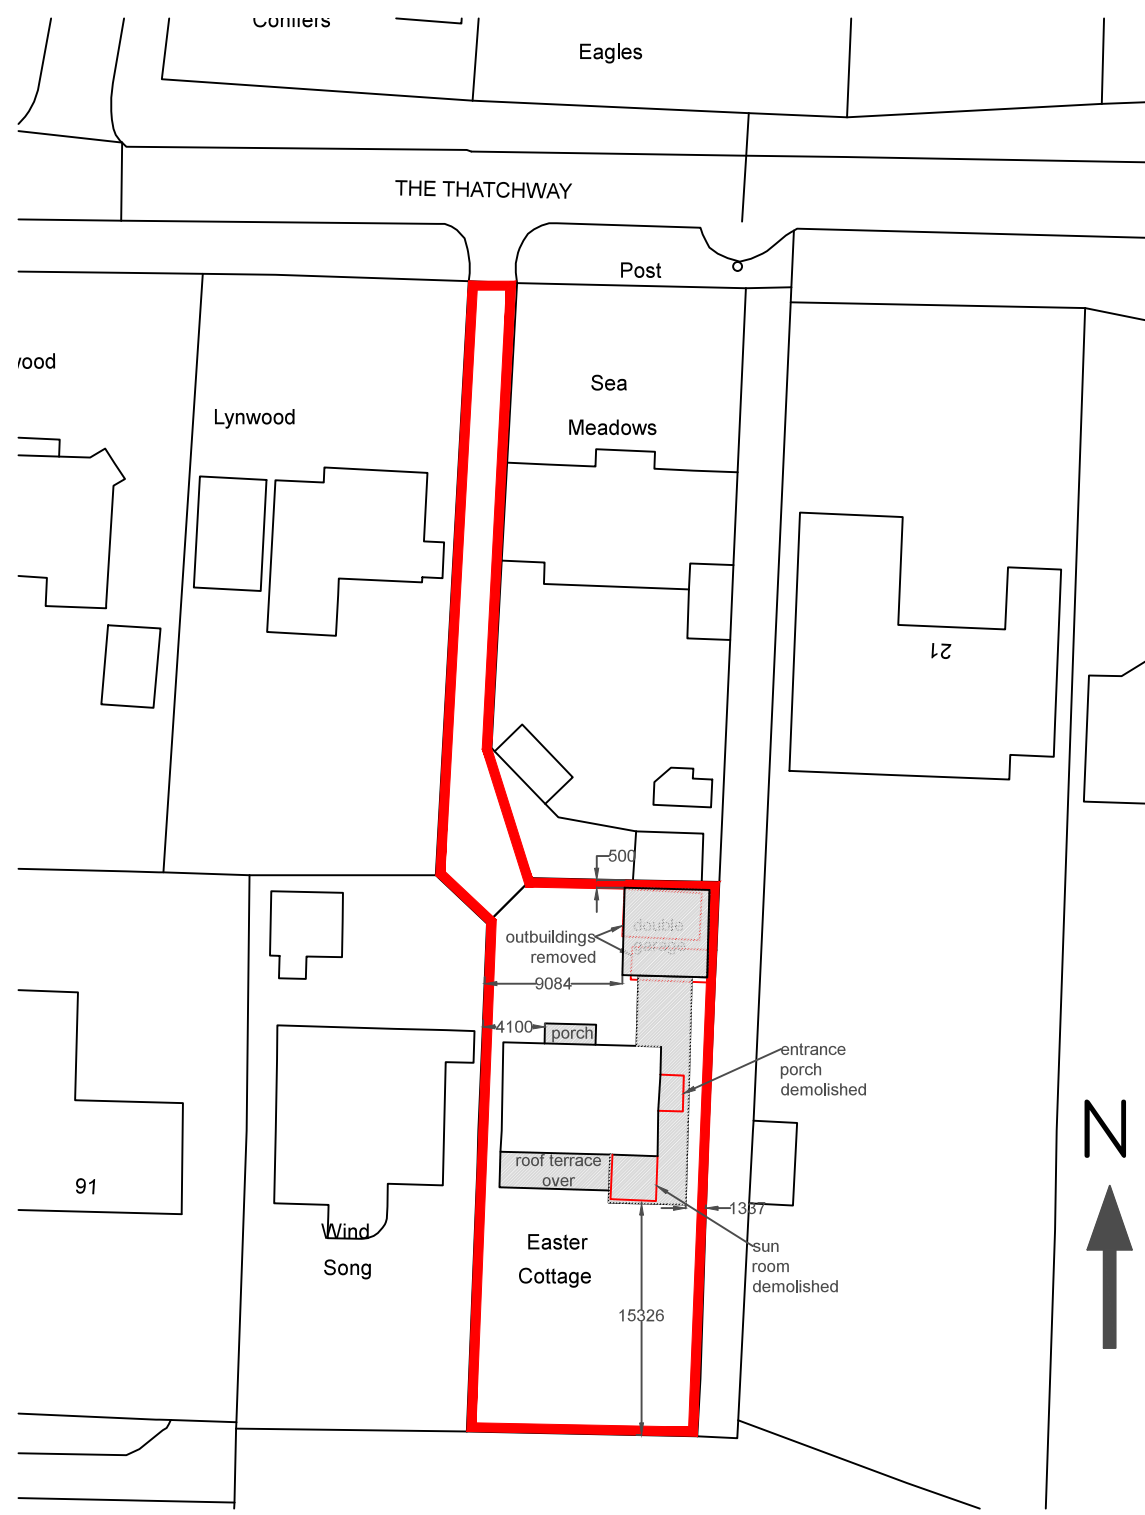


Site Block Plan (1:500)

PROPOSED MATERIALS:
Ground Floor Walls: Painted Render
Roof: Marley Eternit Plain Tiles - Smooth Grey
Windows: Powder Coated Aluminium colour t.b.c
Doors: Powder Coated Aluminium colour t.b.c

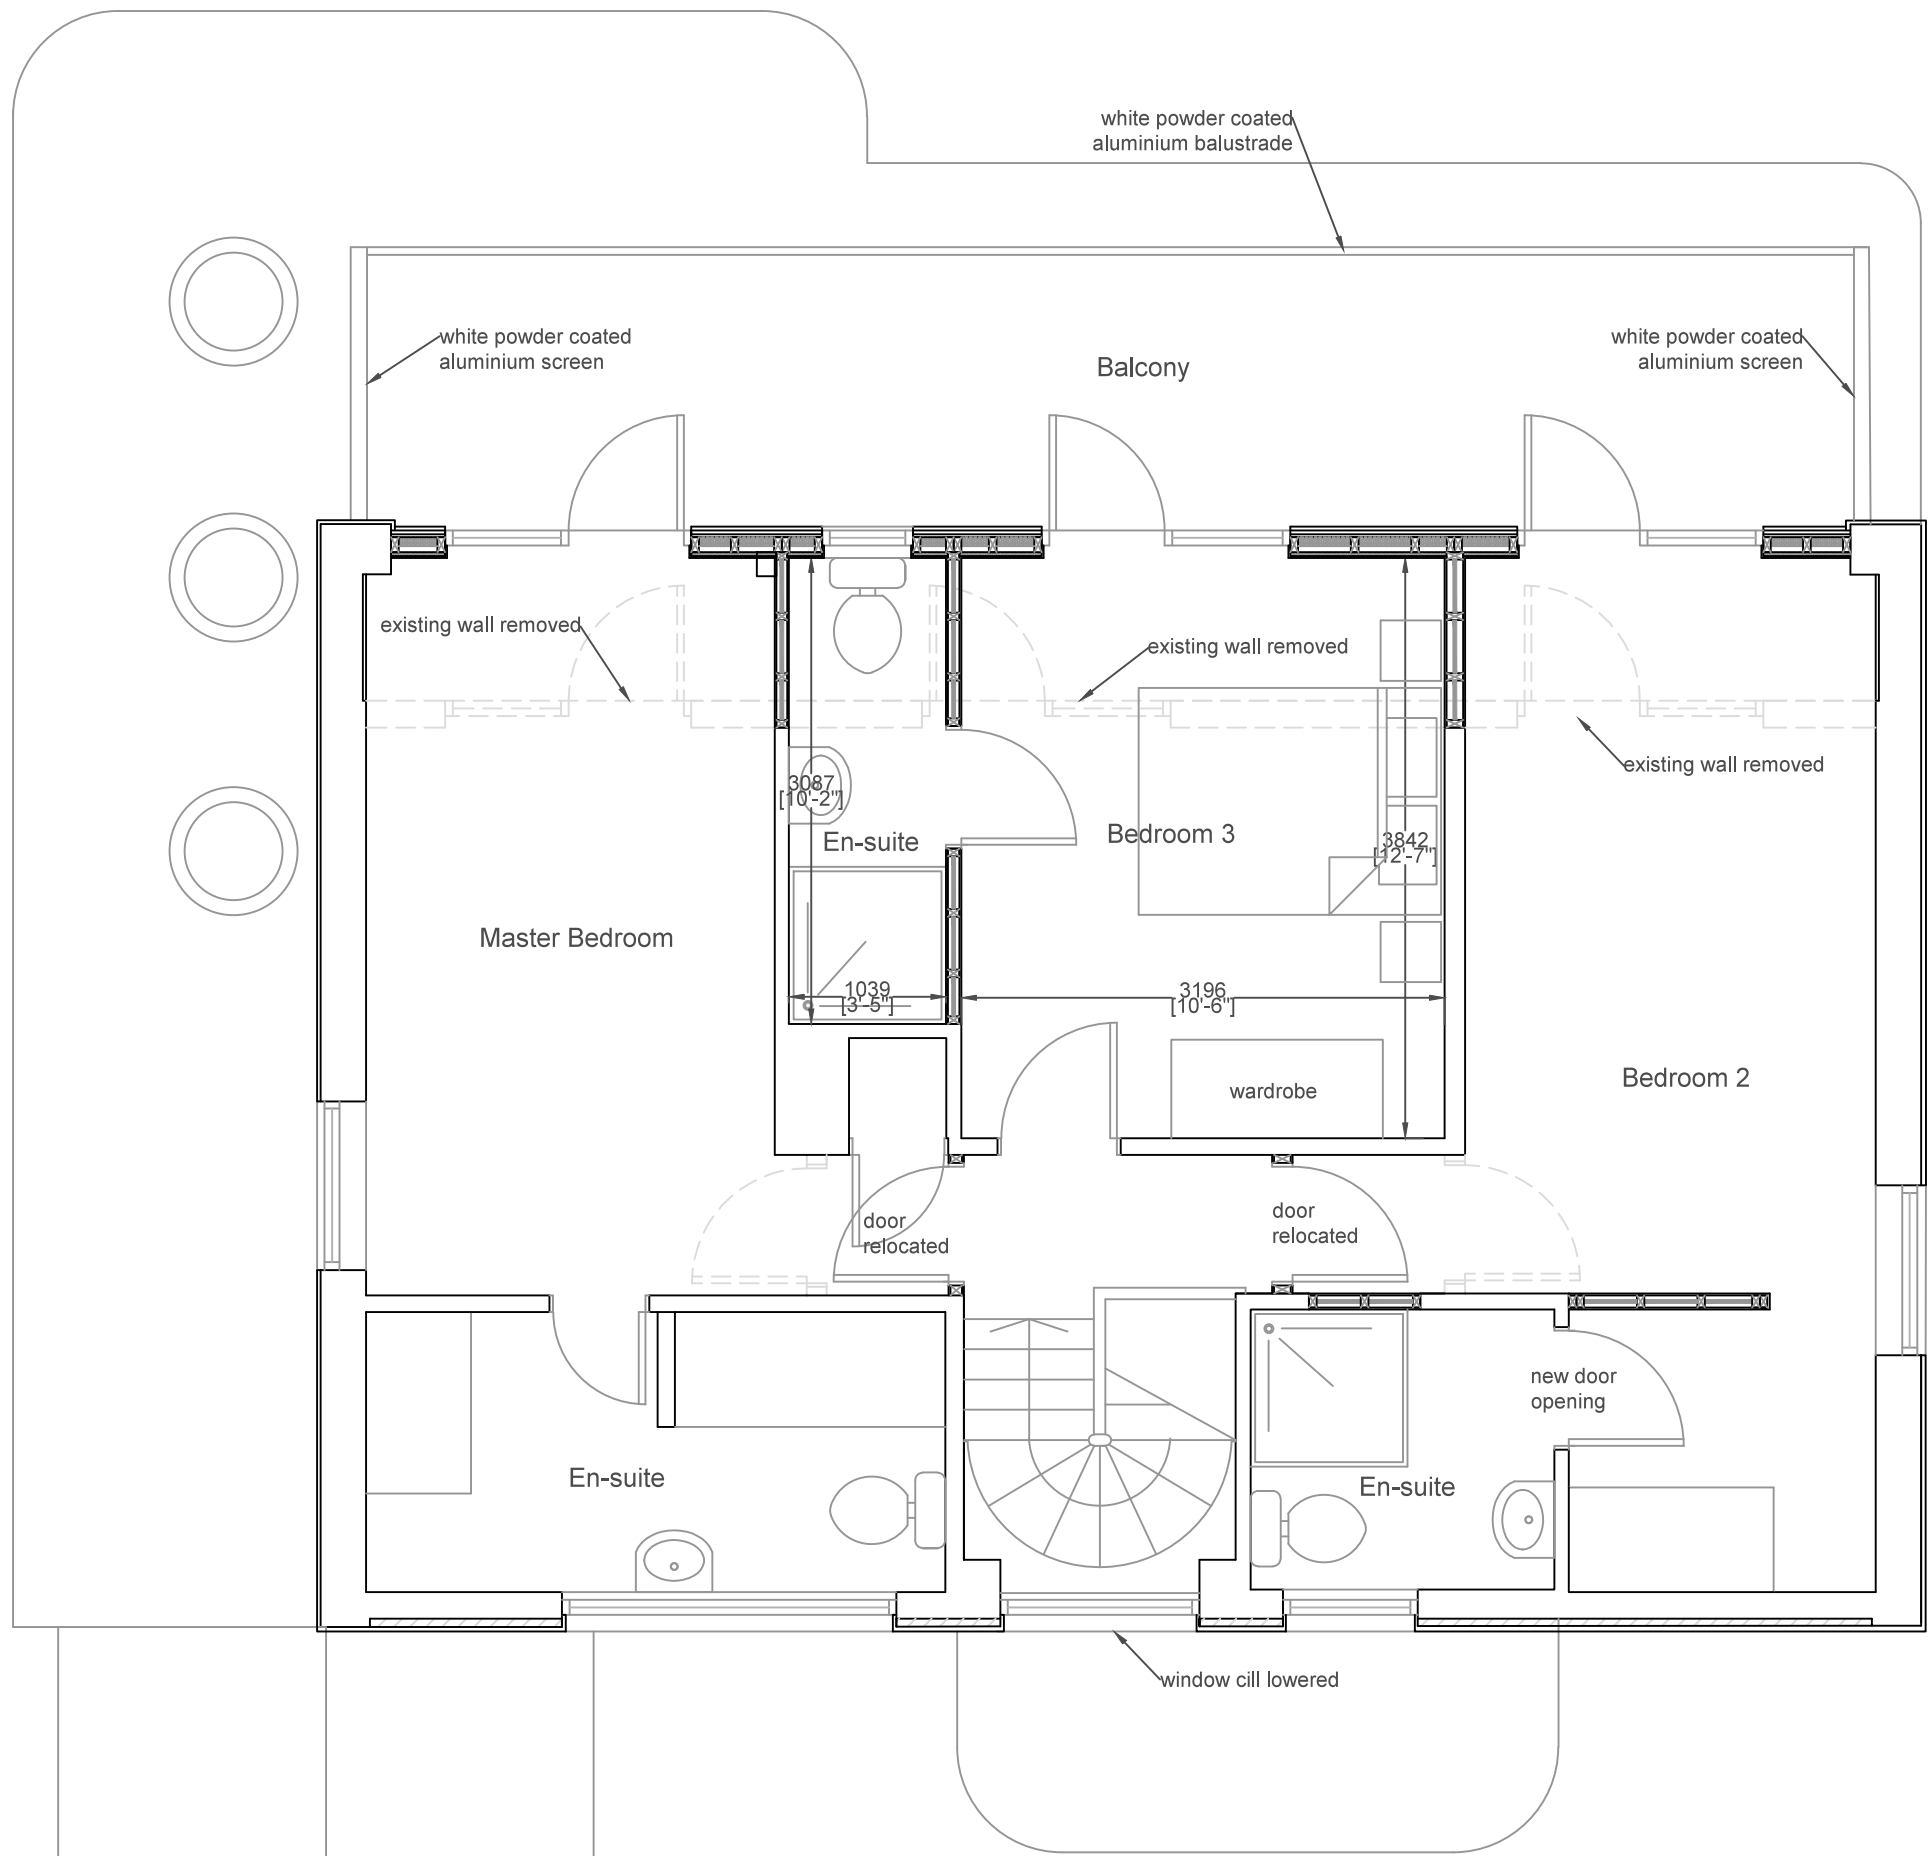


Ground Floor Plan

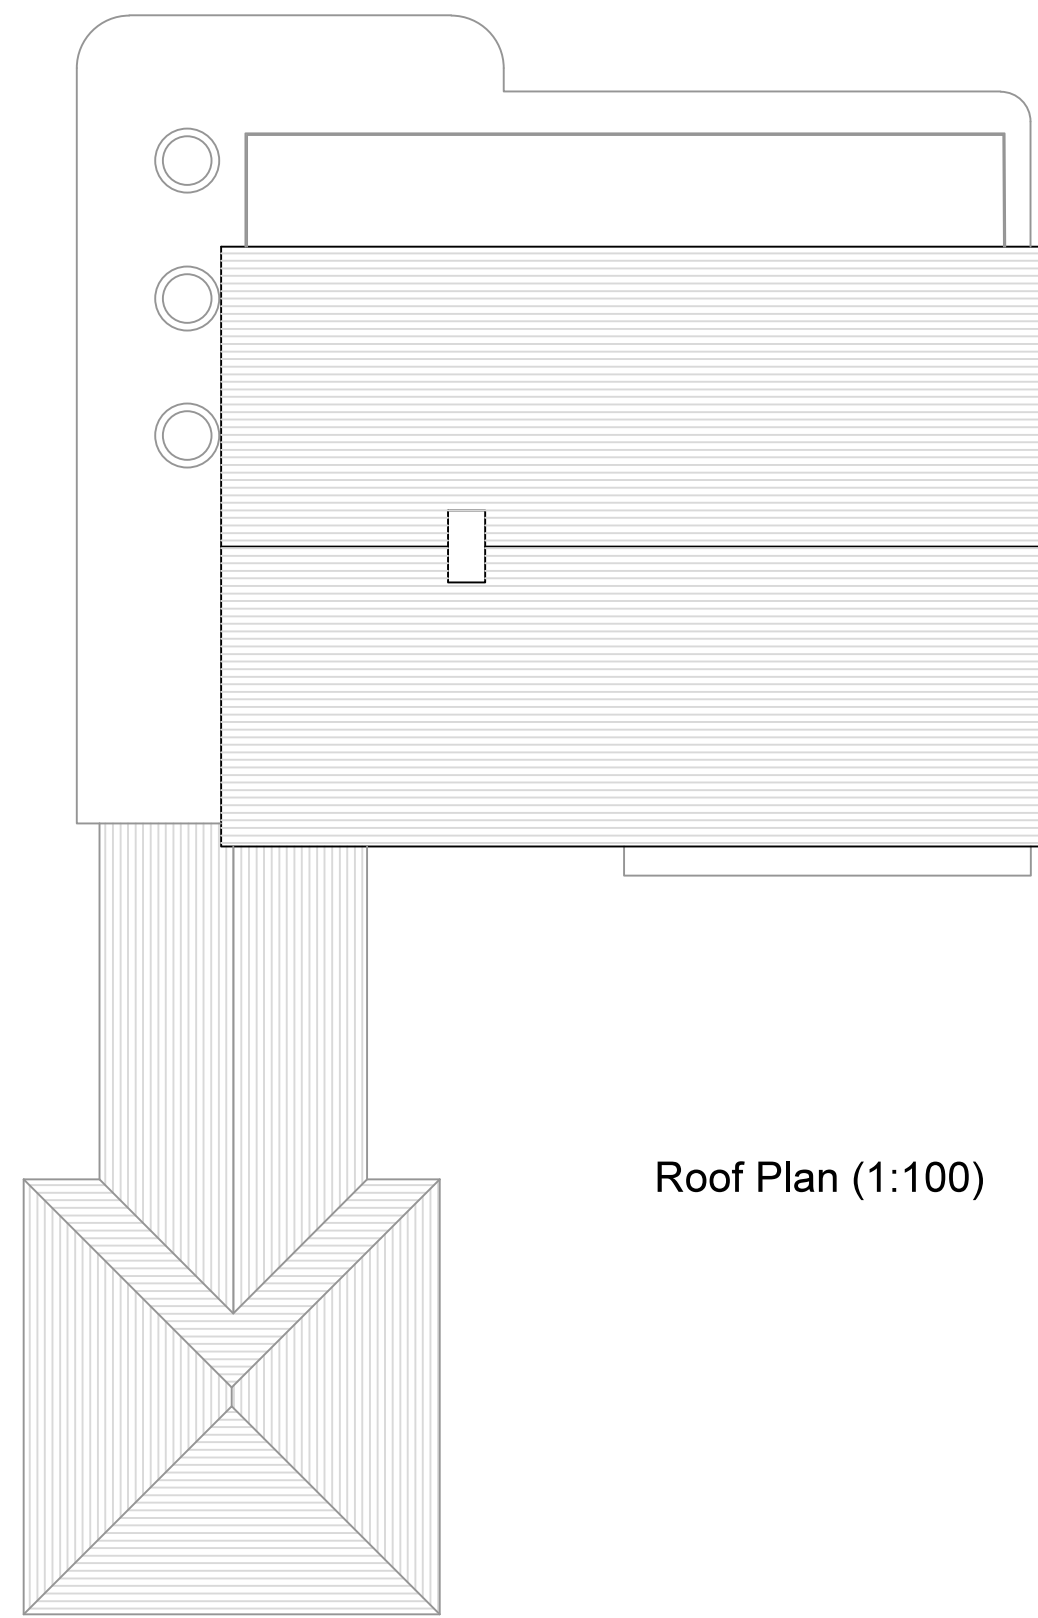

Roof Plan (1:100)



Front Elevation (north)

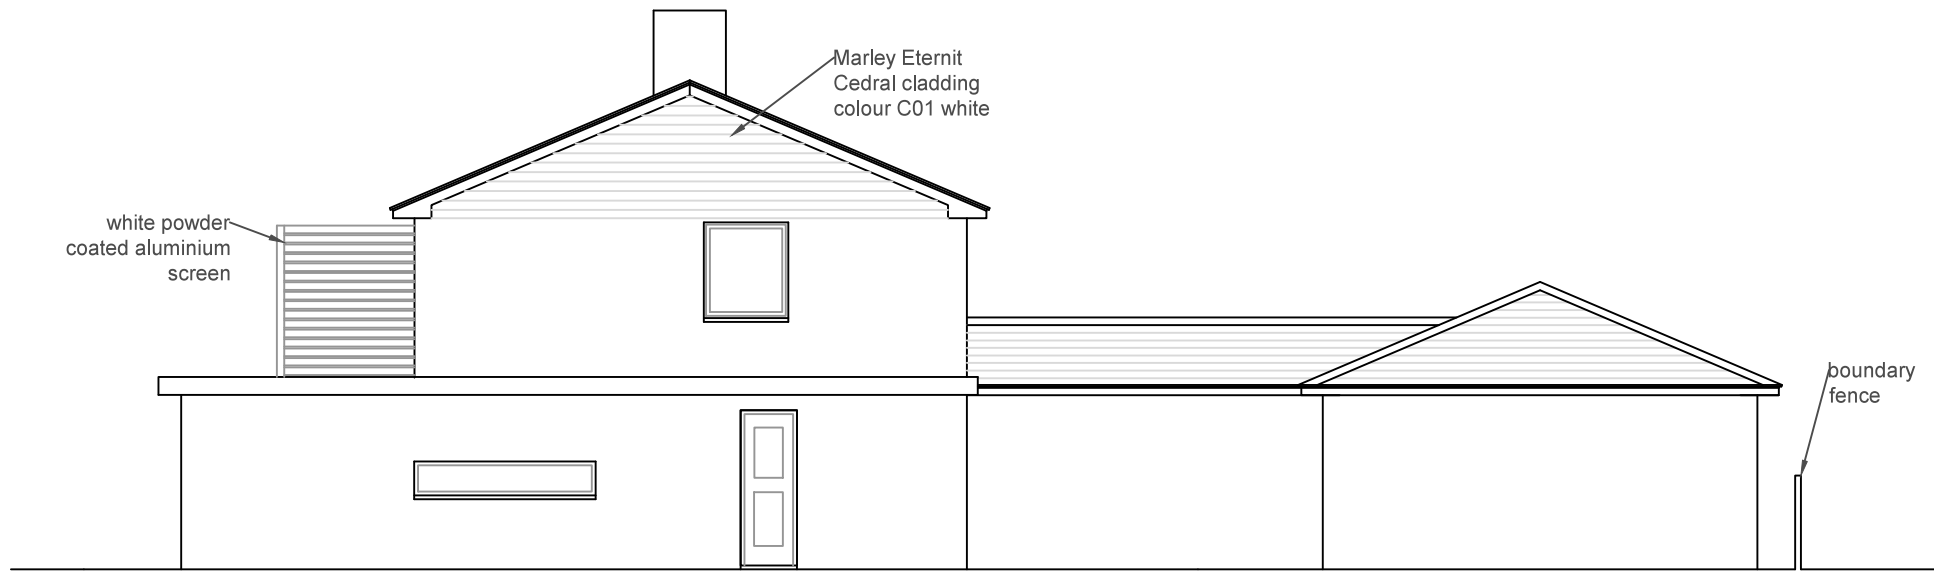


Side Elevation (east)



Rear Elevation (south)

Elevations (1:100)

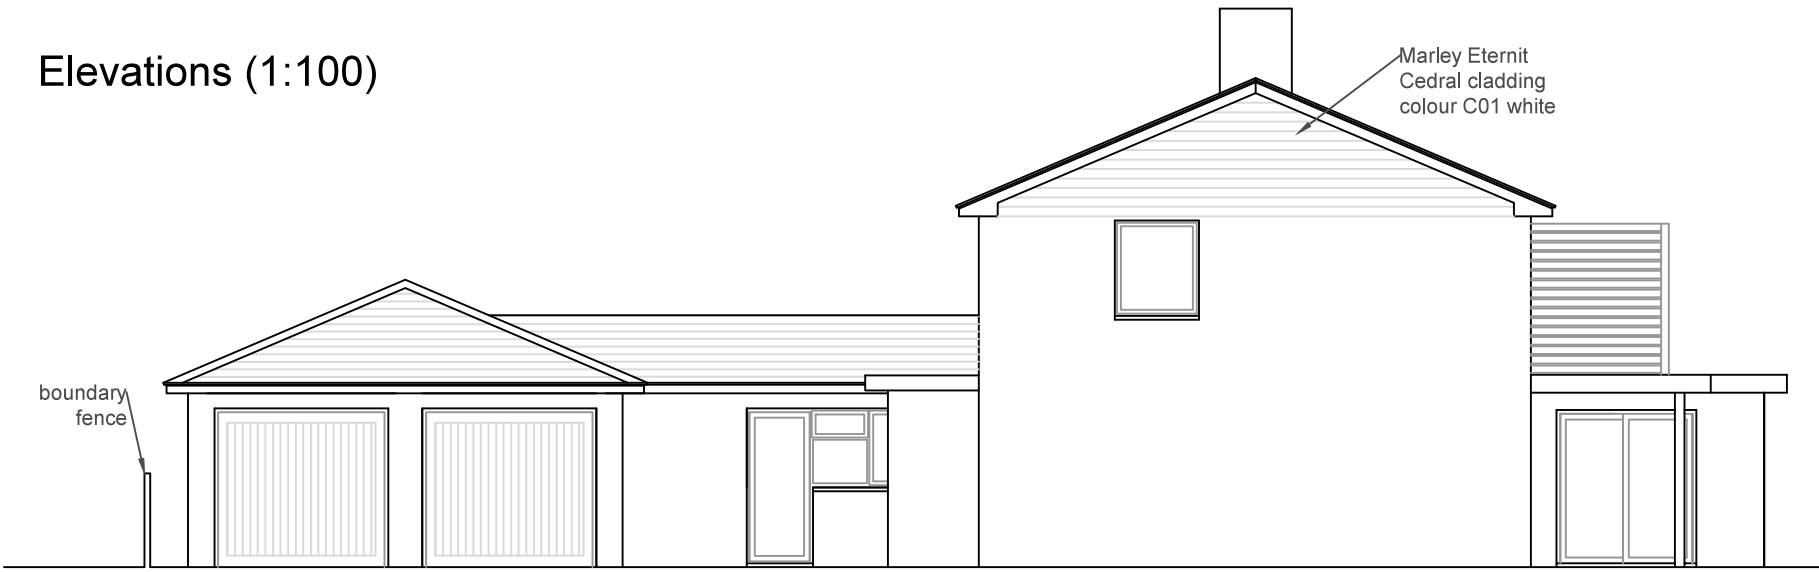

Side Elevation (west)

This drawing is the property of Inspired Design Studio Limited and must not be copied, reproduced or passed to a third party without their permission.

The Contractor is to verify all dimensions, alignment, levels and datums prior to commencement of work.
Any discrepancies must be reported immediately to Inspired Design Studio Ltd for review.

Variations and modifications to the work shown on these drawings are not to be carried out without the prior approval from Inspired Design Studio Ltd

Revisions		
Rev	Description	By
e	Client Amendments	LW
d	Building Regulations	LW
c	Client Amendments	LW
b	Client Amendments	LW
a	Revisions	LW

All dimensions to be checked on site prior to commencement of work, except for planning purposes.
This drawing is the copyright of
Inspired Design Studio Ltd.
and may not be copied, altered or reproduced in any way without written authority.

Client: Mr J Marston & Ms J Marston	
Project Address: Easter Cottage The Thatchway Rustington West Sussex BN16 2BN	
Drawing Title: Proposed Floor Plans, Elevations, Roof Plan	
Drawing Number: 1070.02.e	
Scale:	As stated printed @ A1
Date:	16/11/2016