



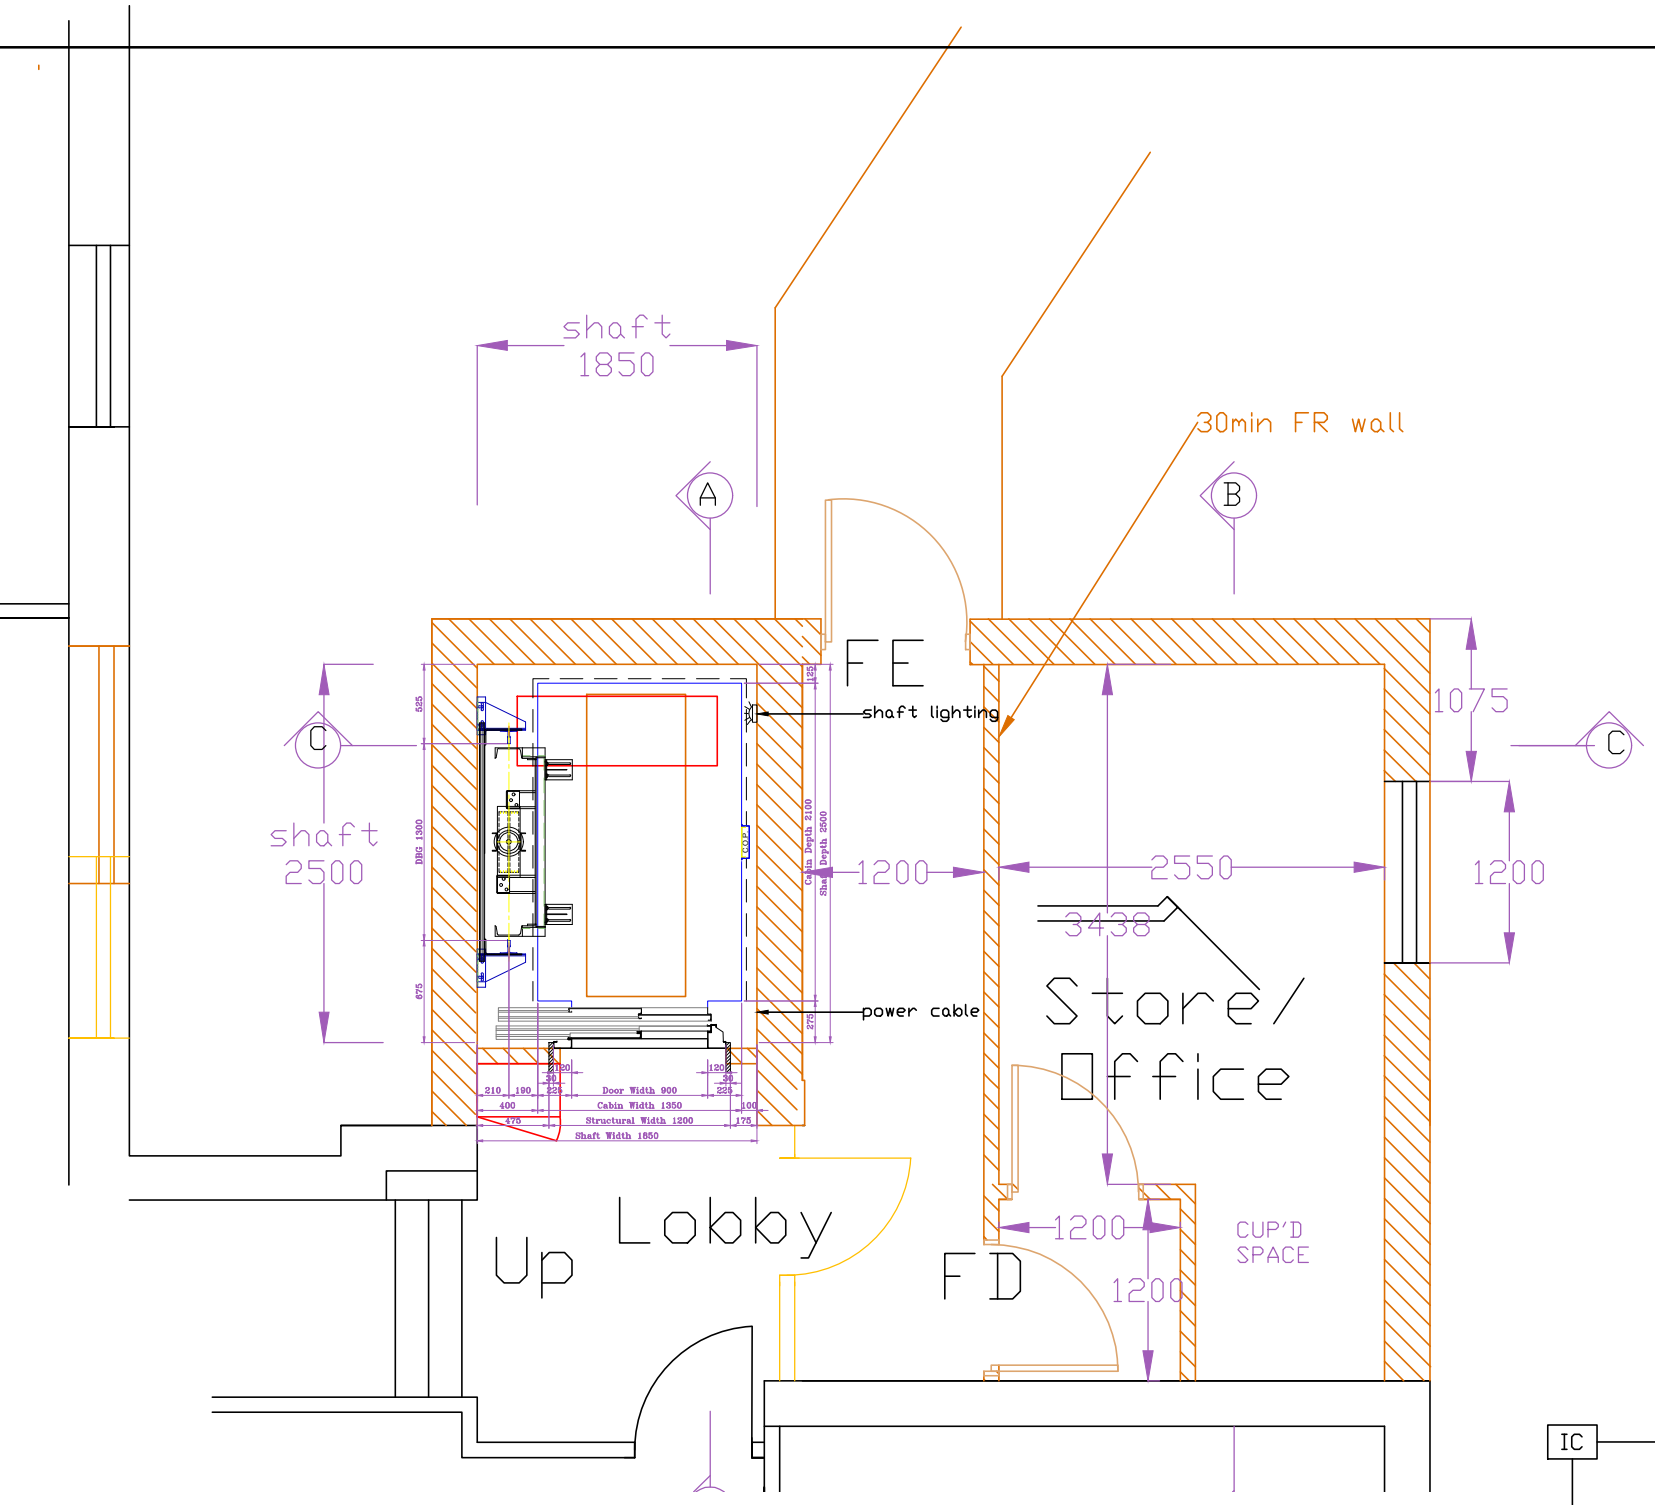


PROPOSED Lift detail 1:50
(see also drawings by
Deltron Lifts Ltd)

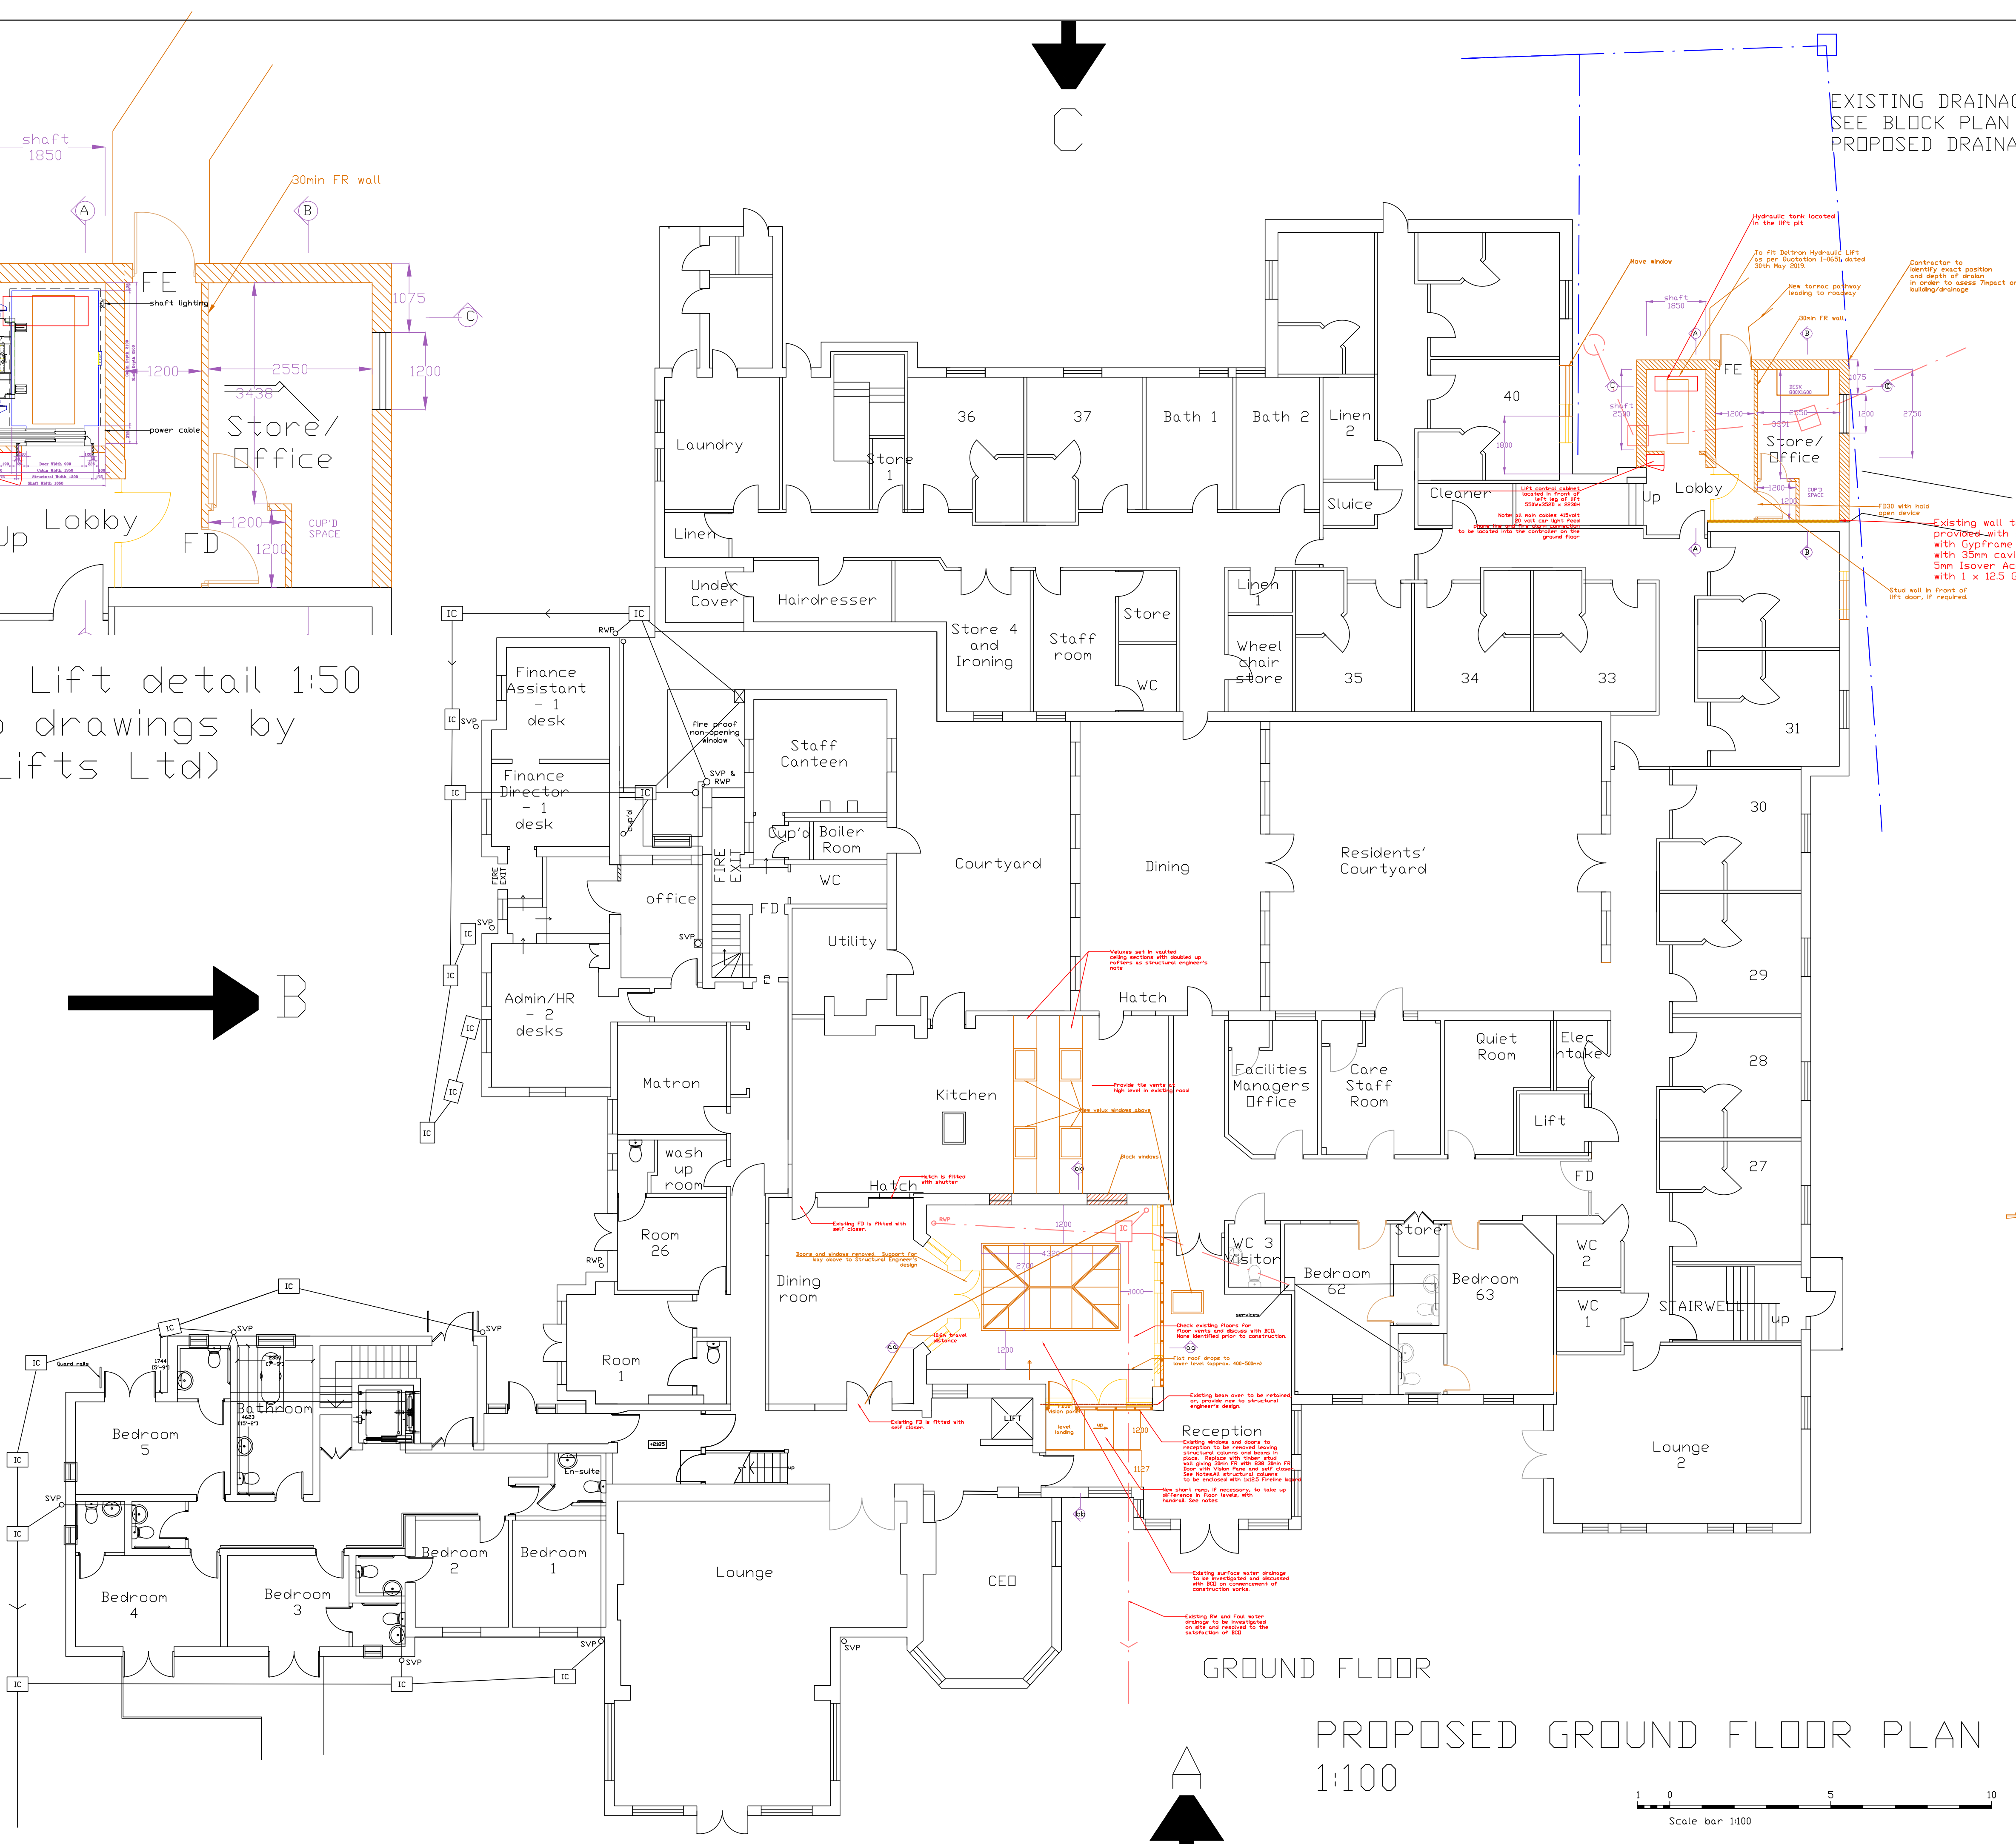

GROUND FLOOR

PROPOSED GROUND FLOOR PLAN
1:100

 

All dimensions to be checked on site prior to commencement of work, except for planning purposes.

This drawing is the copyright of
LIZ GALLOWAY
and may not be copied, altered or reproduced
in any way without written authority.

LIZ GALLOWAY
41 WILLOWHAYNE AVENUE
EAST PRESTON
WEST SUSSEX
BN16 1PL Telephone 01903 859176

PROPOSED GROUND FLOOR PLAN (Infill courtyard, Lift and Store)
Rustington Hall
Station Road
Rustington
BN16 3AY

CLIENT Littlehampton & Rustington Housing Society

Rev	Description	By	Date
r3	Amends for Building Control	LG	08/11/19
r2	Lift detail added	LG	04/07/19
r1	Windows added to gr storage/office	LG	14/06/19

Issue Details AS SHOWN on A1
SCALE 08/11/19
DRAWING NUMBER 18131/103PROP GF-r3