





LEFT-HAND SIDE ELEVATION

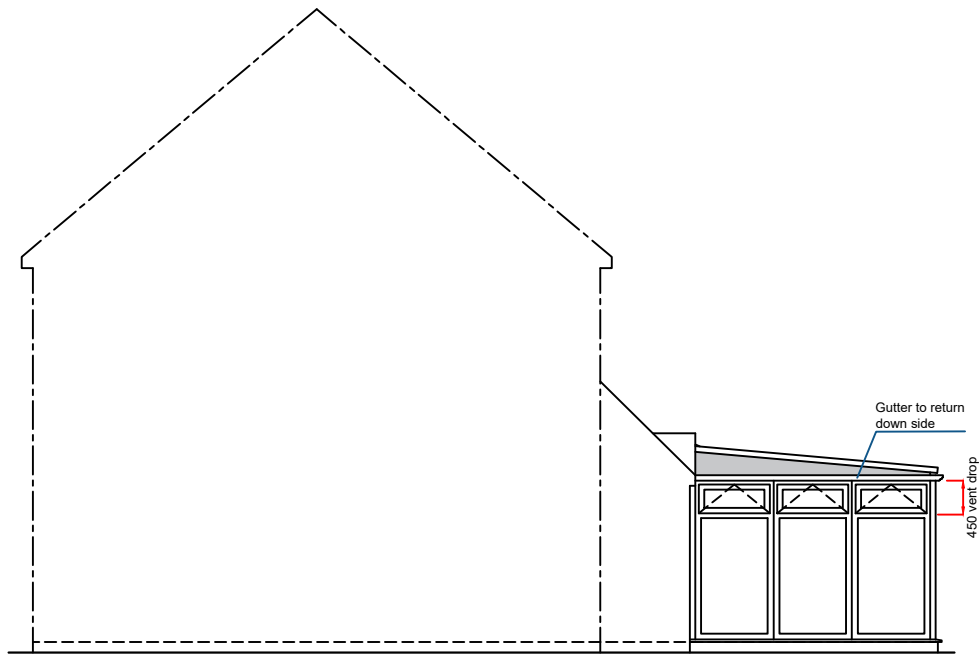

REAR ELEVATION

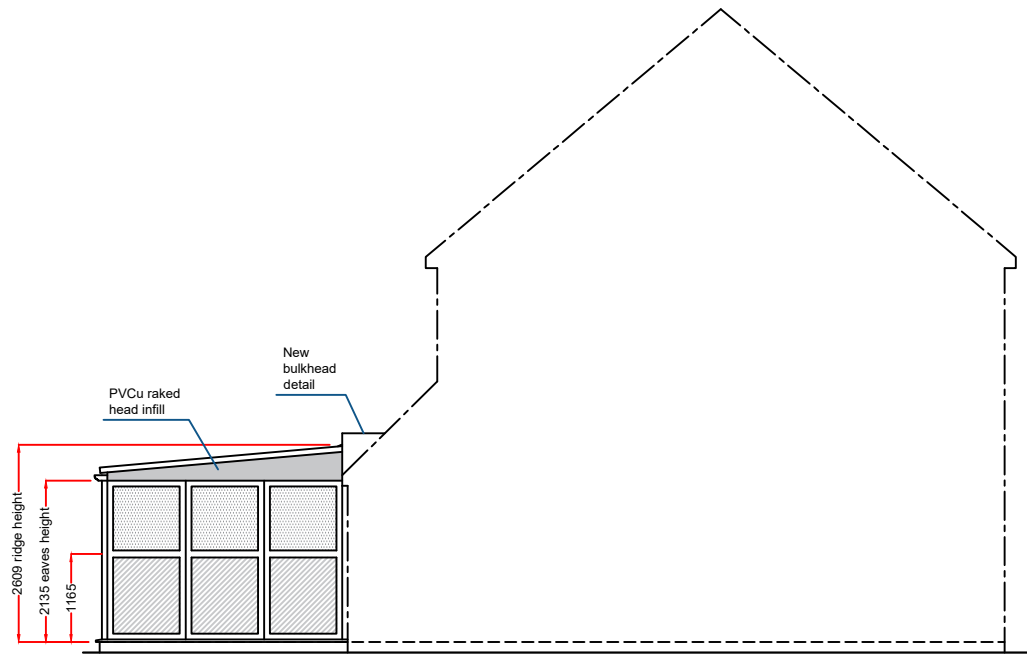


RIGHT-HAND SIDE ELEVATION

- Indicates PVCu solid panels (plastered internally)
- Indicates obscure glazing - Taffeta

Product Specification:

Roof:
Roof Type: Aluminium Rafter with PVCu Capping
Roof Glazing: Clear Glass
Obscure Glass: N/A
Roof External Colour: Golden Oak
Roof Internal Colour: Golden Oak

Frames/Doors:
Frame Type: High Impact PVCu Mainframe
External Colour: Golden Oak
Internal Colour: Golden Oak

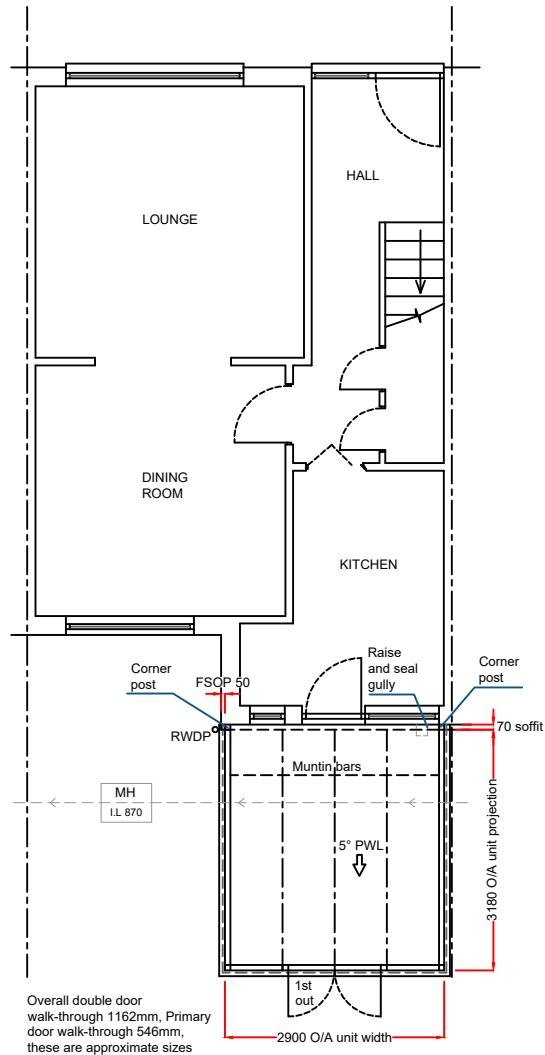

PLAN

Notes:
Existing physical barrier to remain
Existing unit to be removed by customer

These drawings are the property of Anglian Home Improvements and must not be used, distributed, loaned or copied without the express permission of Anglian Home Improvements.
All dimensions are in millimetres (mm) unless noted otherwise.
Do not use for base laying purposes

Produced on A3 paper

Rev.	Date	Description	Initials
 Telephone: 0800 093 3015 Drawing title: Proposed Plan and Elevations Contract No. : 900/09177 Page 2 of 2 Proposed: PVCu Conservatory At: 16 WALDERS ROAD RUSTINGTON, LITTLEHAMPTON WEST SUSSEX BN16 3PE Drawers initials: WS Scale : 1:100 Date: 25/10/21			