




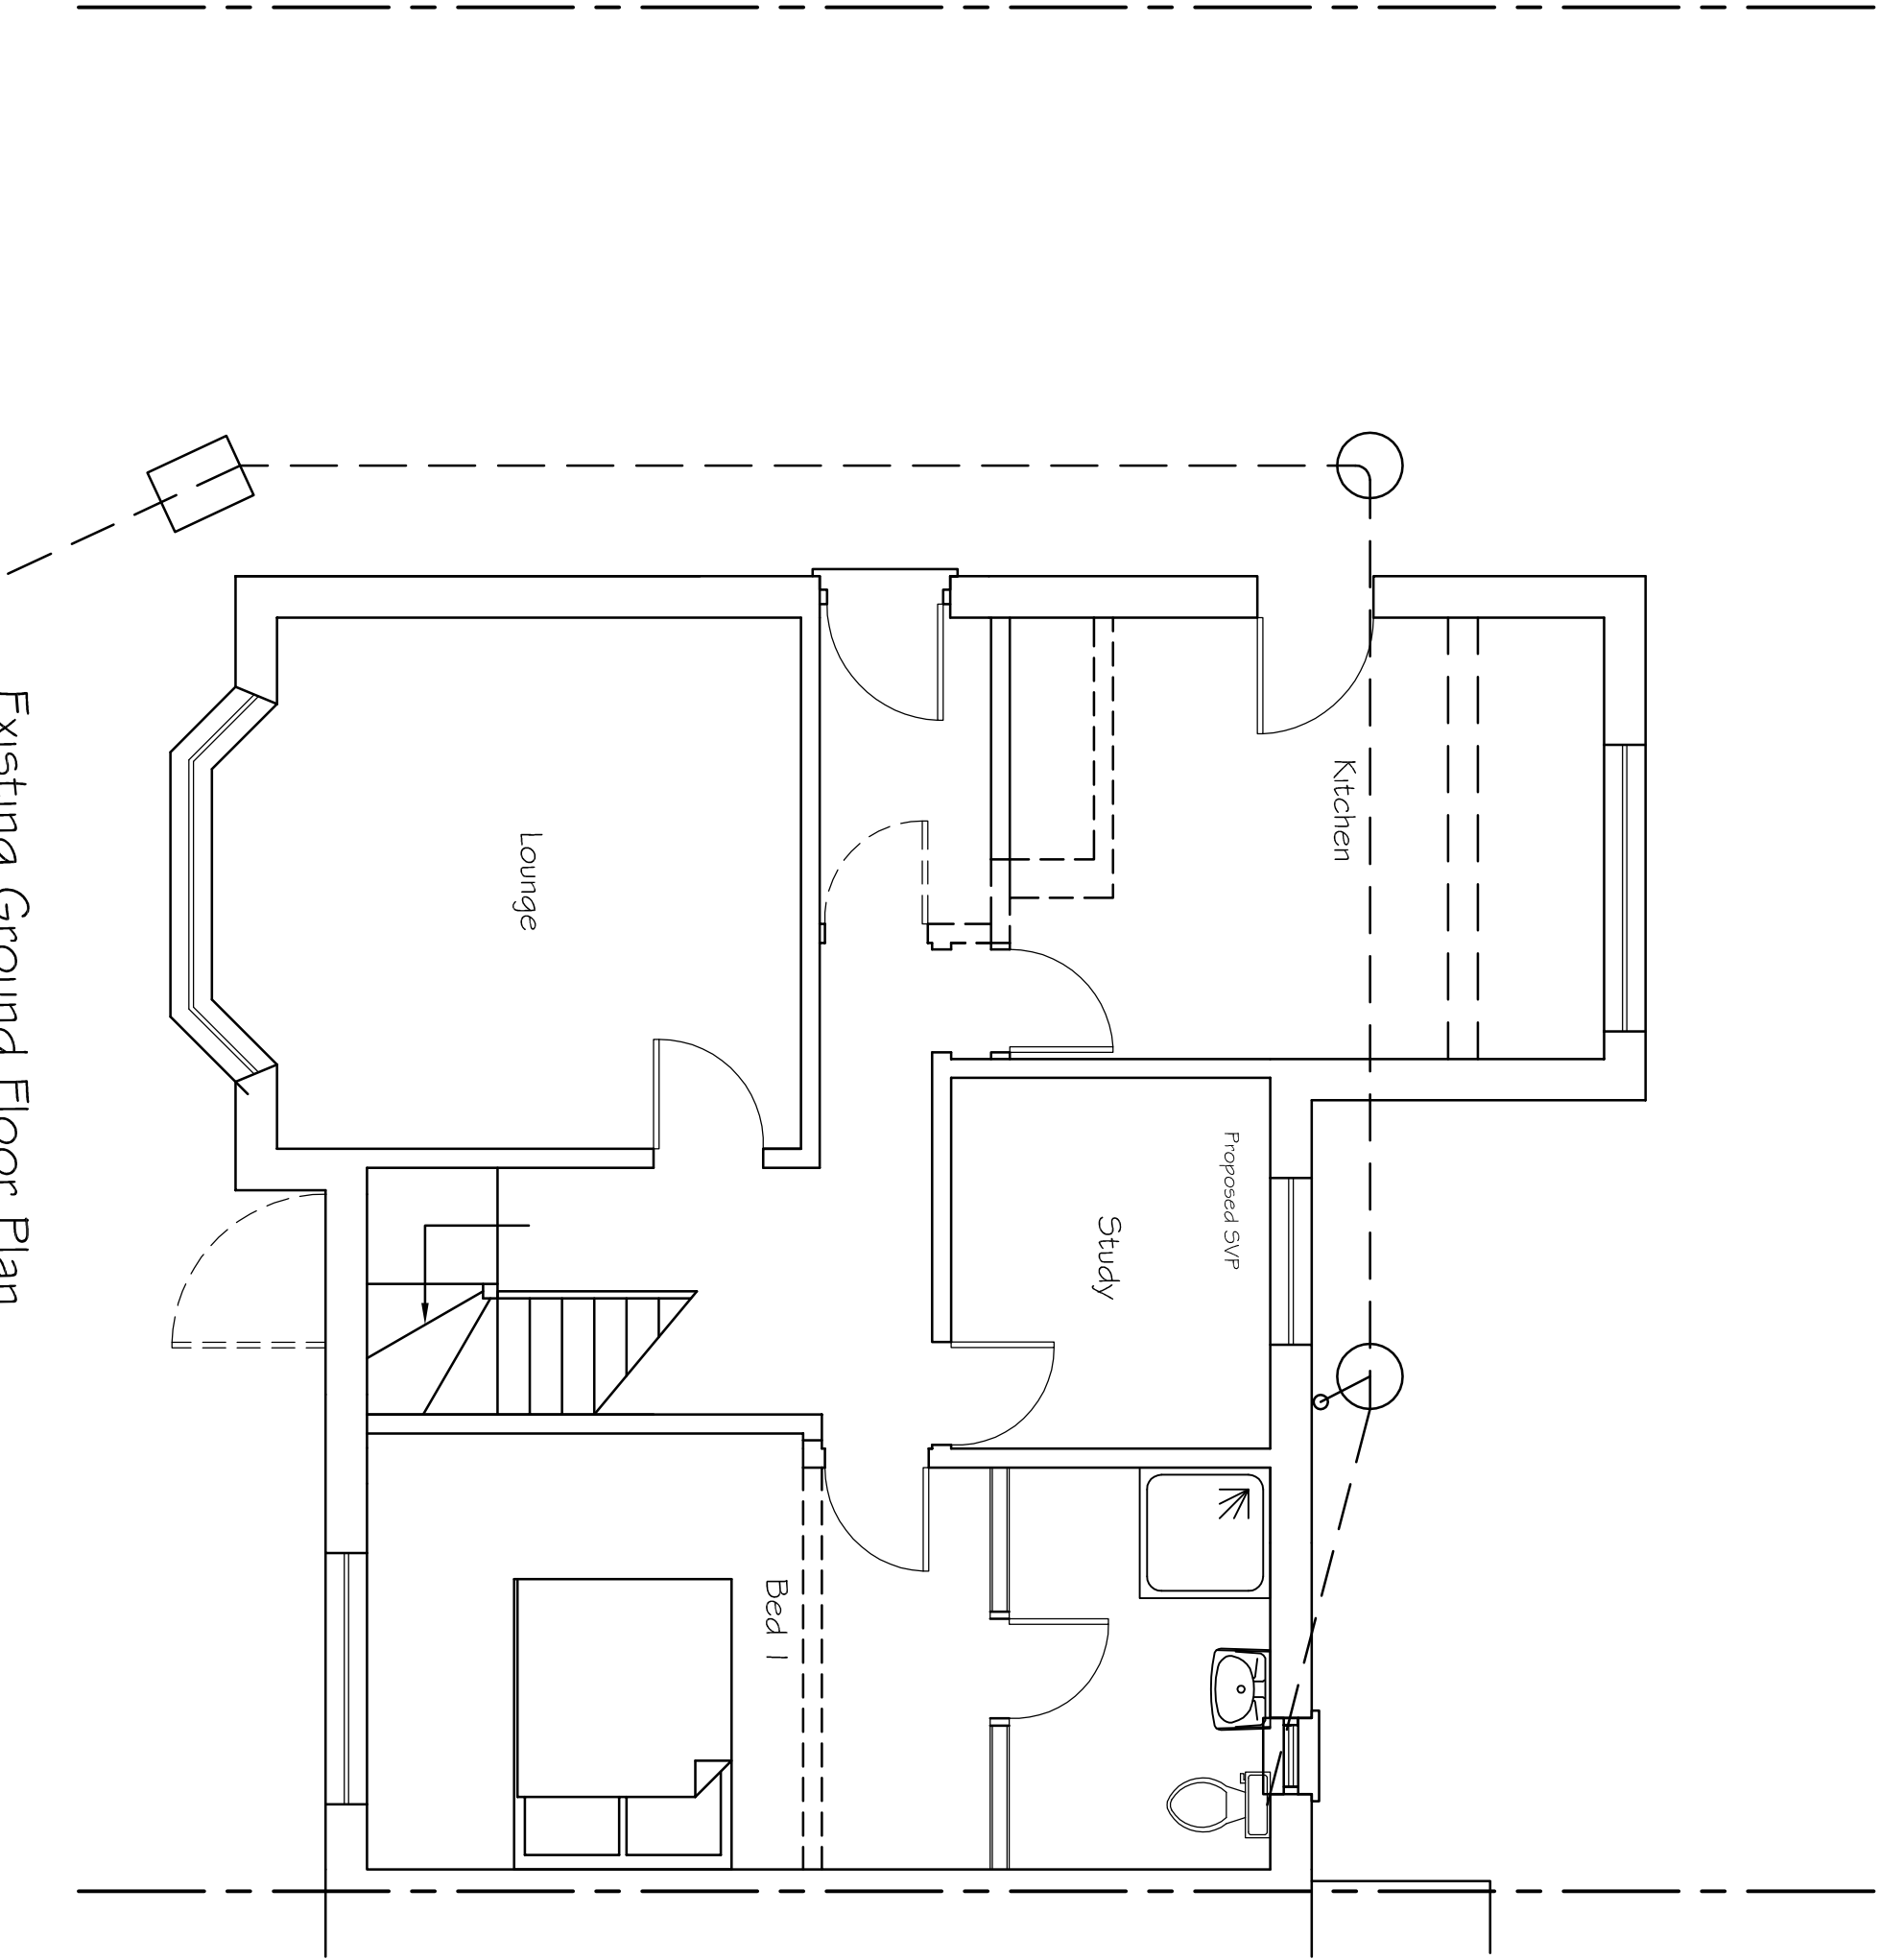


Existing Ground Floor Plan

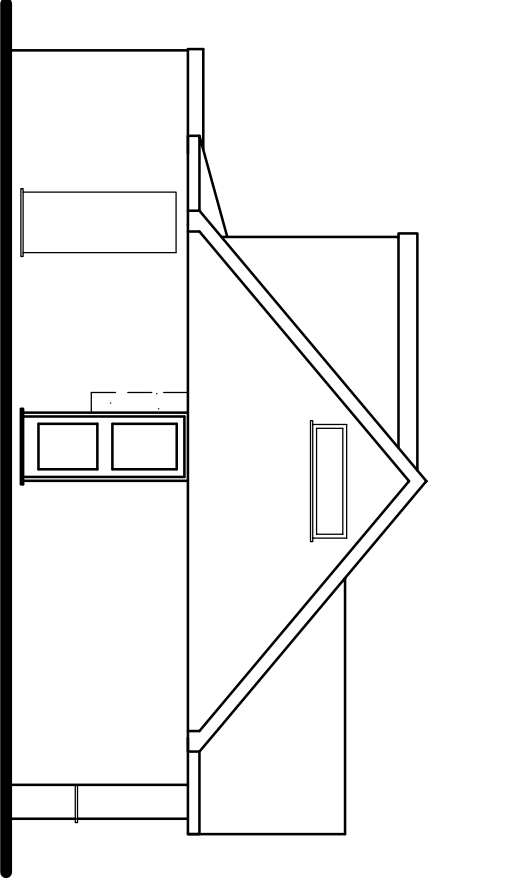


Existing Side (West) Elevation

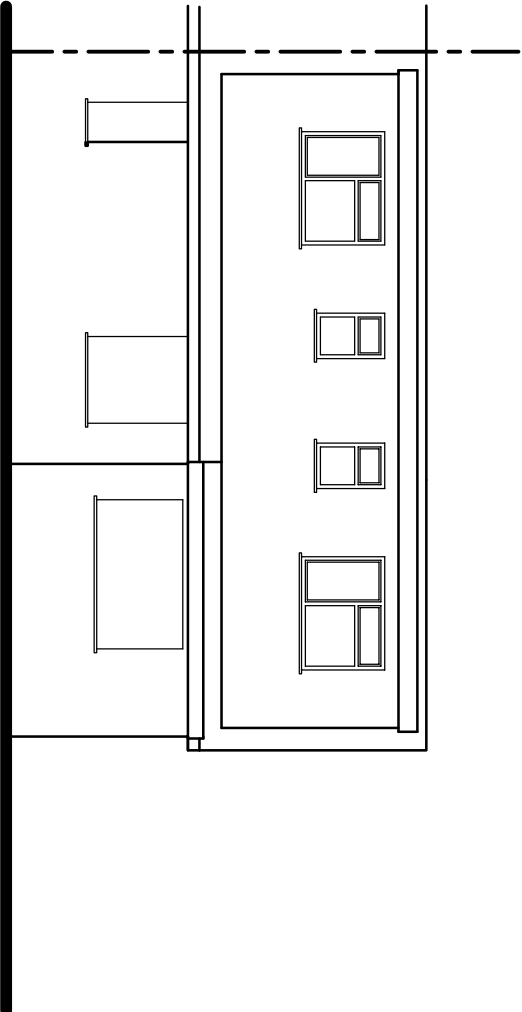


Existing Rear (North) Elevation

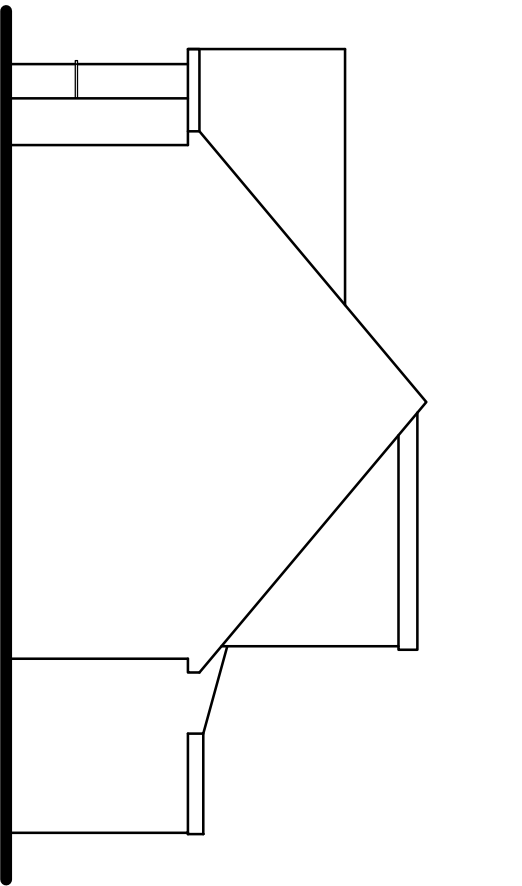


Existing Side (East) Elevation

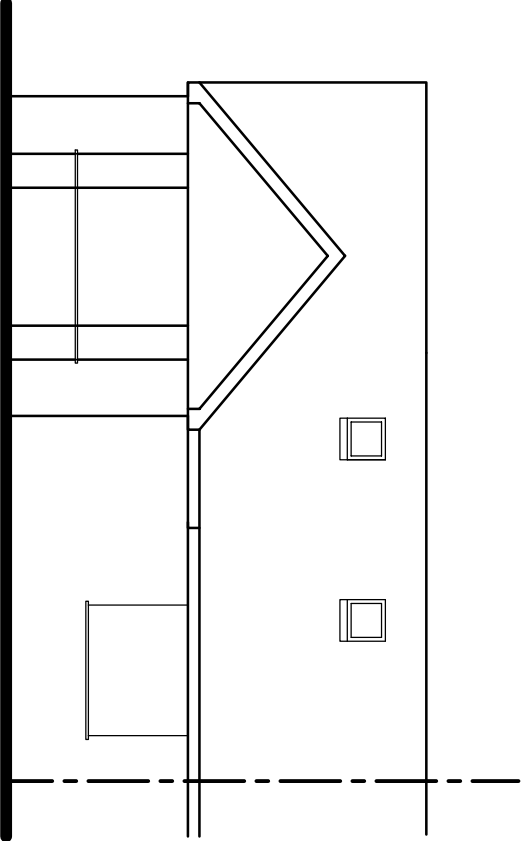

Existing Front (South) Elevation

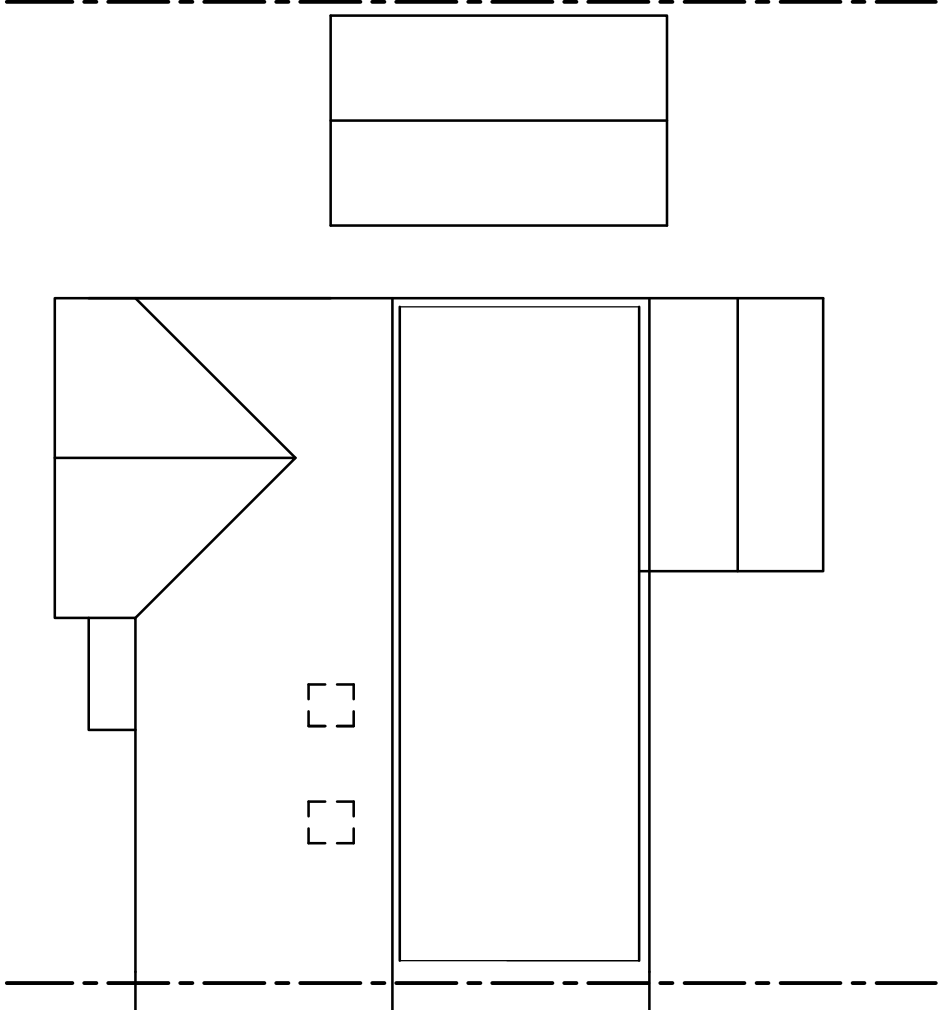

Existing Roof Plan

 

Tony Rogers
Building Consultants

Address: 40 Dawn Crescent, Upper Beeding
West Sussex, BN44 3WH
Telephone: 01903 815225 Fax: 01903 815225

Rev	Date	Revision Description

Client: Mr & Mrs M Humphries

Address: 41 Aquarena Way
Rushington
West Sussex
BN16 3RA

Project: Proposed side/ rear
extension
rear dormer

Scale: 1:50 1:100
Paper Size A1

Date: November 2019

Drawing No: 19/1384/02

Drawn By: AWR	Revision:
---------------	-----------