



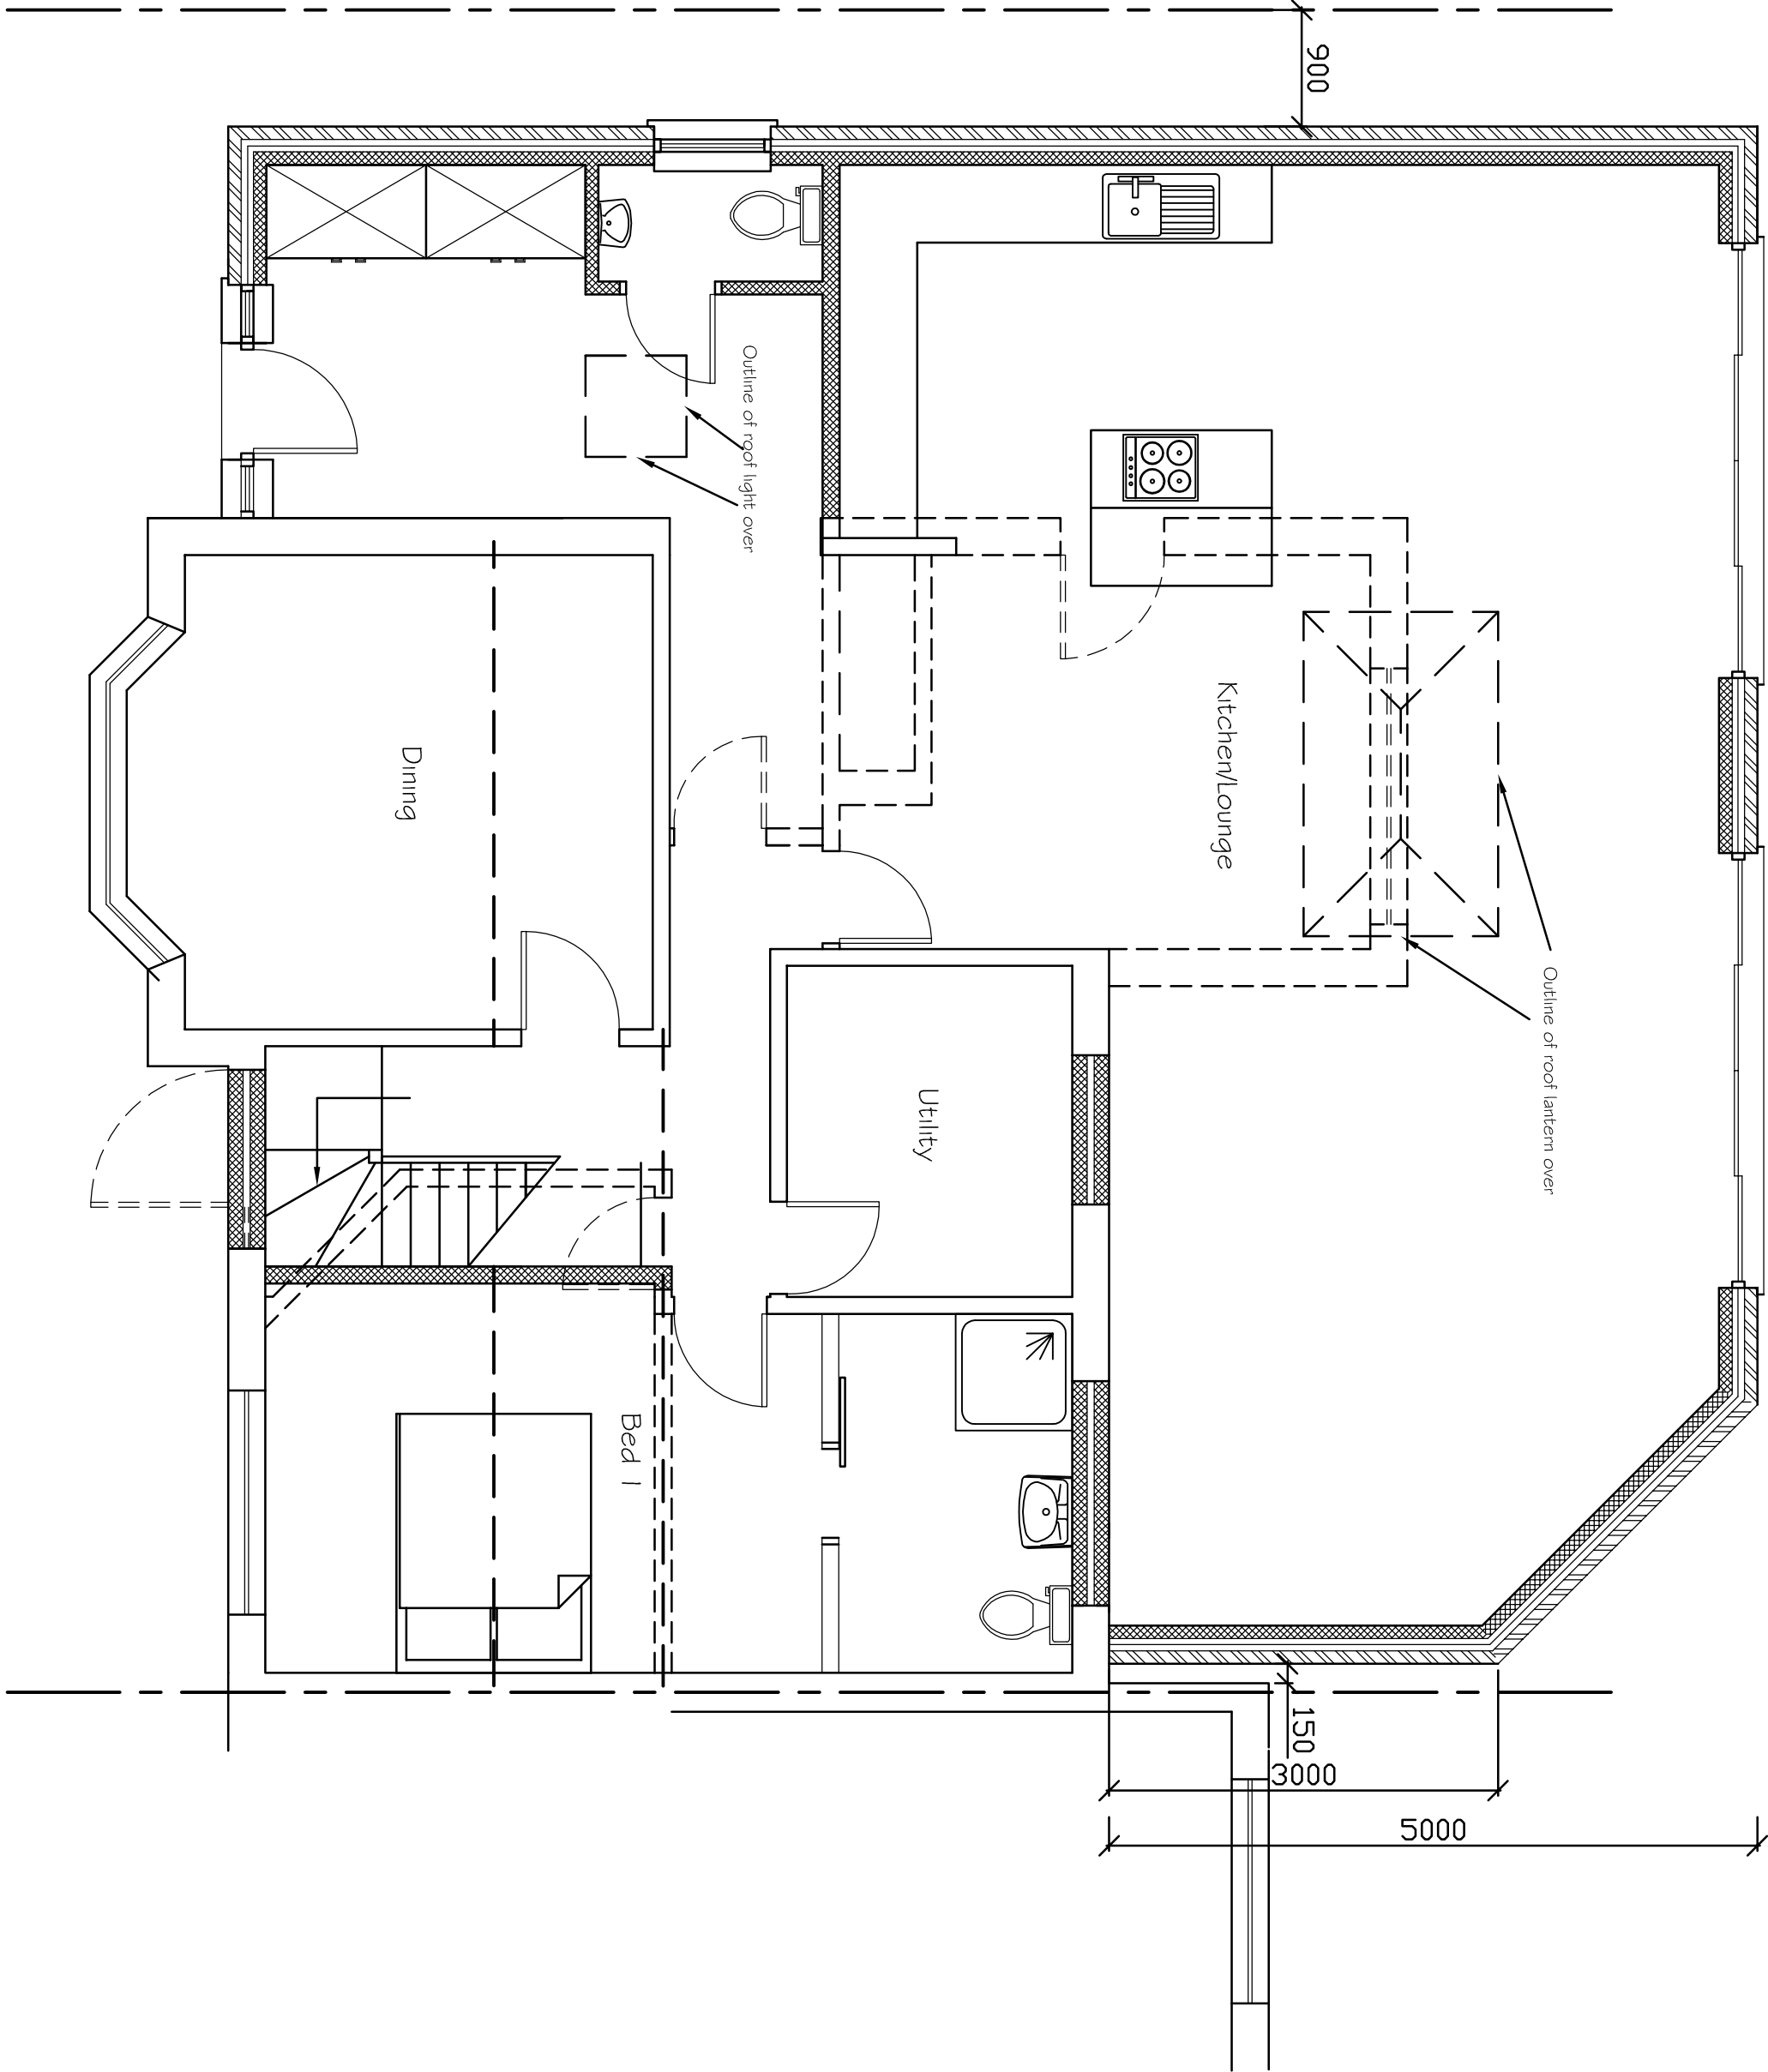

Proposed Ground Floor Plan

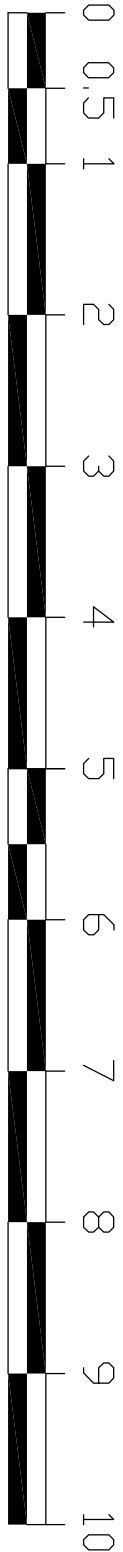

SCALE 1:50

Tony Rogers Building Consultants Address: 40 Dawn Crescent, Upper Beeding West Sussex, BN44 3WH Telephone: 01903 815225 Fax: 01903 815225	
Rev	Revision Description:
Date:	
Client: Mr & Mrs M Humphries Address: 41 Avington Way Rustington West Sussex BN16 3RA	
Project: Proposed side/ rear extension	
Scale:	1:50 1:100
Paper Size	A1
Date:	November 2019
Drawing No:	19/1384/05
Drawn By:	AWR
Revision:	