




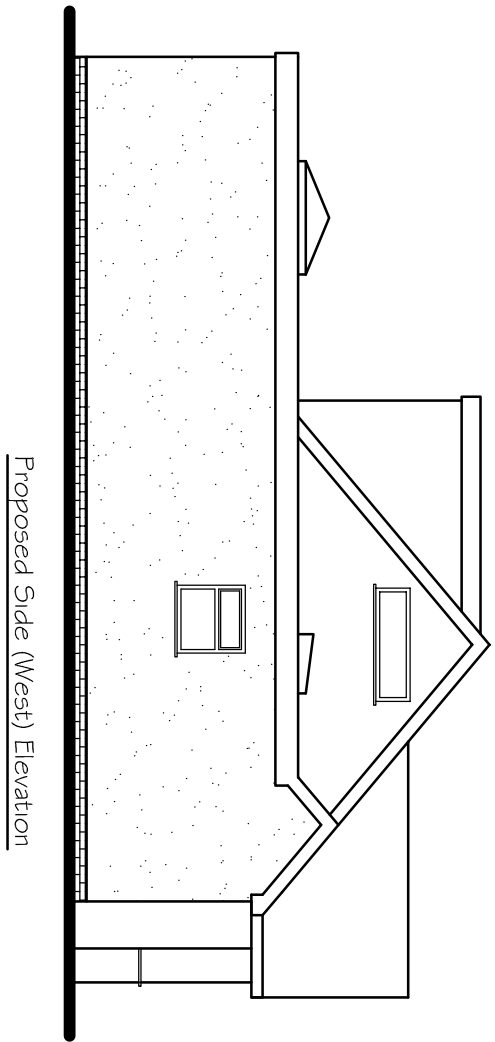


Proposed Side (West) Elevation

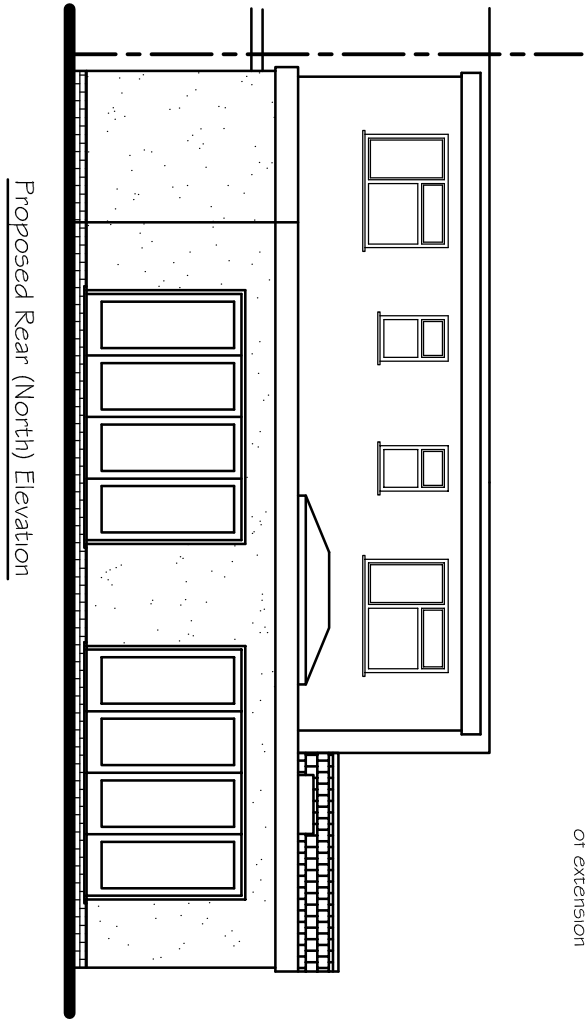

Proposed Rear (North) Elevation


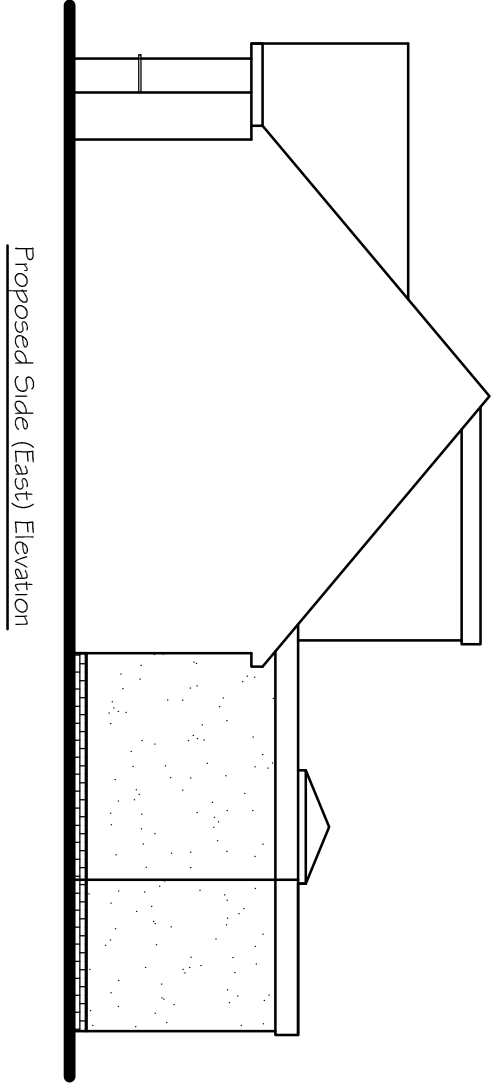


Proposed Side (East) Elevation

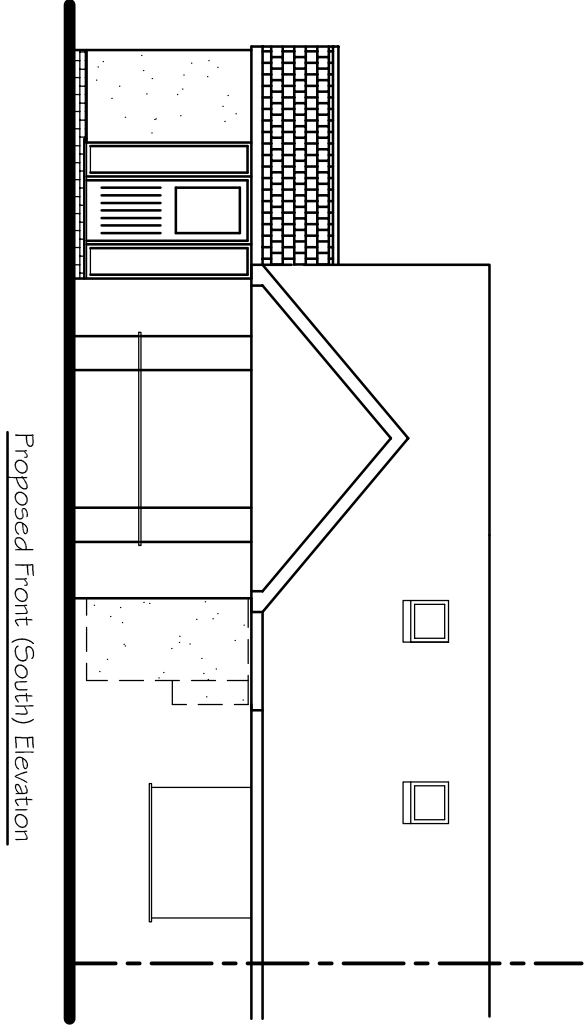

Proposed Front (South) Elevation

Note: Room in roof is to be completed with brickwork and concrete of extension

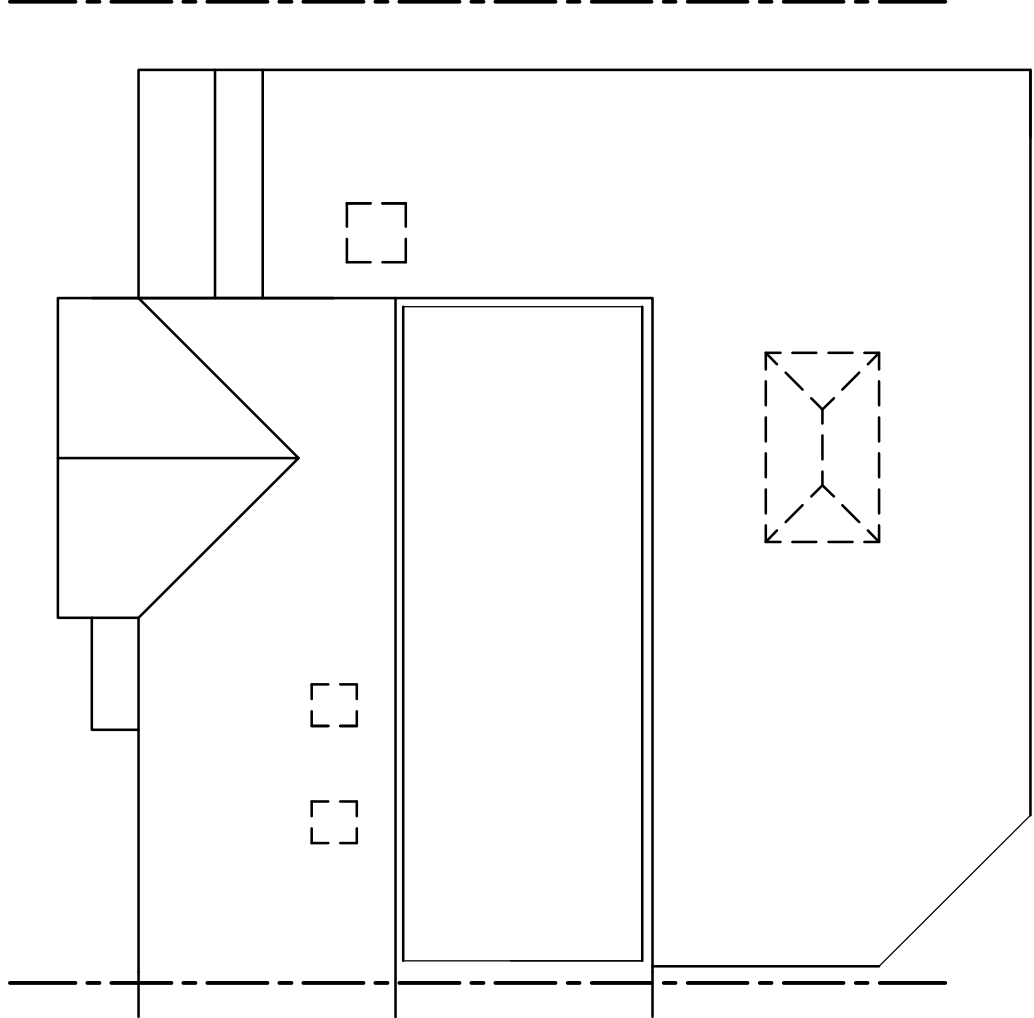 

Proposed Ground Floor Plan

Tony Rogers
Building Consultants

Address: 40 Dawn Crescent, Upper Beeding
West Sussex, BN44 3WH
Telephone: 01903 815225 Fax: 01903 815225

Rev	Date	Revision Description

Client: Mr & Mrs M Humphries

Address: 41 Angmering Way
Rustington
West Sussex
BN16 3RA

Project: Proposed side/ rear
extension

Scale: 1:100
Paper Size A1

Date: November 2019

Drawing No: 19/1384/04

Drawn By: AWR

Revision: