





Front Elevation
East

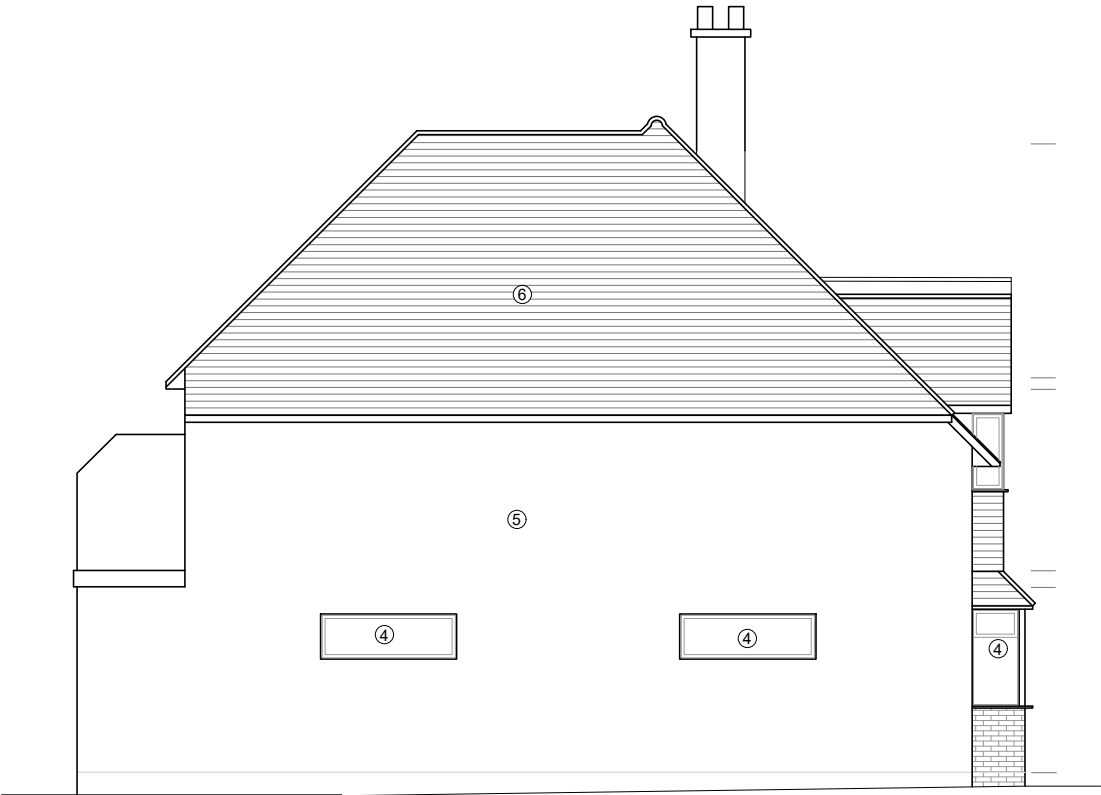

Side Elevation
South

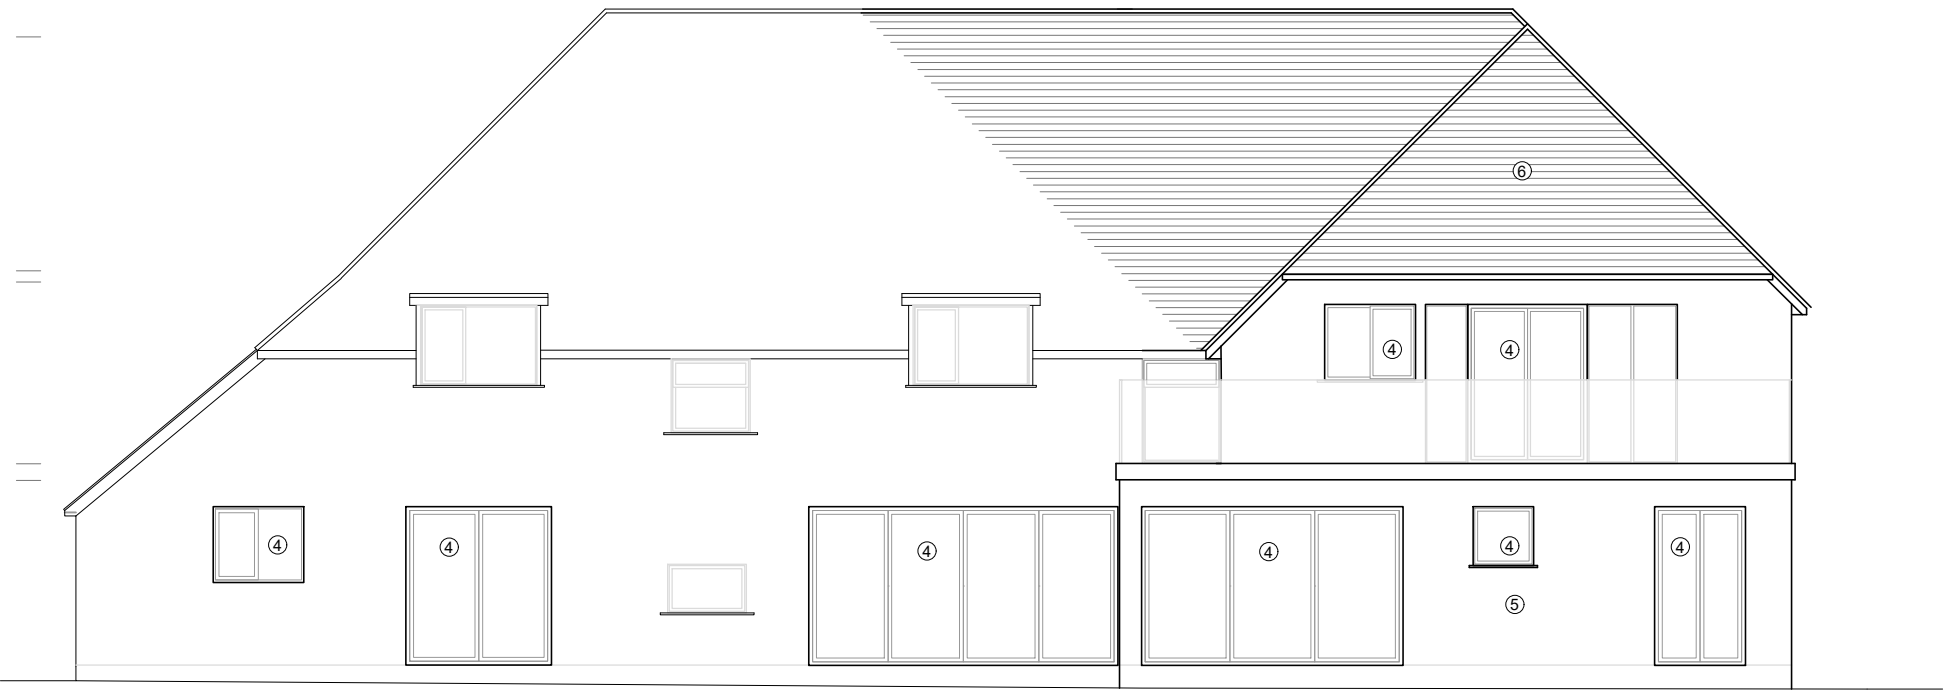


Rear Elevation
West



Side Elevation
North

- Legend:
- Elevations Key:
- ④ _ Proposed window/Door
 - ⑤ _ New rendered wall to matching existing
 - ⑥ _ New roof tiles matching existing

PROPOSED ELEVATIONS
1:100

 

Dimensions & Scales
Do not scale off this drawing unless for Local Authority purposes. The Contractor is responsible for checking all levels, site dimensions etc. prior to ordering materials and starting work on any element.

Any discrepancies or anomalies should be brought to the attention of Caldotec Ltd prior to commencement of the works.

Rev.	Details	Date
R1	Client amendments	16/10/18
R2	Bay window	06/11/18



Caldotec
Architectural
design

10-11 The Parade
Willowhayne Crescent
East Preston
West Sussex
BN16 1NS

01903 859176
info@caldotec.co.uk
www.caldotec.co.uk

Issued for:	Drawn	Checked
Discussion	x	x
Planning Application	NJ	KW
Building Control	x	x
Construction Issue	x	x
As Built	x	x

Proposed Elevations

Client
Site Address
36 The Parkway
Rustington
West Sussex
BN16 2BU

Mr and Mr Selva

Printed
Date
Drawing Number

As Shown on A2
06/11/2018
18000/02AR2