



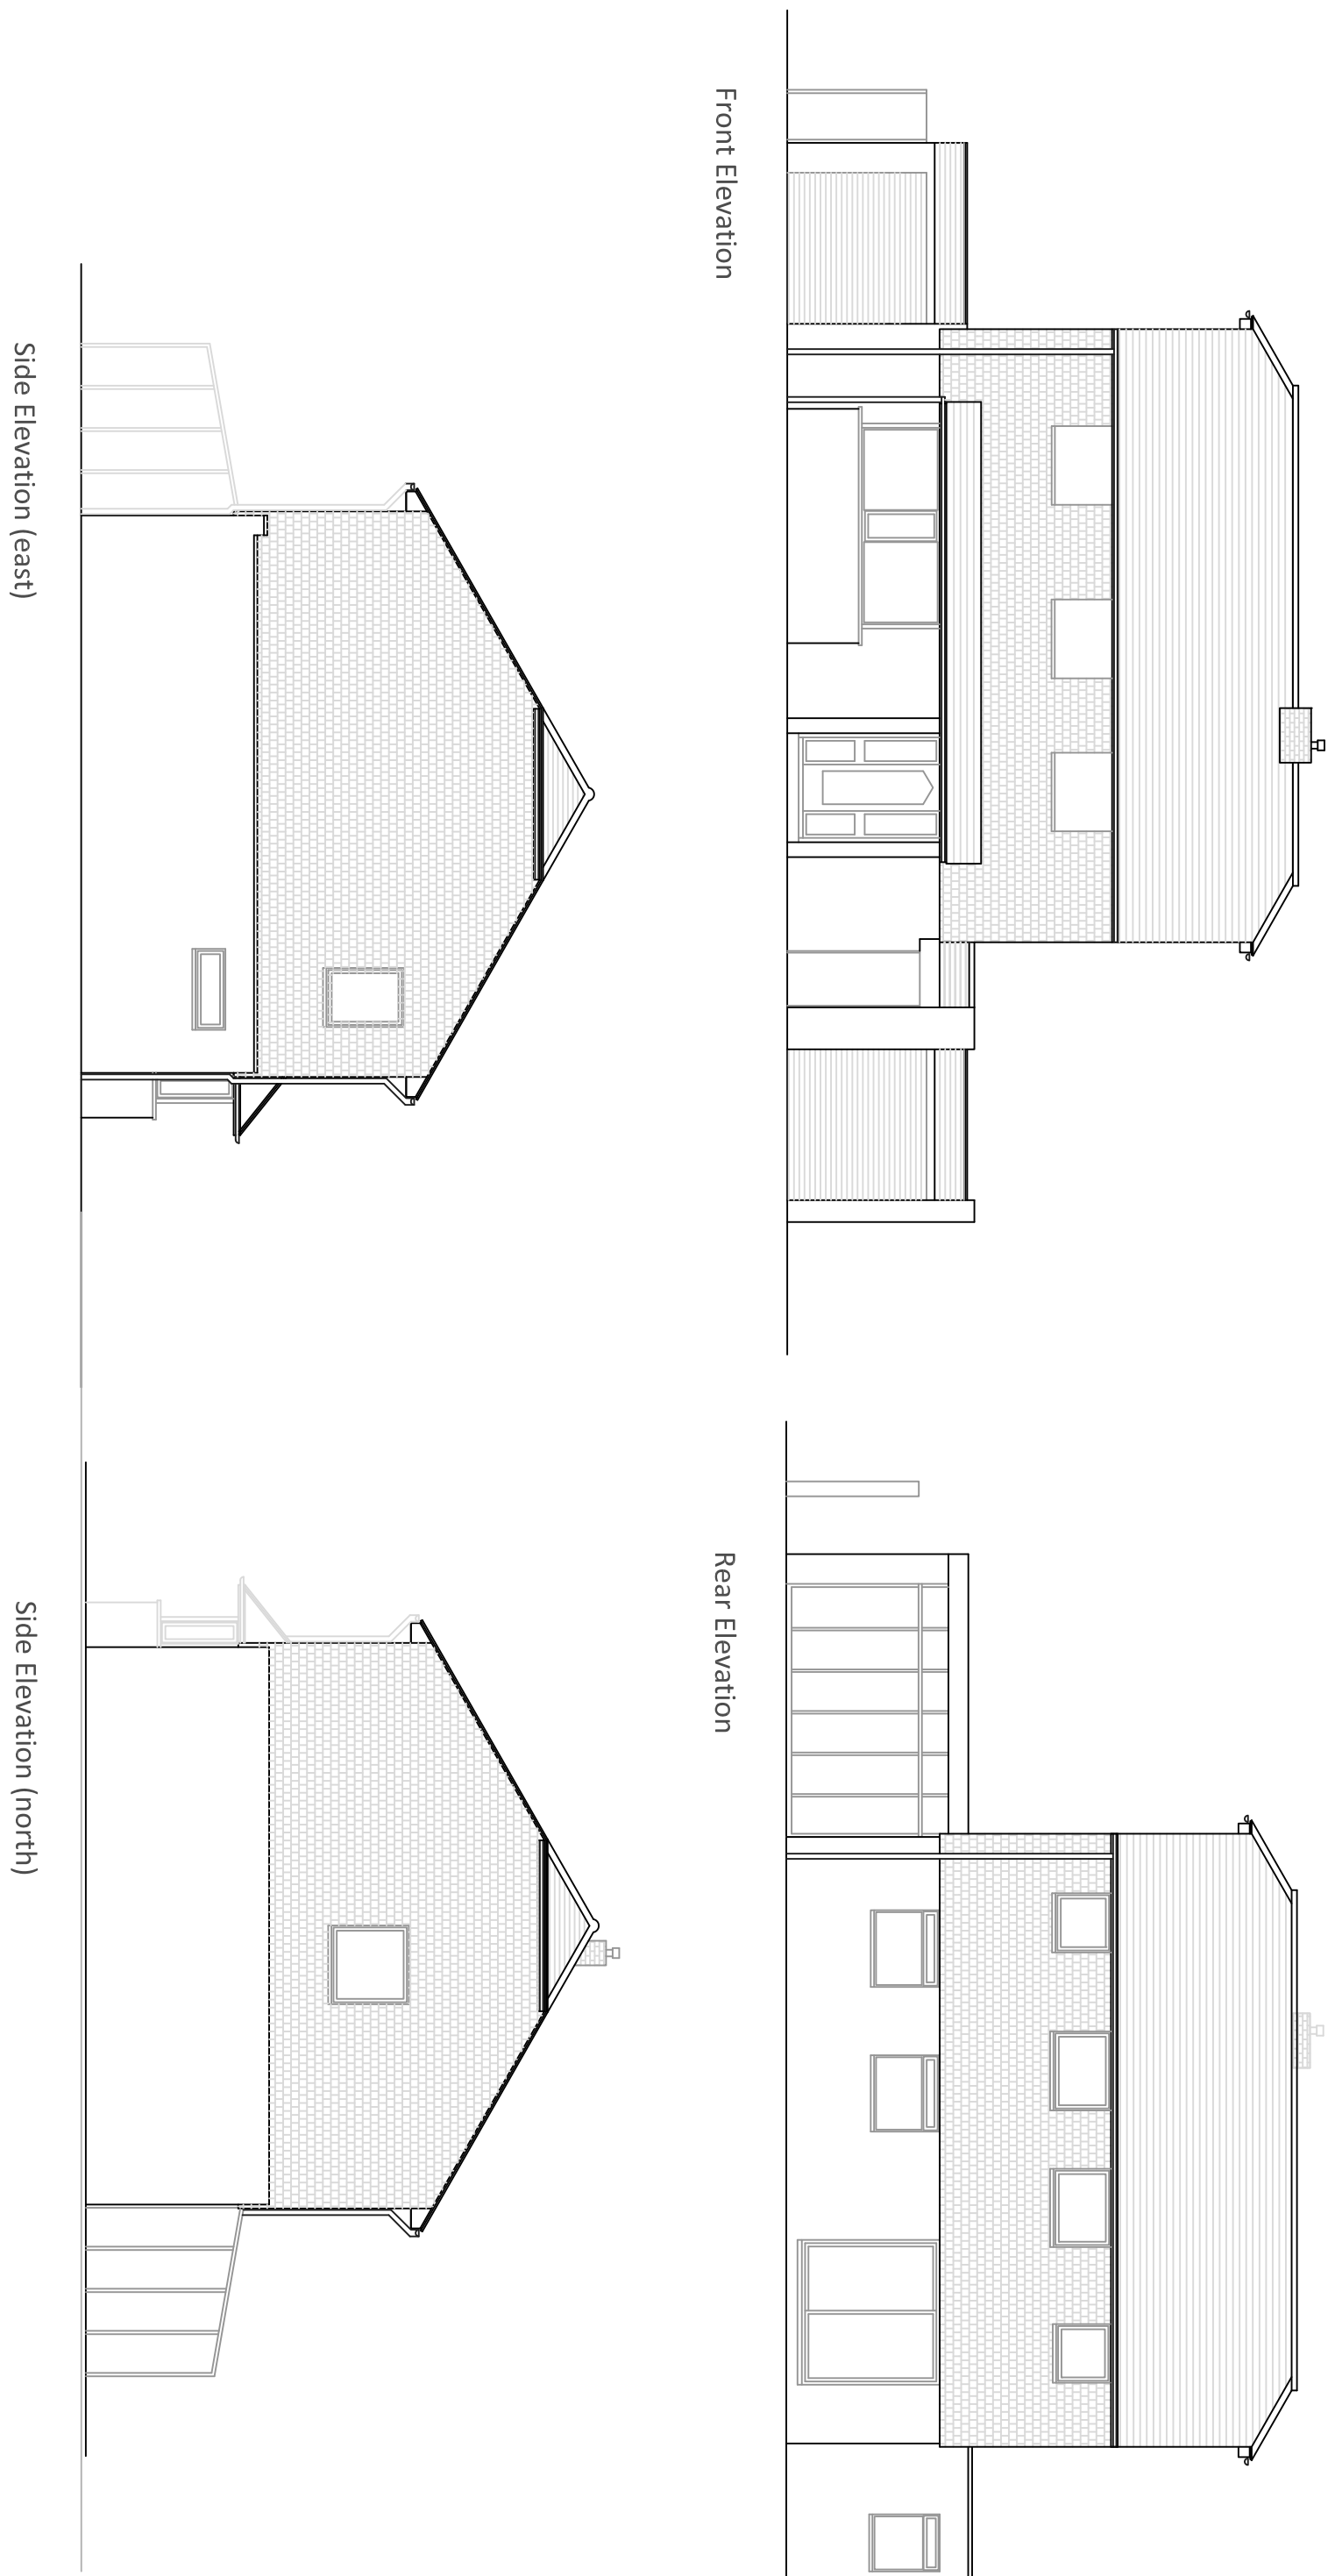


Elevations (1:100)

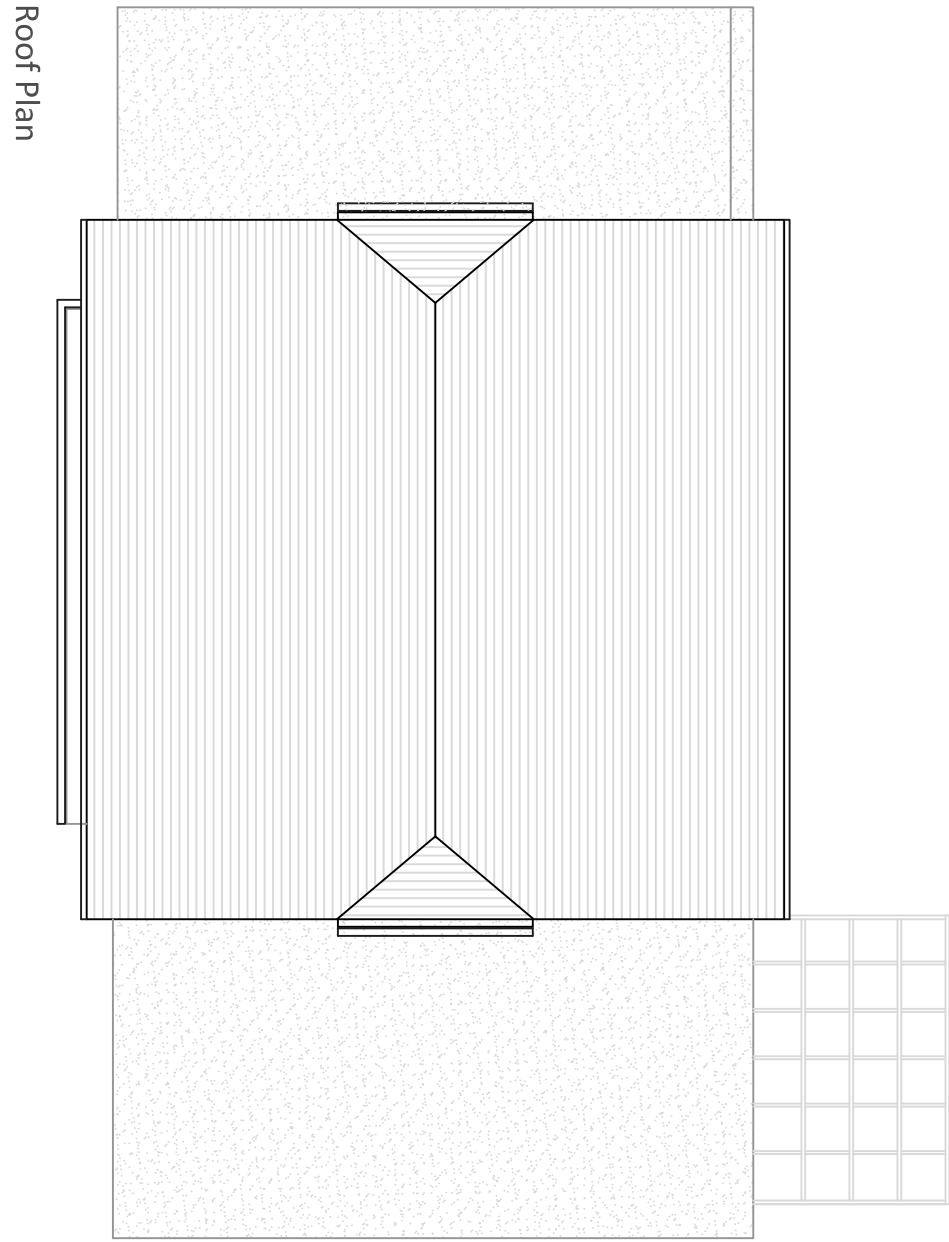


Roof Plan (1:100)



Site Location Plan 1:1250

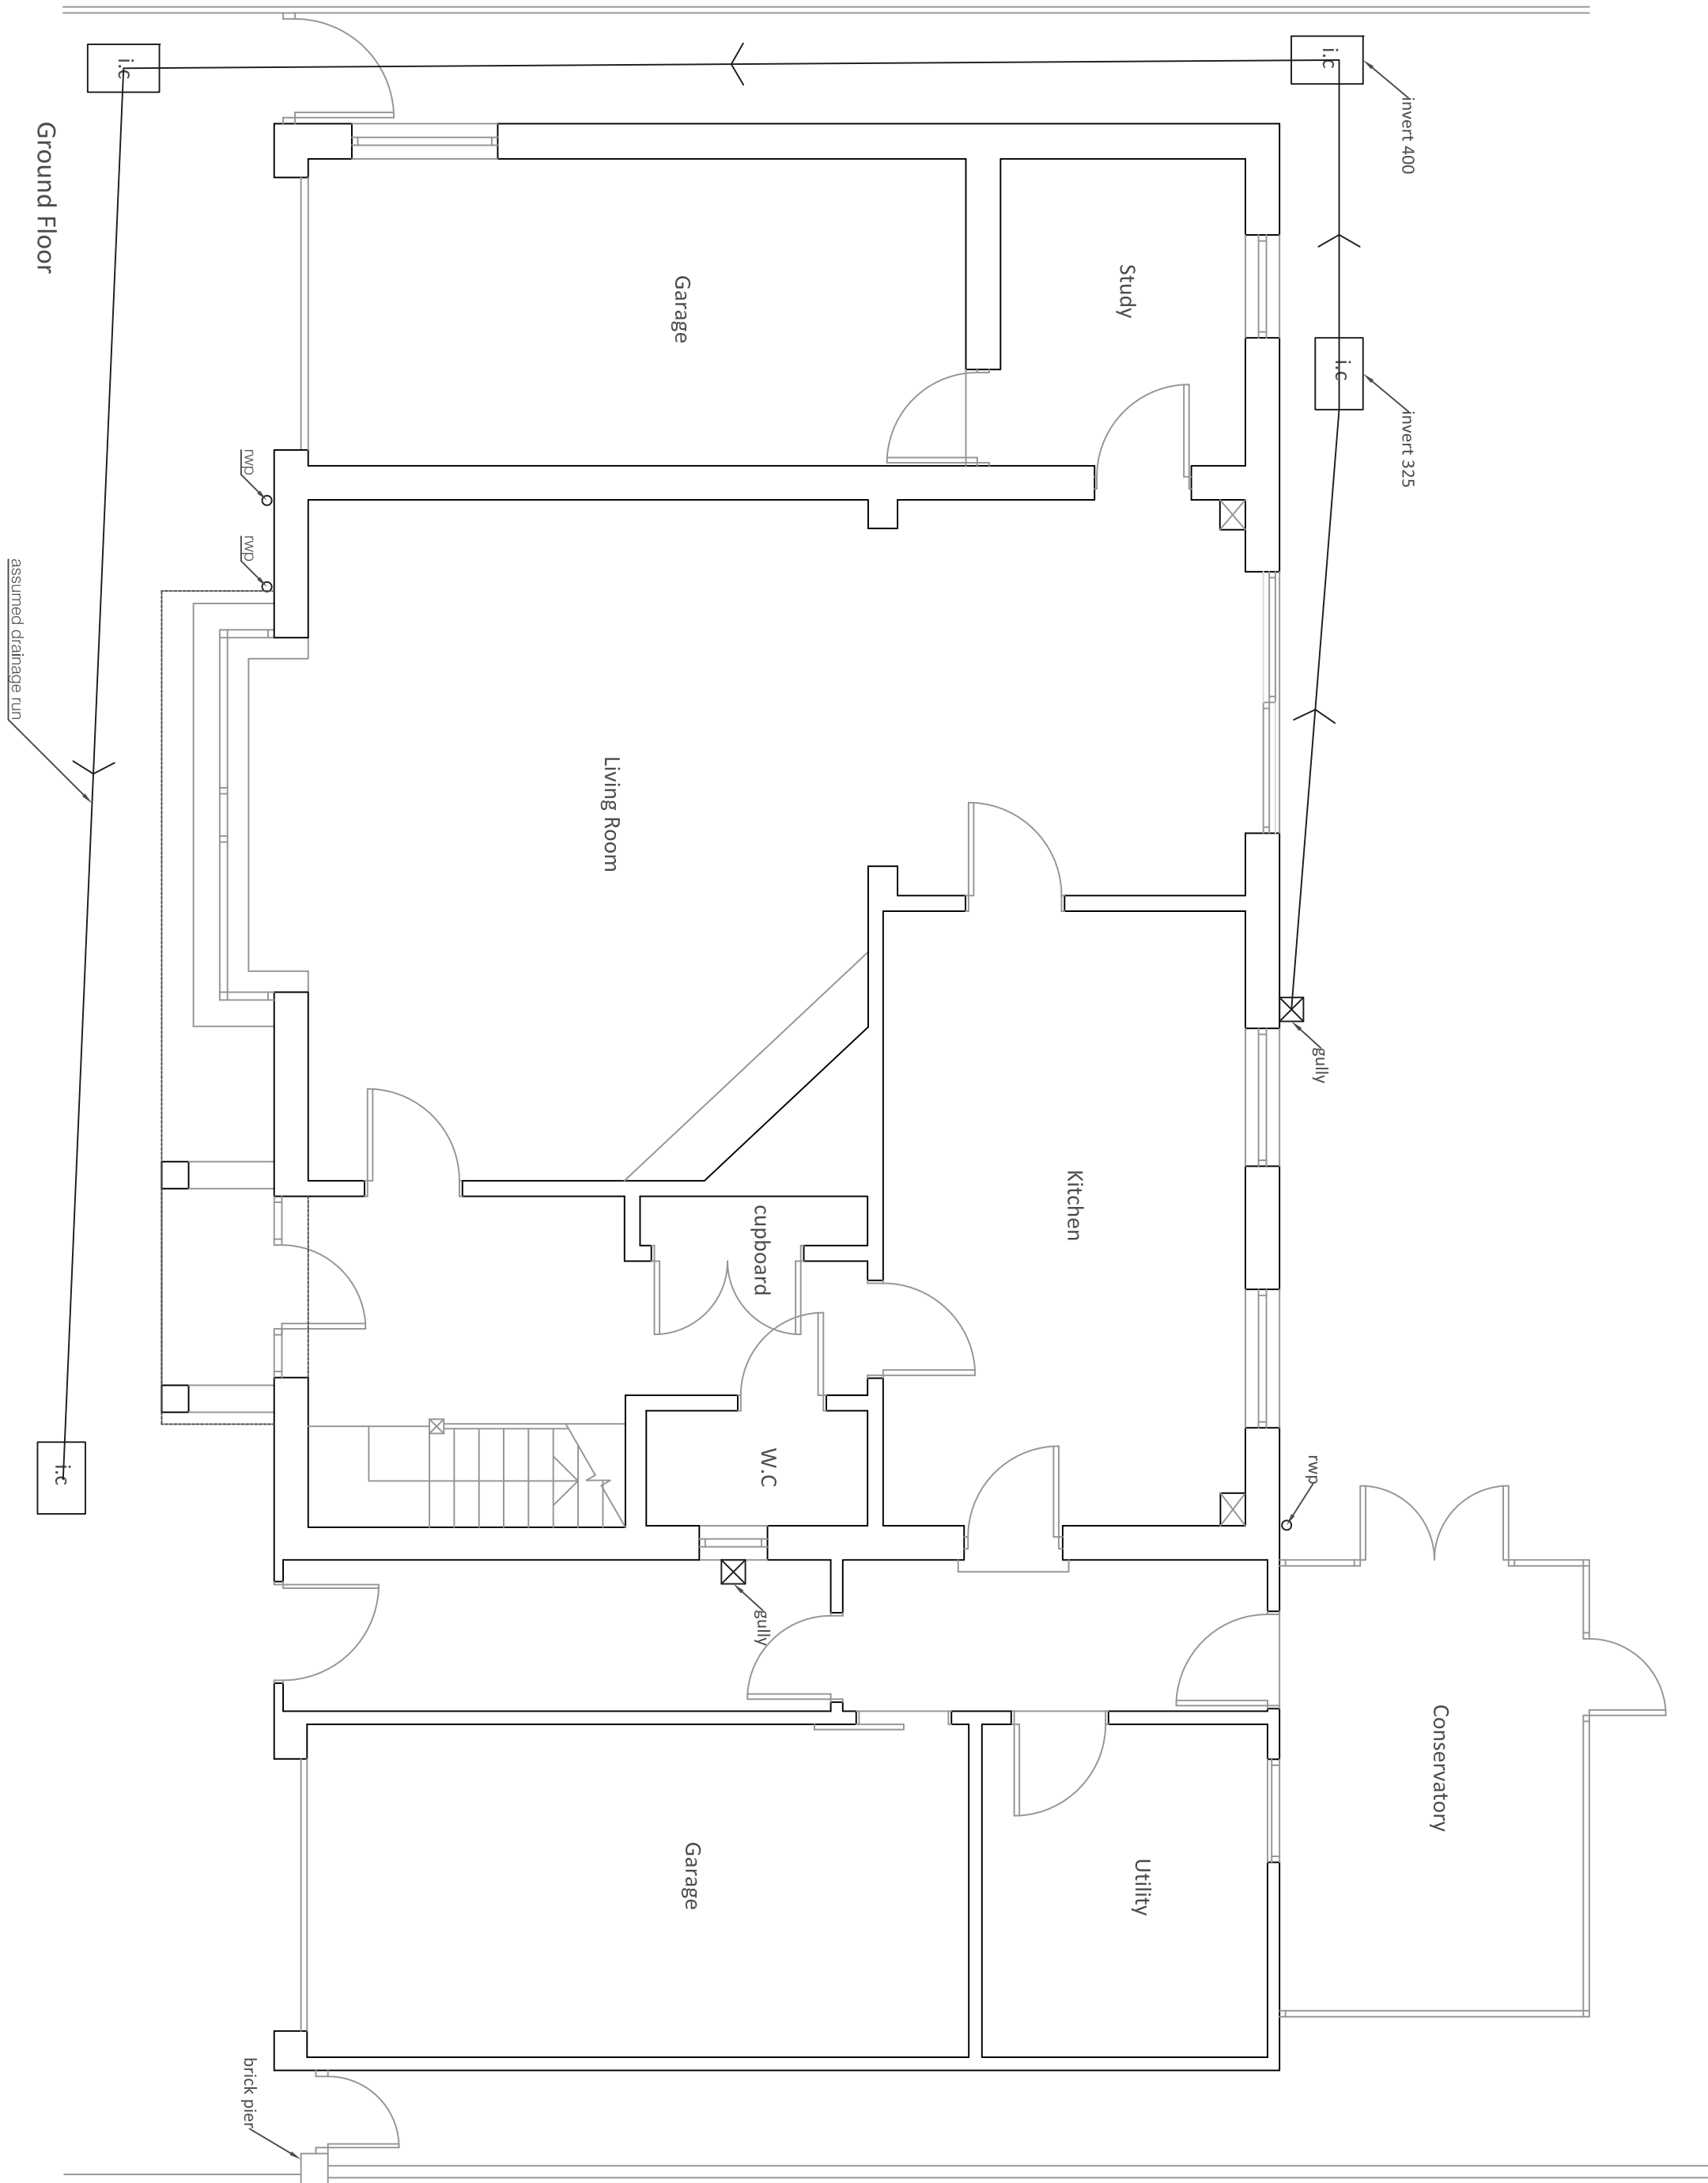

First Floor

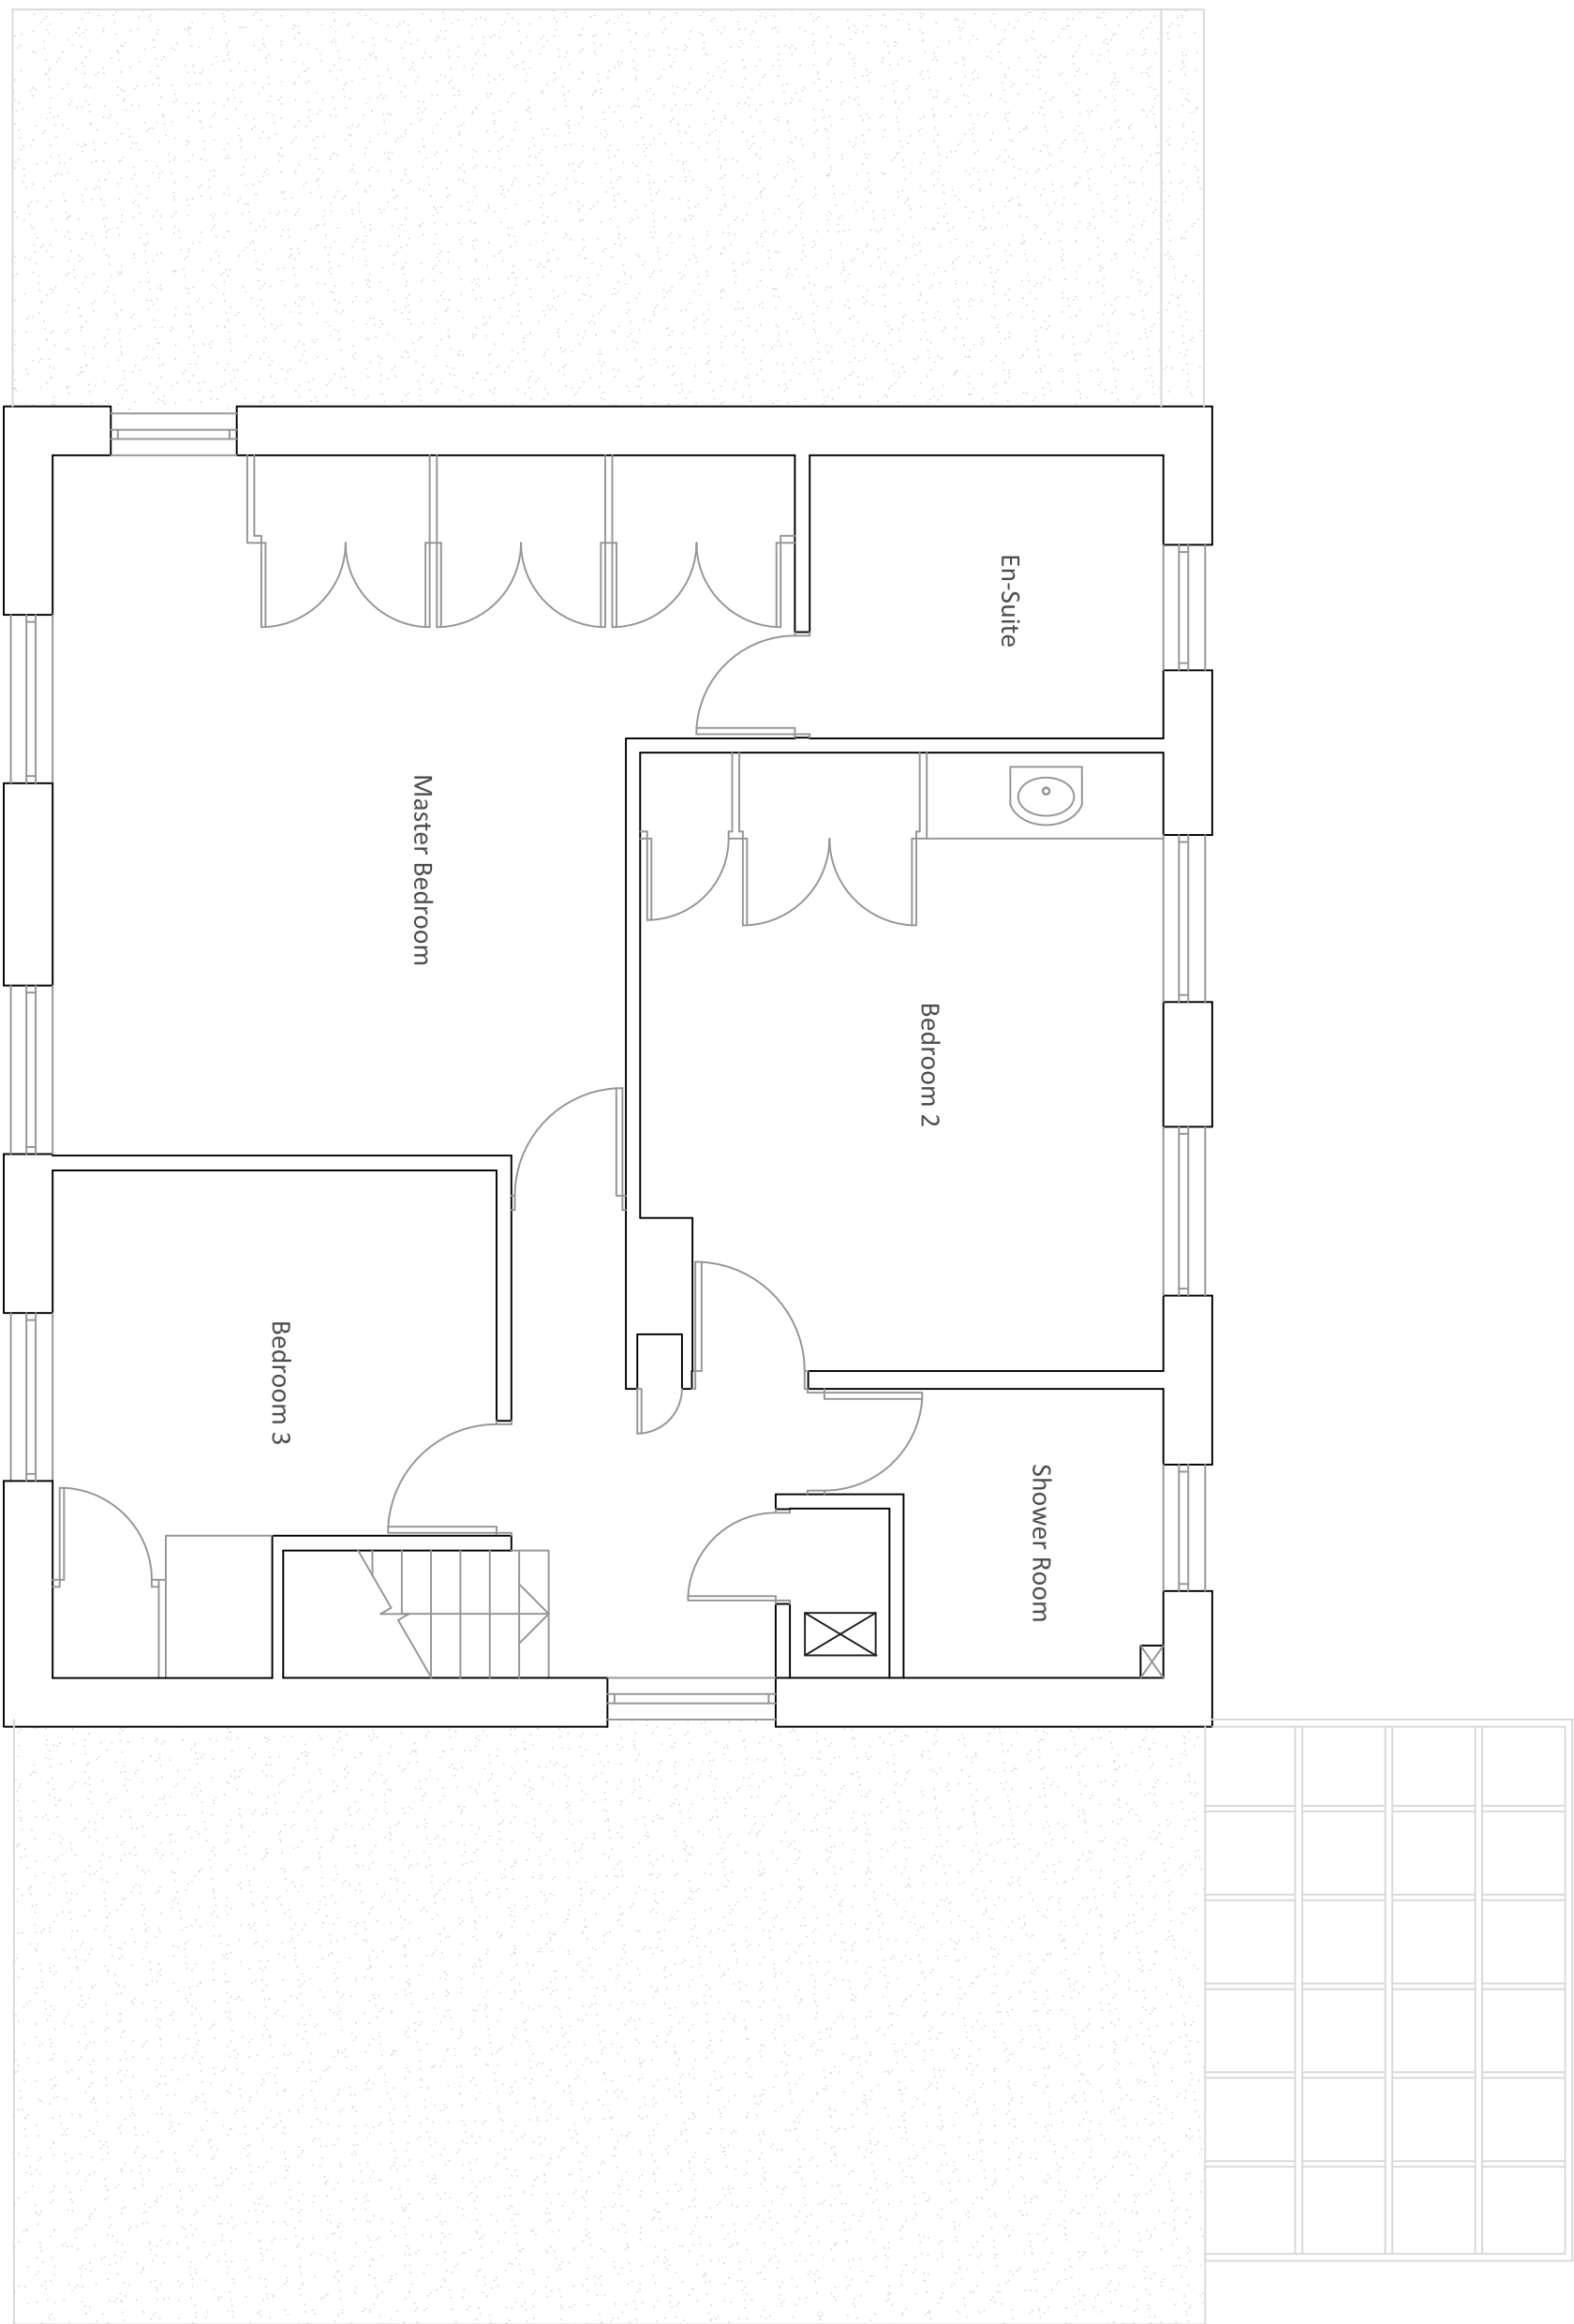

Plans (1:50)

Revisions	
Rev	Description
By	
All dimensions to be given to the nearest millimetre. This drawing is the copyright of Lauren Willard and may not be copied, altered or reproduced in any way without written authority.	
Client: Mr & Mrs Surgen	
Project Address: 48 Pigeonhouse Lane Rushington	
Drawing Title: Existing Plan, Elevations, Roof Plan and Site Location Plan	
Drawing Number: 889.01	
Scale: As stated printed @ A1	
Date: 21.10.2013	