




SCALE 1:100 © A3



FRONT ELEVATION

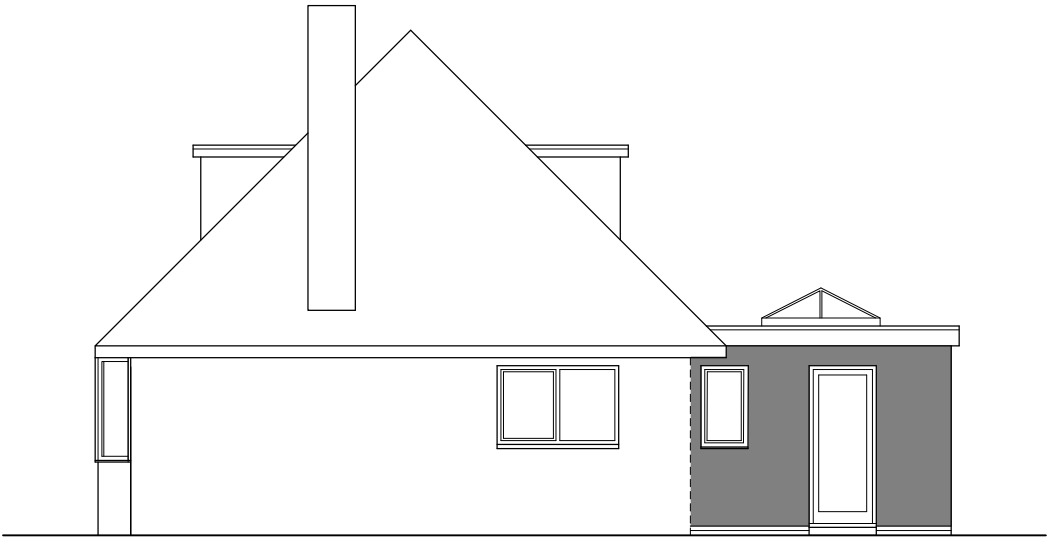


PROPOSED EXTENSION

SIDE ELEVATION



PROPOSED EXTENSION

REAR ELEVATION

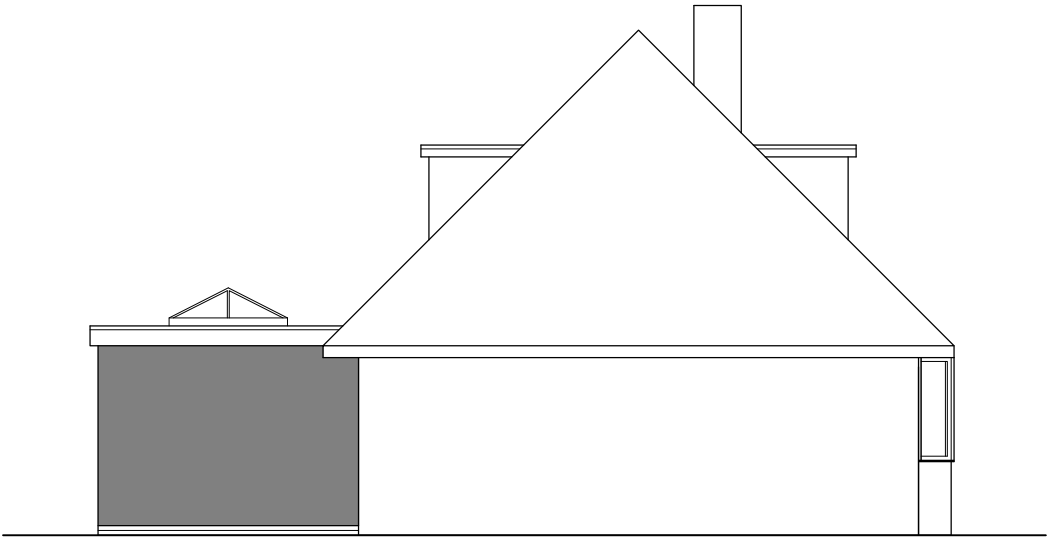

PROPOSED EXTENSION

SIDE ELEVATION

GLAZING AND GUARDING

LOW LEVEL GLAZING AS BARRIER. FIXED GLAZING BELOW 800mm FROM FINISHED FLOOR LEVEL SHOULD BE ABLE TO PROVIDE CONTAINMENT FROM A PERSON FALLING AGAINST IT OR A BARRIER SHOULD BE PROVIDED TO RESIST THE HORIZONTAL FORCES IN ACCORDANCE WITH BS 6399 PART 1:1996.
GLAZING IN 'CRITICAL AREAS' TO BE PART K4 COMPLIANT (SEE DIAGRAM 5.1)
SAFE BREAKAGE TO BS EN 12600 SECTION 4 & BS 6206 CLAUSE 5.3

FOR MR & MRS YOUNG		
SITE 'ROSSIDA', STONEFIELDS, RUSTINGTON. BN16 3BY		
TITLE PROPOSED ELEVATIONS		
SCALE 1:100	DRAWN AH 5/21	DRAWING NO. 05 REV