

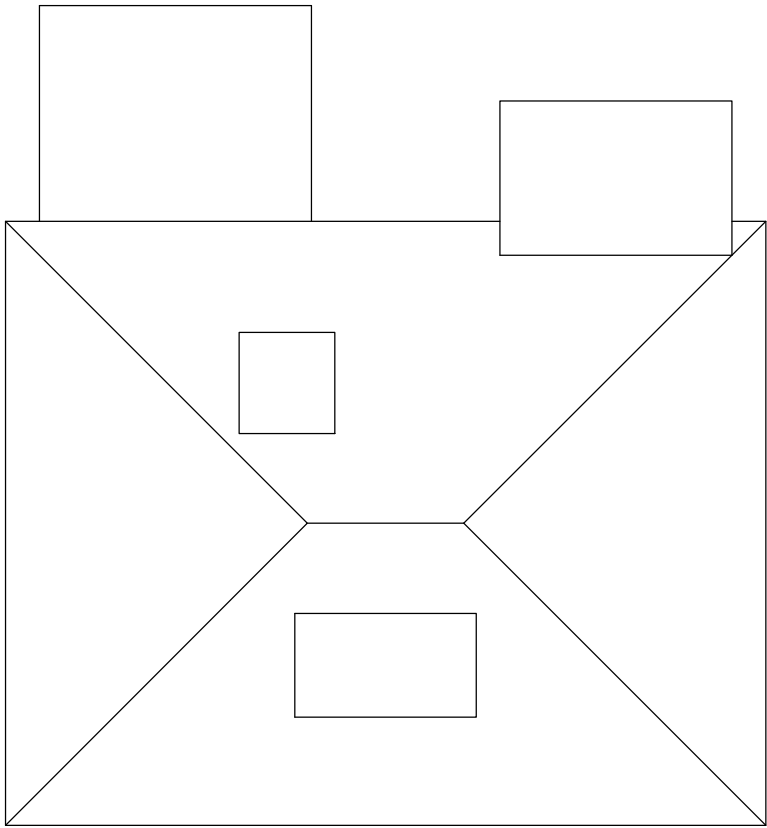


 

EXISTING ROOF PLAN

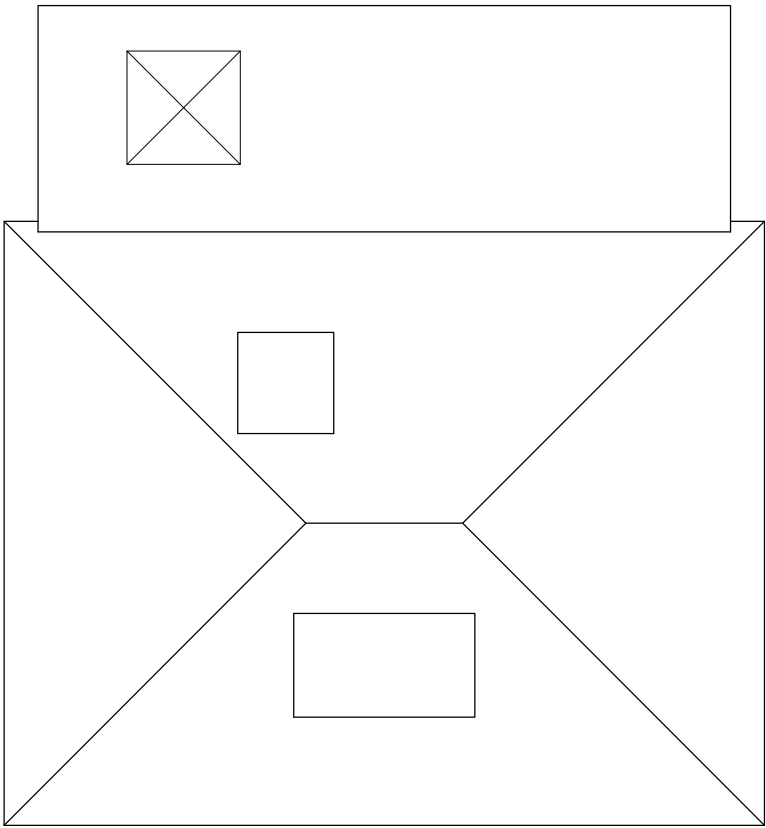

PROPOSED ROOF PLAN

FOR MR & MRS YOUNG		
SITE 'ROSSIDA', STONEFIELDS, RUSTINGTON. BN16 3BY		
TITLE ROOF PLANS		
SCALE 1:100	DRAWN AH 5/21	DRAWING NO. 06 REV