





SCALE 1:100 © A3

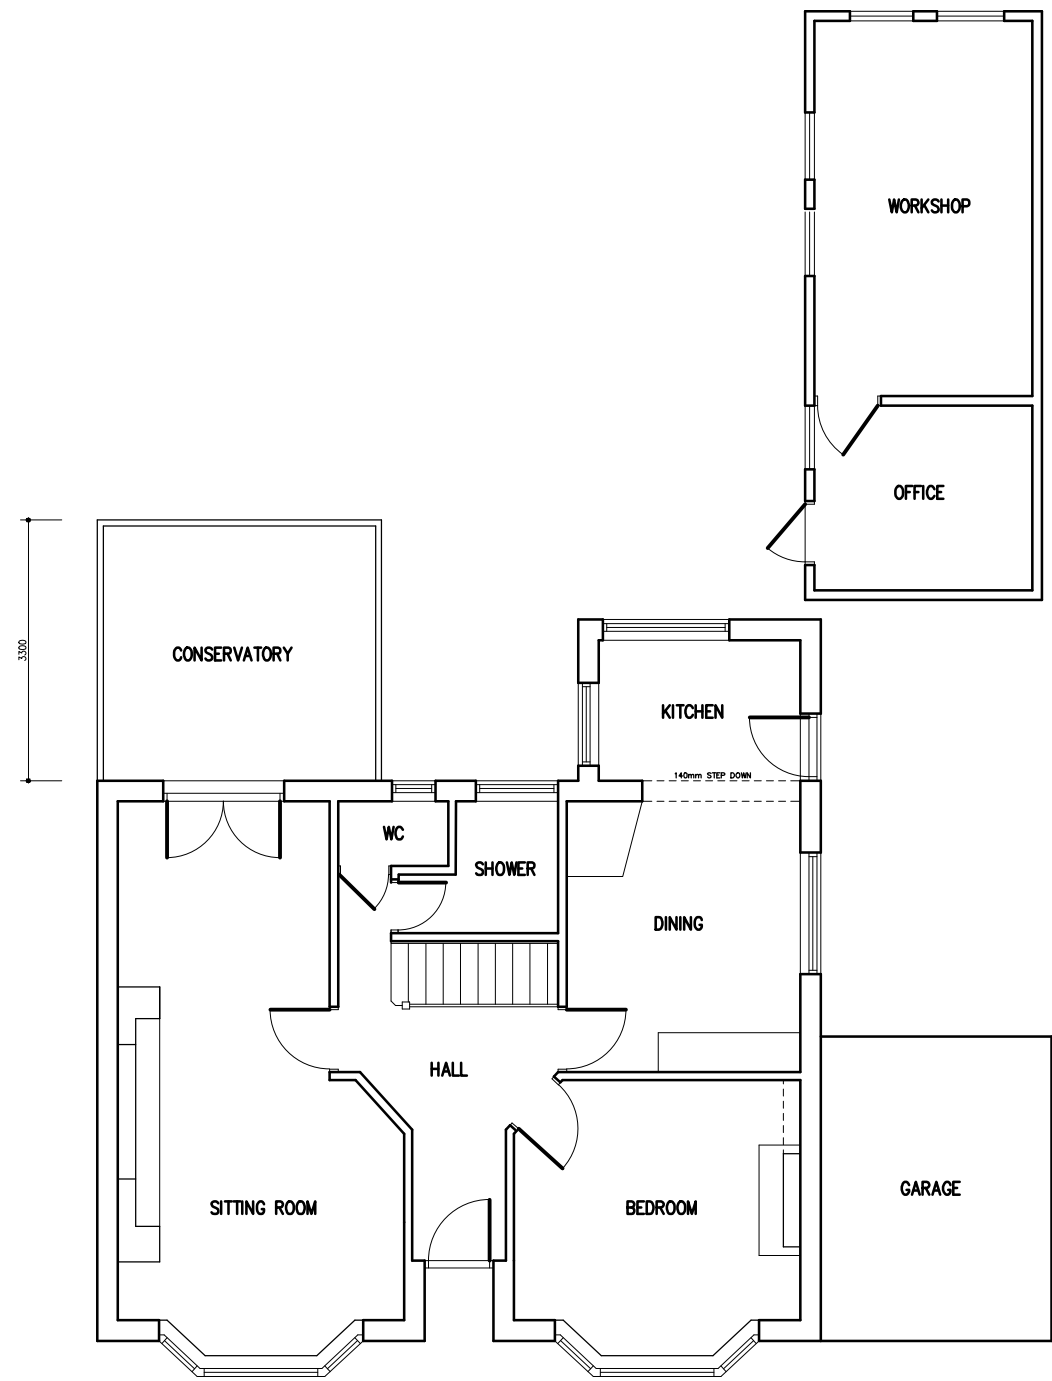

GROUND FLOOR PLAN

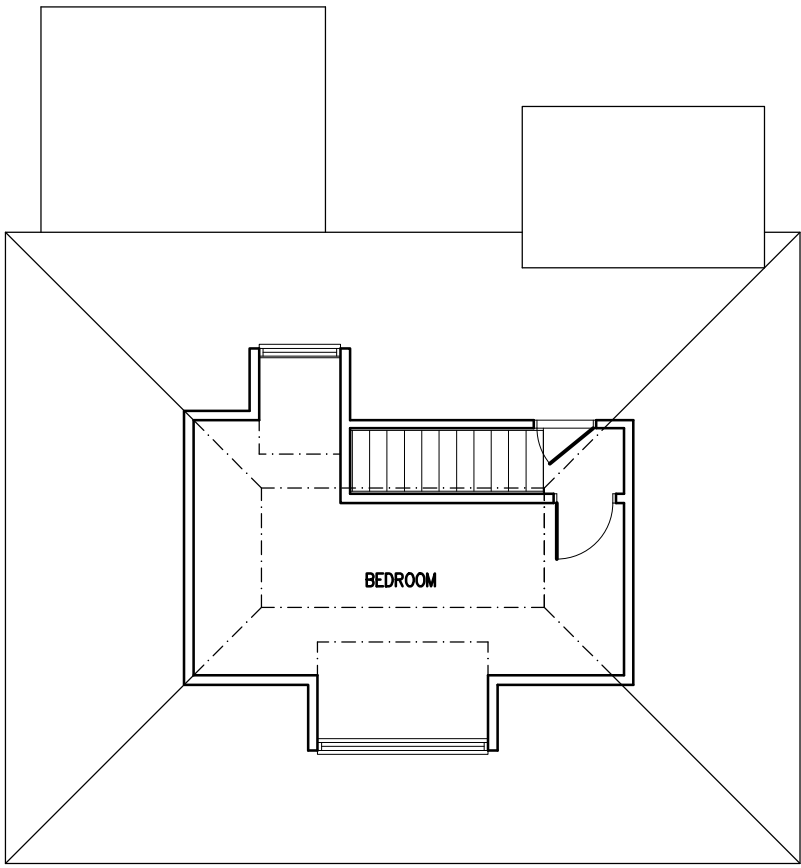

FIRST FLOOR PLAN

FOR MR & MRS YOUNG		
SITE 'ROSSIDA', STONEFIELDS, RUSTINGTON. BN16 3BY		
TITLE EXISTING FLOOR PLANS		
SCALE 1:100	DRAWN AH 5/21	DRAWING NO. 02 REV