



SCALE 1:100 © A3




FRONT ELEVATION



SIDE ELEVATION



REAR ELEVATION

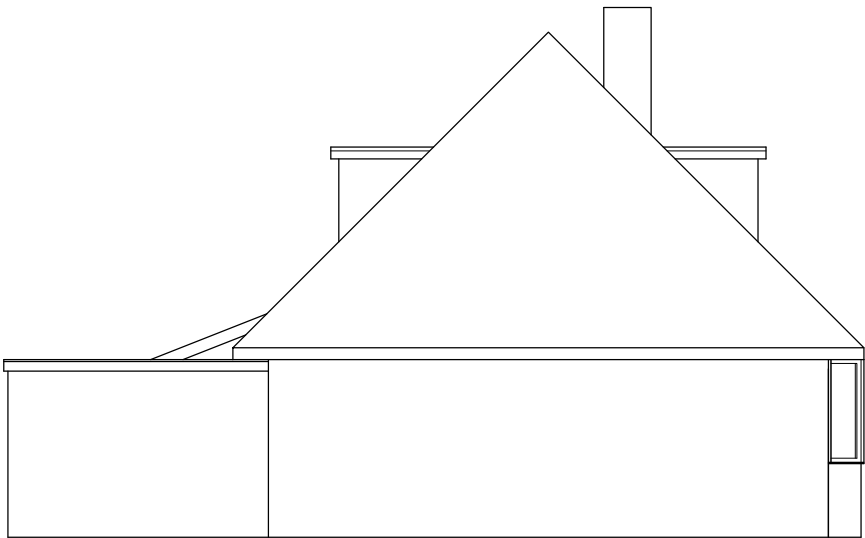

SIDE ELEVATION

FOR MR & MRS YOUNG		
SITE 'ROSSIDA', STONEFIELDS, RUSTINGTON. BN16 3BY		
TITLE EXISTING ELEVATIONS		
SCALE 1:100	DRAWN AH 5/21	DRAWING NO. 03 REV