


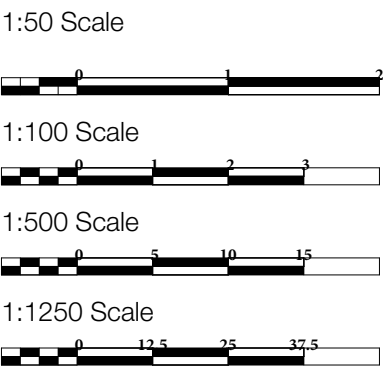

These drawings are conceptual and not for construction or planning purposes.

Do not scale from this drawing. Work to indicated dimensions provided for quotation purposes only. All dimensions to be confirmed on site.


Please report any discrepancy on this drawing to Back To Front Exterior Design Consultancy for clarification.

This drawing has been produced for the specific licensed use of the client and project identified below and is not intended for use by any other person or for any other purpose other than indicated on this drawing.

Copyright remains the property of Back to Front Exterior Design Consultancy Ltd.

© Back To Front Exterior Design Consultancy Ltd. 2019

WALL KEY:

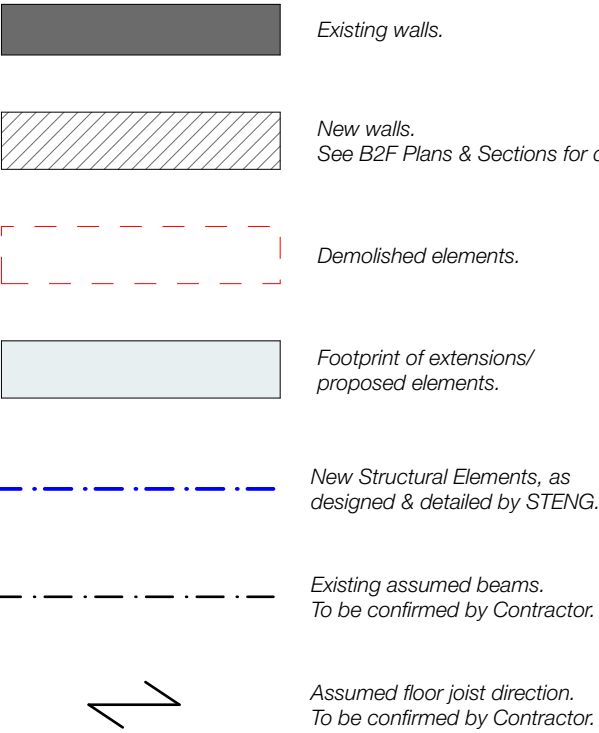

REAR EAST ELEVATION

1:50



RIGHT SOUTH SIDE ELEVATION

1:50

BACK TO FRONT EXTERIOR DESIGN

Consultancy

CLIENT: Mr & Mrs Derbyshire
ADDRESS: Spindrift
The Roundway
Rustington
West Sussex
BN16 2BW

DATE: 17/09/2021
SCALE: 1:50 @ A1
DRAWN BY: AH
PROJECT: Extension & Refurbishment

PROPOSED REAR AND SOUTH
ELEVATIONS_PLANNING

PLANNING

PROJECT NO. 1918
DWG NO. 1918.13 FP