



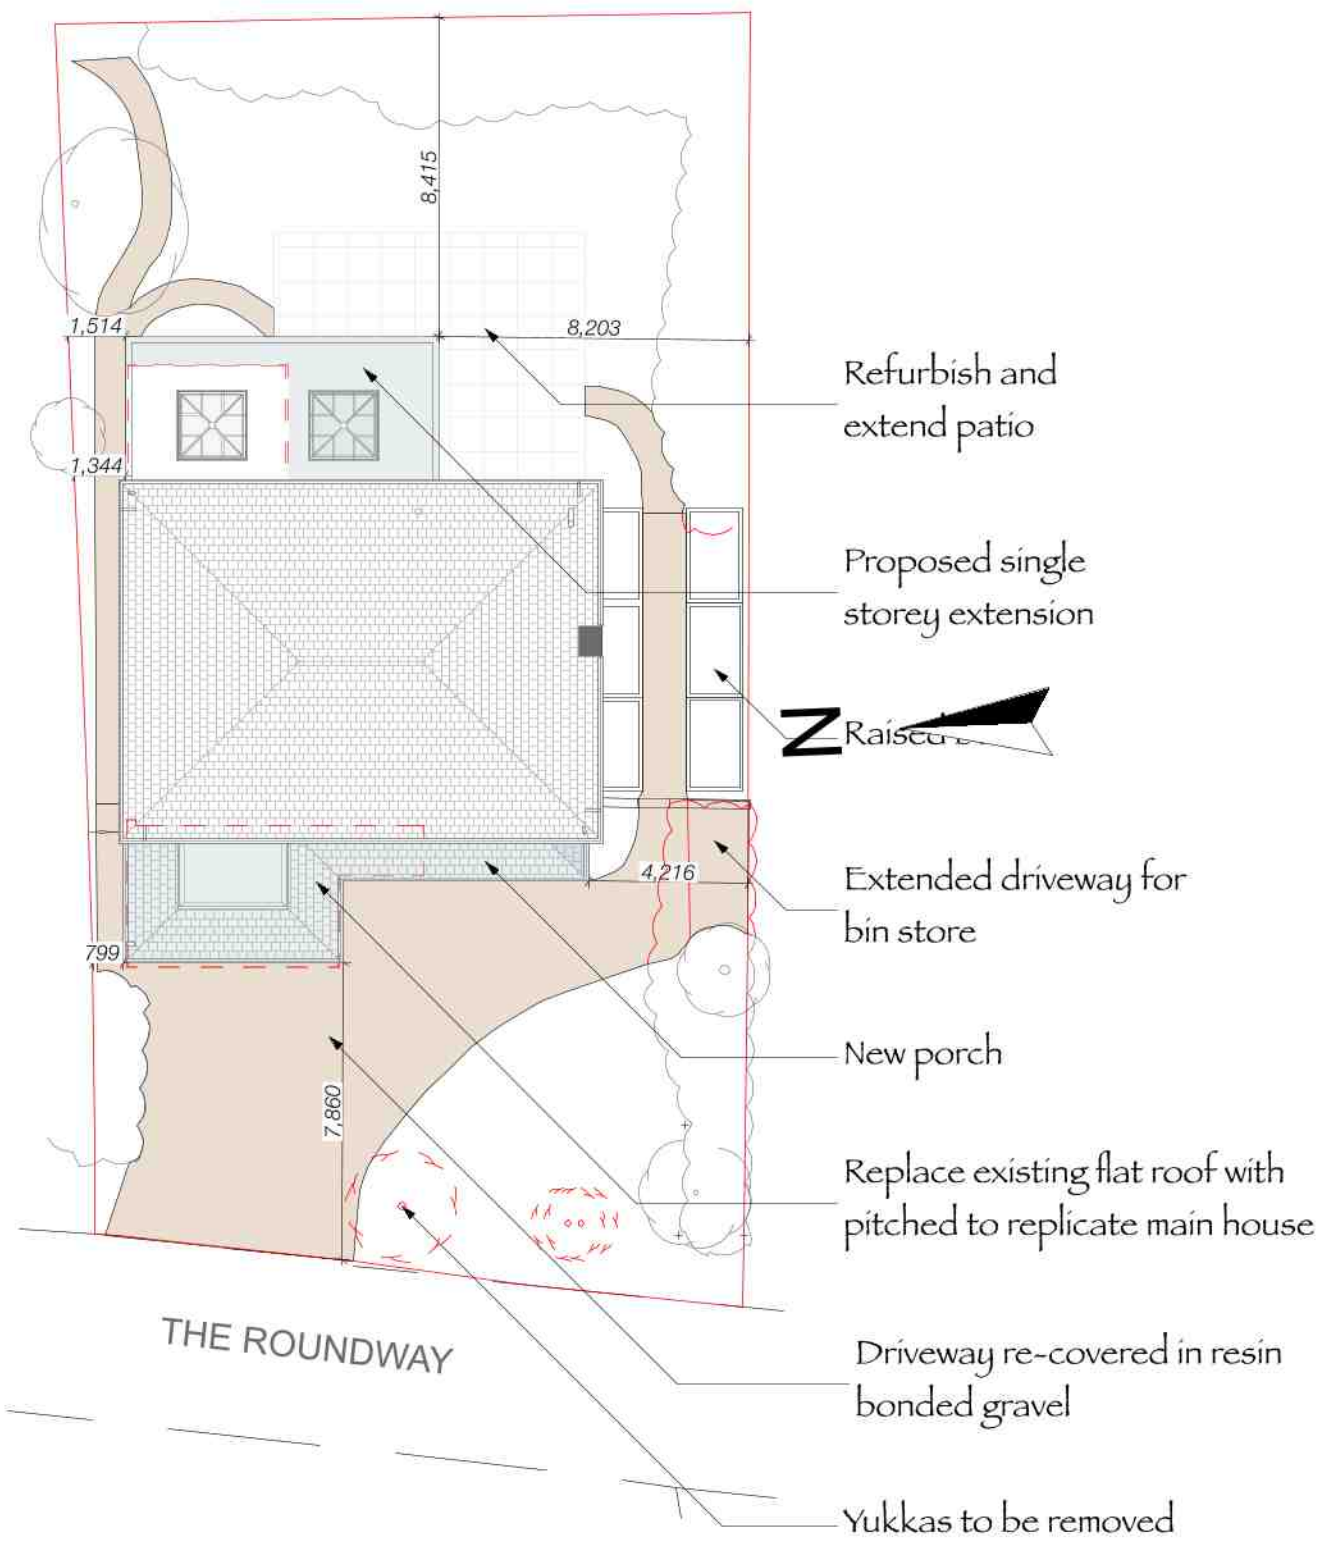

18 SITE PLAN 1:200



FRONT WEST ELEVATION 1:50

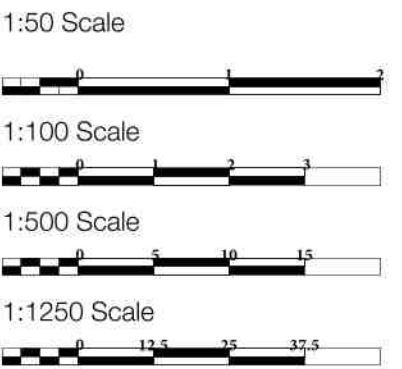

These drawings are conceptual and not for construction or planning purposes.

Do not scale from this drawing. Work to indicated dimensions provided for quotation purposes only. All dimensions to be confirmed on site.



Please report any discrepancy on this drawing to Back To Front Exterior Design Consultancy for clarification.

This drawing has been produced for the specific licensed use of the client and project identified below and is not intended for use by any other person or for any other purpose other than indicated on this drawing.

Copyright remains the property of Back to Front Exterior Design Consultancy Ltd.

© Back To Front Exterior Design Consultancy Ltd. 2019

WALL KEY:

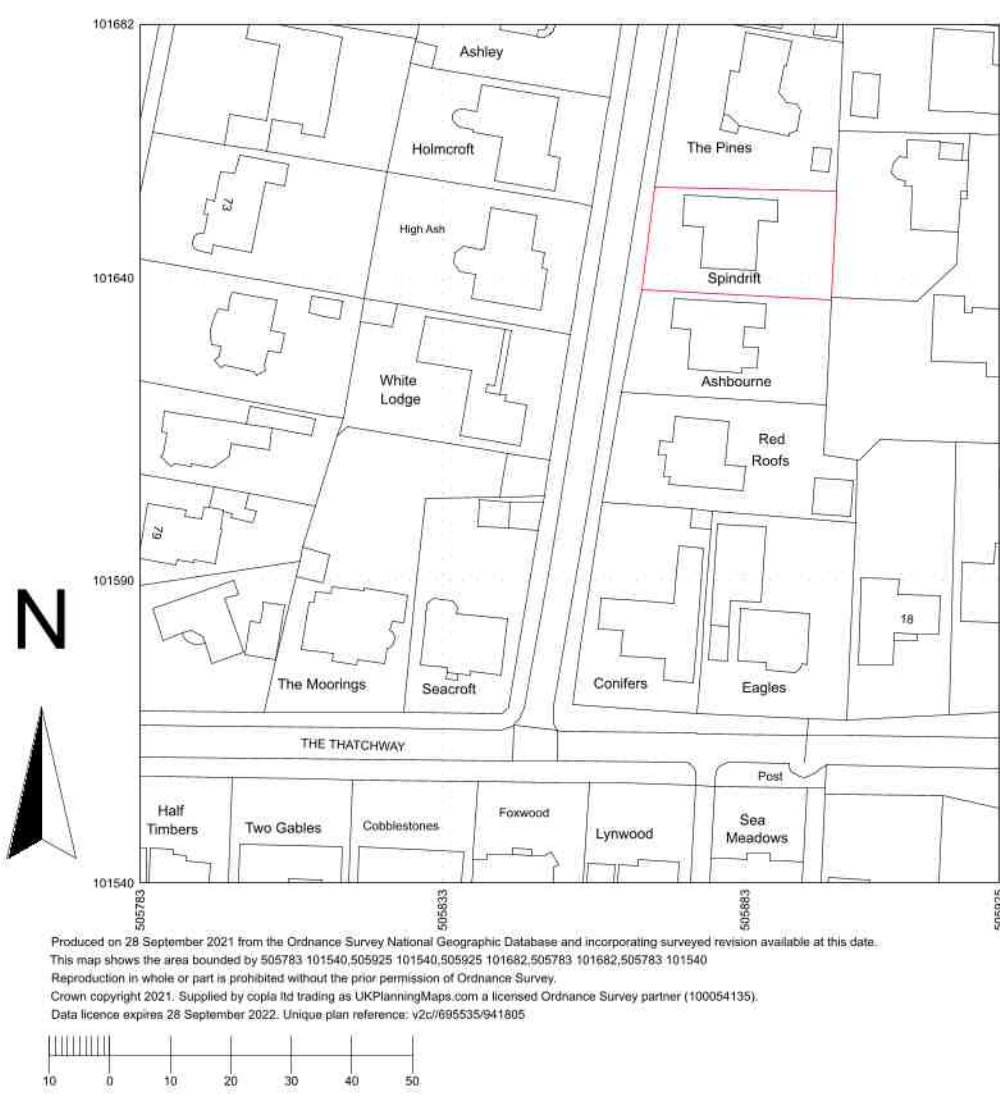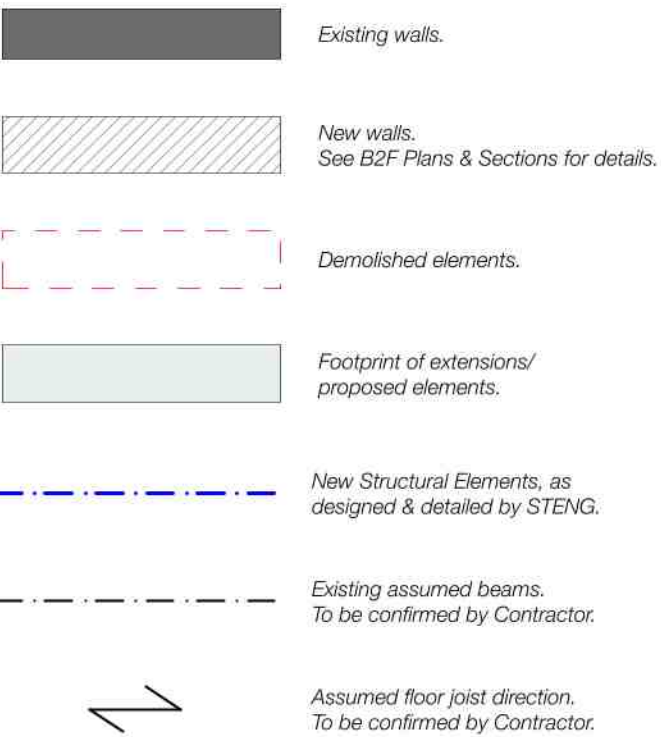

17 LOCATION PLAN 1:1250



LEFT NORTH SIDE ELEVATION 1:50

BACK TO FRONT EXTERIOR DESIGN Consultancy

CLIENT: Mr & Mrs Derbyshire
ADDRESS: Spindrift
The Roundway
Rustington
West Sussex
BN16 2BW

DATE: 15/11/2021
SCALE: 1:50, 1:1250, 1:200 @ A1
DRAWN BY: AH
PROJECT: Extension & Refurbishment

PROPOSED FRONT AND NORTH
ELEVATIONS, LOCATION AND SITE
PLAN, PLANNING

PLANNING

PROJECT NO. 1918
DWG NO. 1918.12 FP