
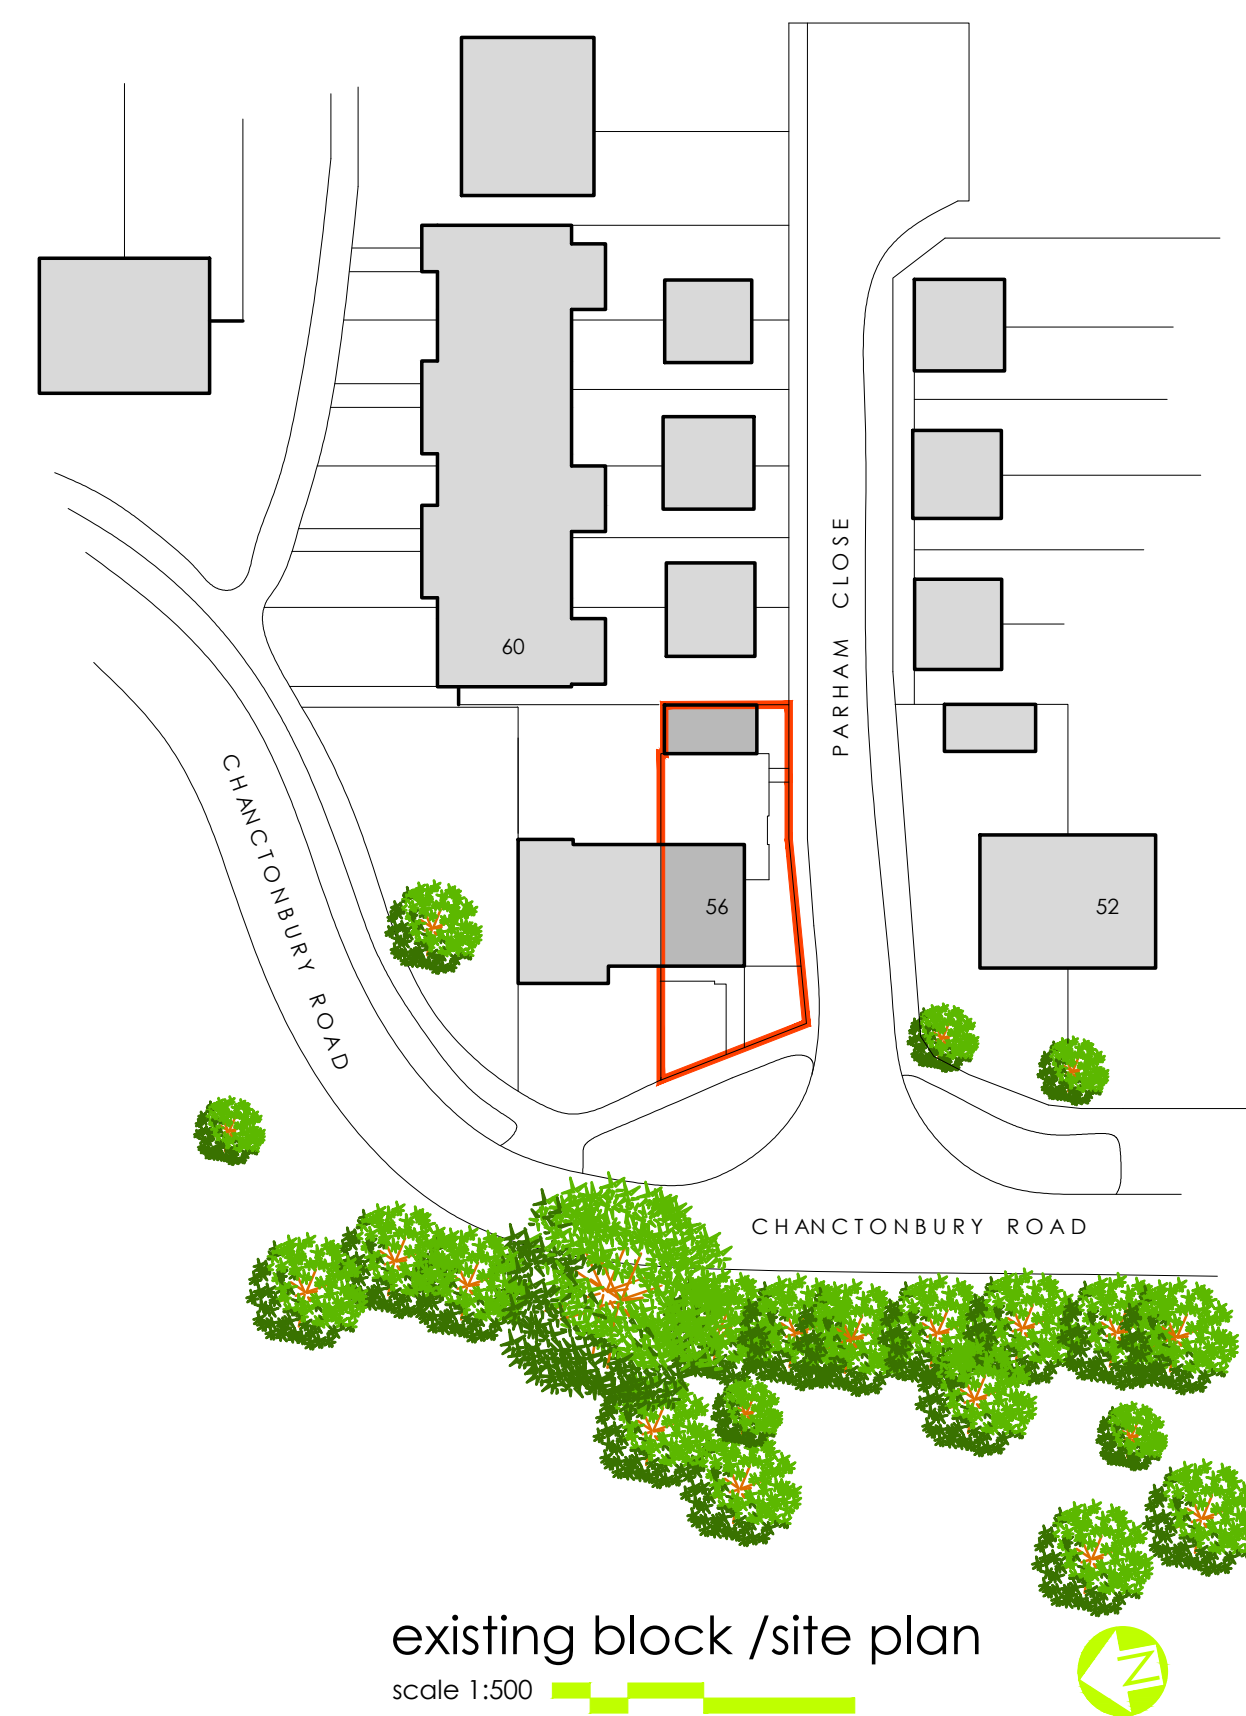
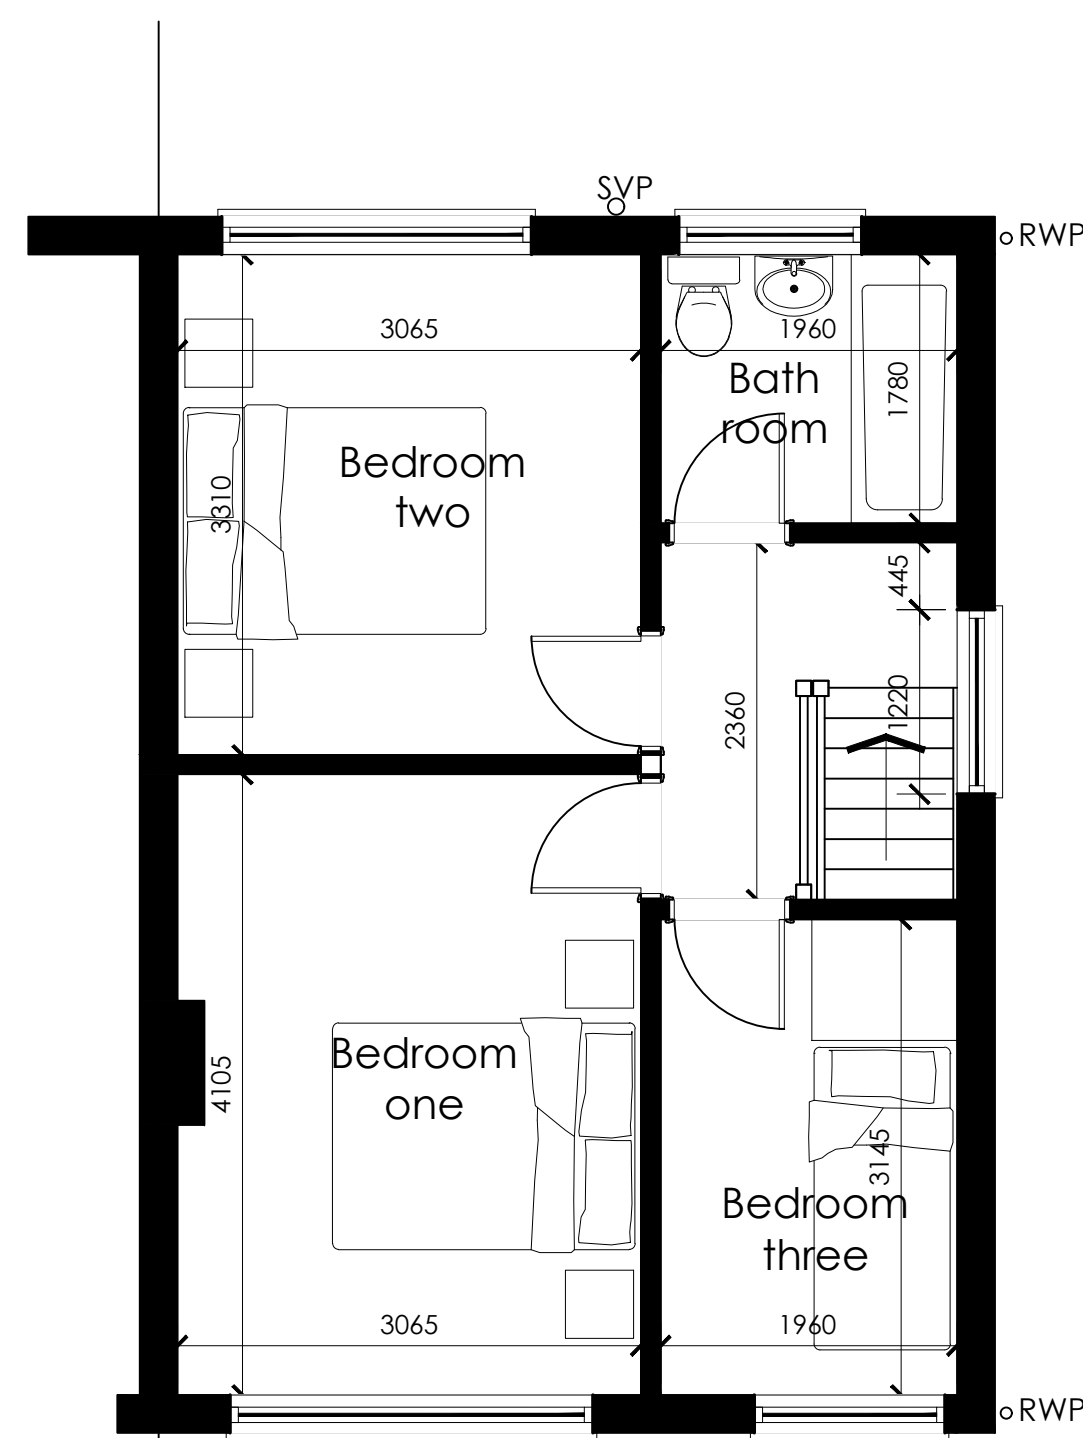
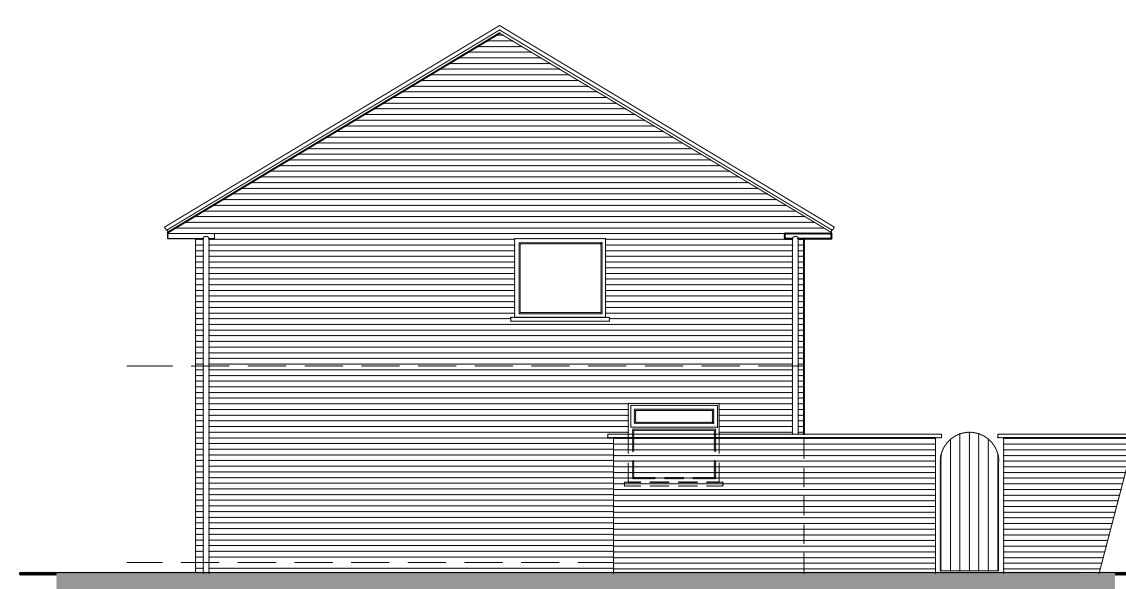


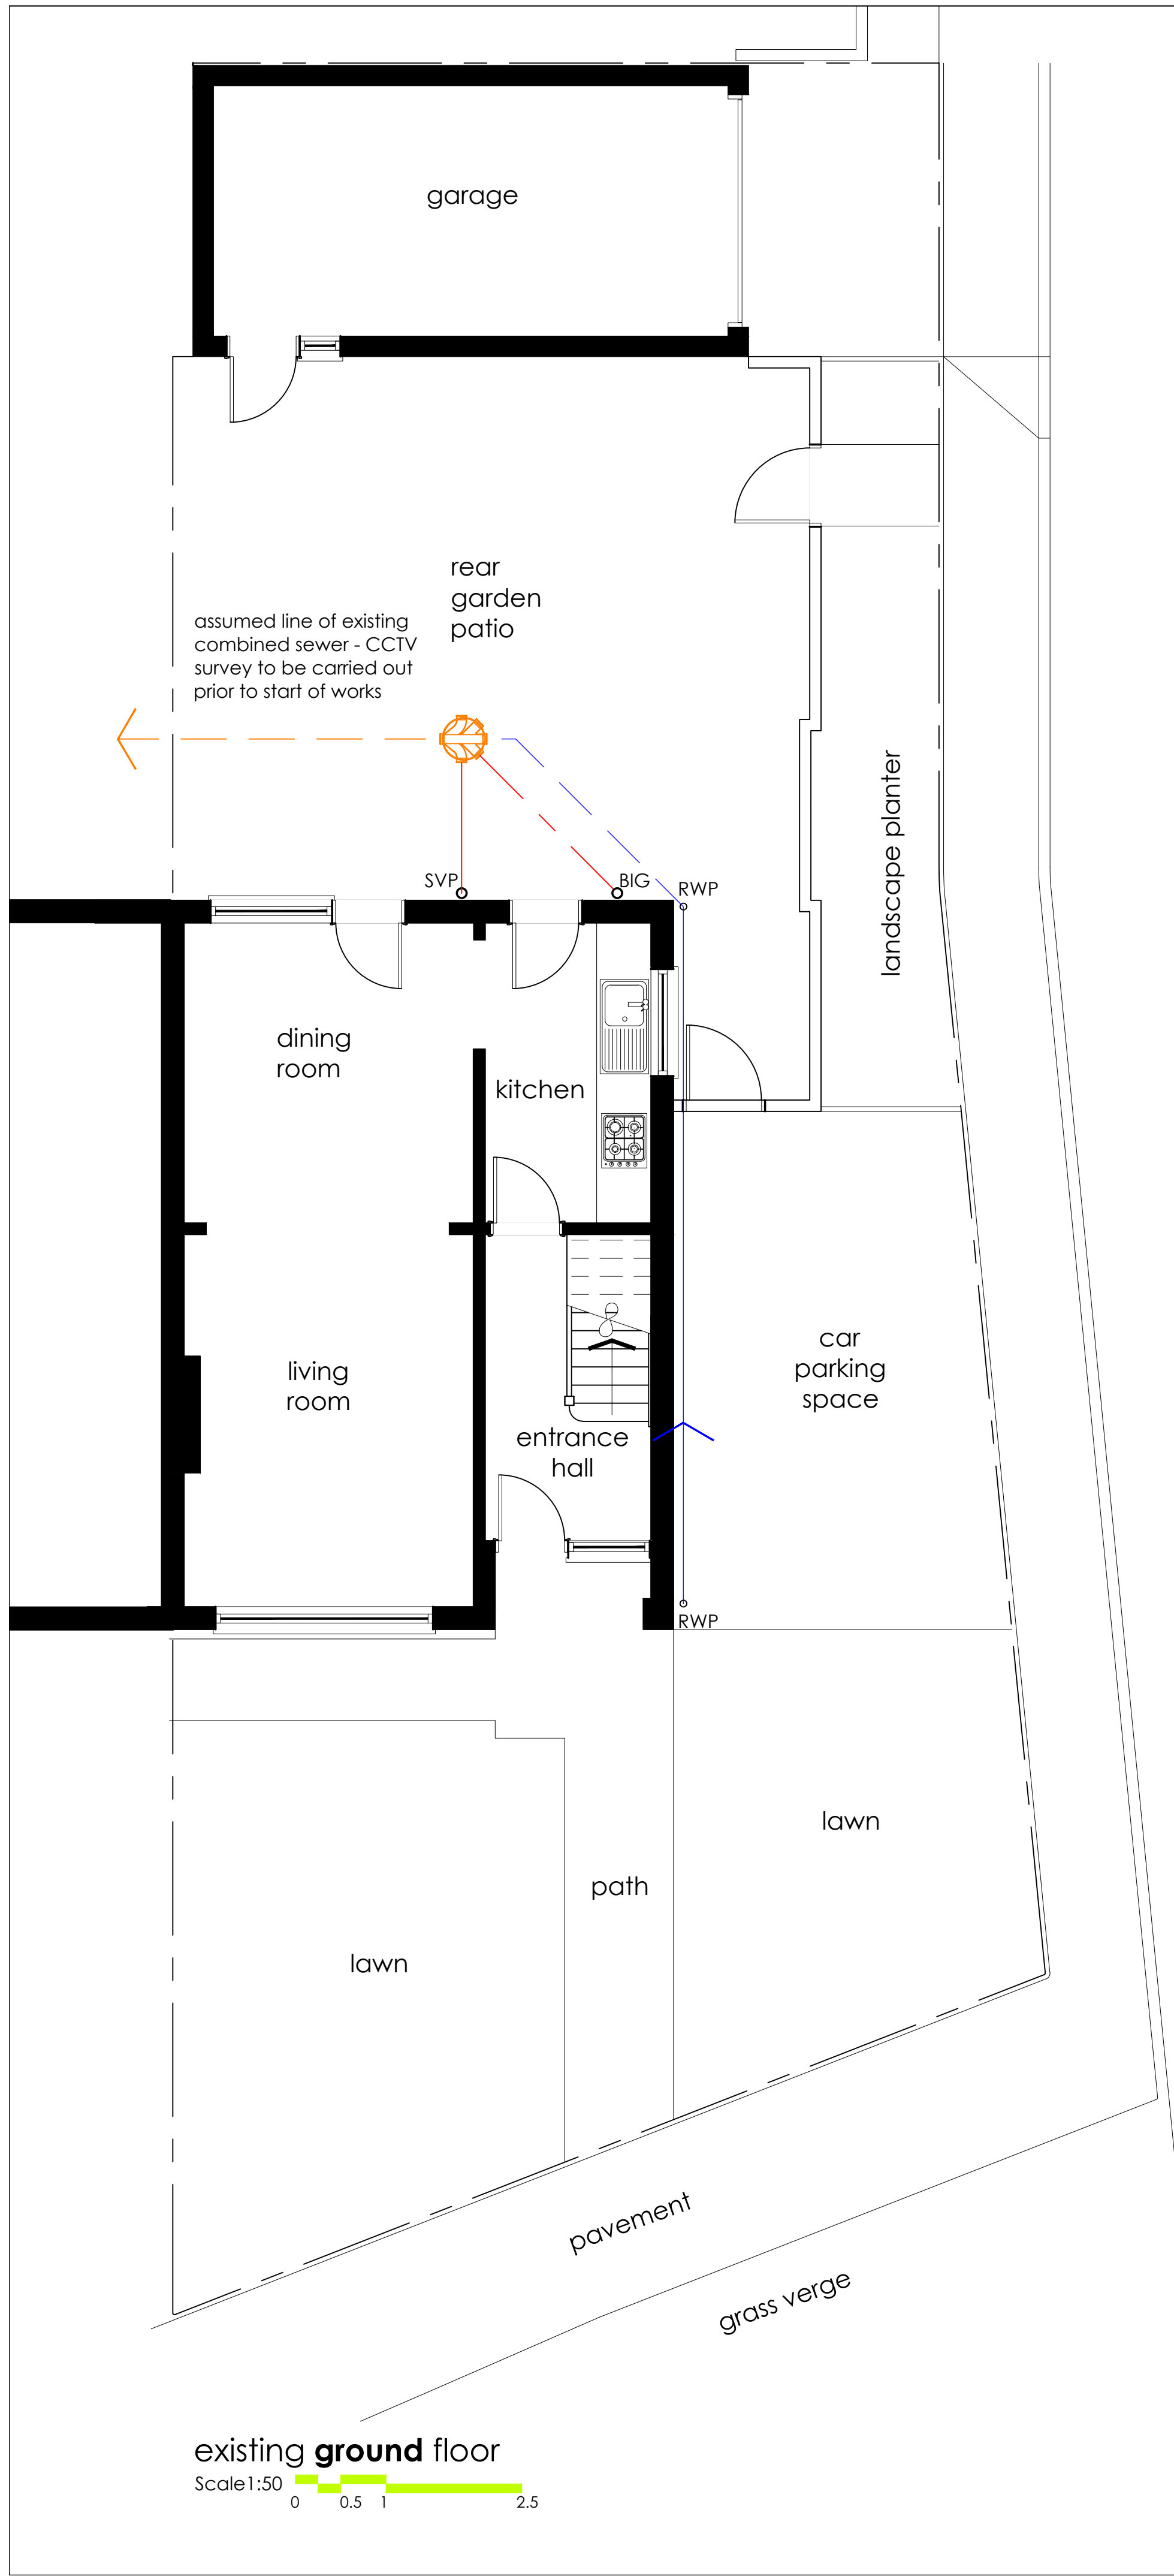

Do not scale off drawing - unless for Planning Application purposes only
Check all dimensions on site before at work is commenced, or materials are ordered.
All goods & materials to have BSA cert, workmanship to conform with current Building Regulations, NBS standards, BS and COP's

revision notes.		
rev.	date	comment
a	08.06.18	context street scene added

COULTHARD
architectural
DESIGN

client	Ms C. Christie		
job	Proposed extension to 56 Chanctonbury Road, Rustington, West Sussex. BN16 2LS.		
dwg n°	100001 PL01a		
title	Existing floor plans		
PLANNING ISSUE			
date	May 2018		scale 1:100 & 200 @A3