





EAST ELEVATION
1:50

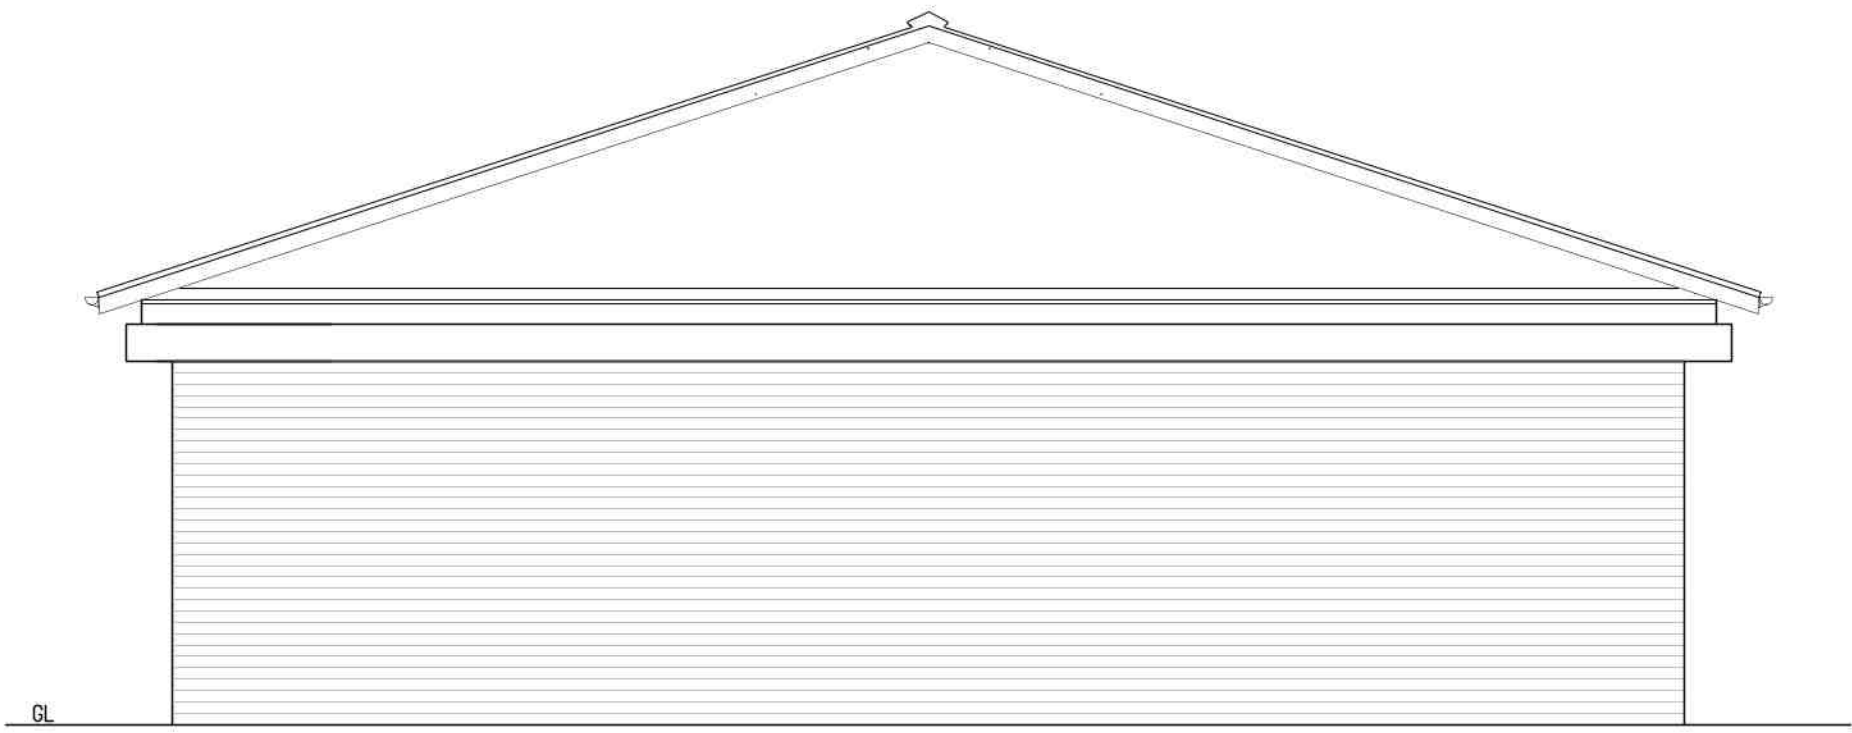

WEST ELEVATION
1:50

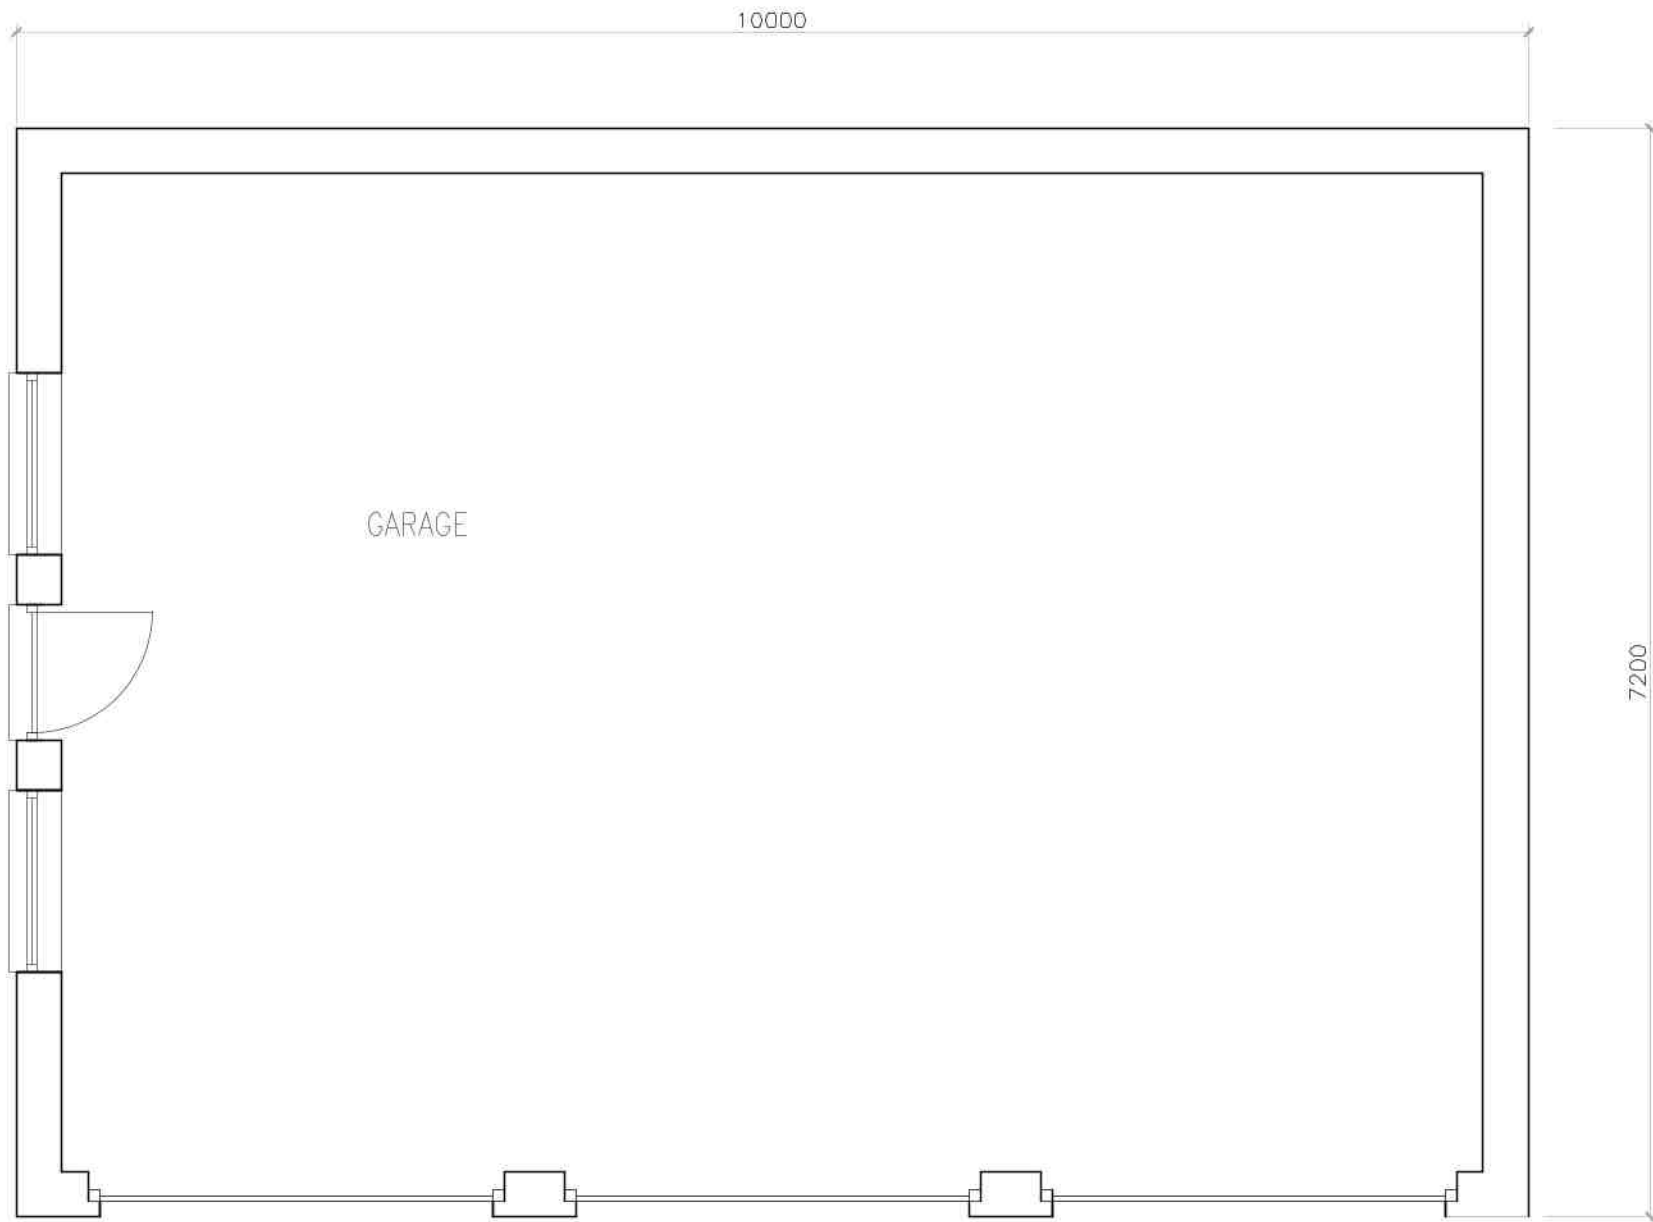


GROUND FLOOR PLAN
AS PROPOSED
1:50


NEW EXTERNAL MATERIALS –
ROOF – TO BE COVERED IN SLATE TILES.
WALLS – FACE BRICKWORK (TO MATCH MAIN HOUSE)
GABLE ENDS IN SMOOTH RENDER WITH SUNDIAL FEATURE TO EAST ELEVATION
ELECTRONICALLY OPERATED GARAGE DOORS BY HORMANN (OR EQUAL) STYLE – GEORGIAN



SCALE BAR – 1/50 @ A1

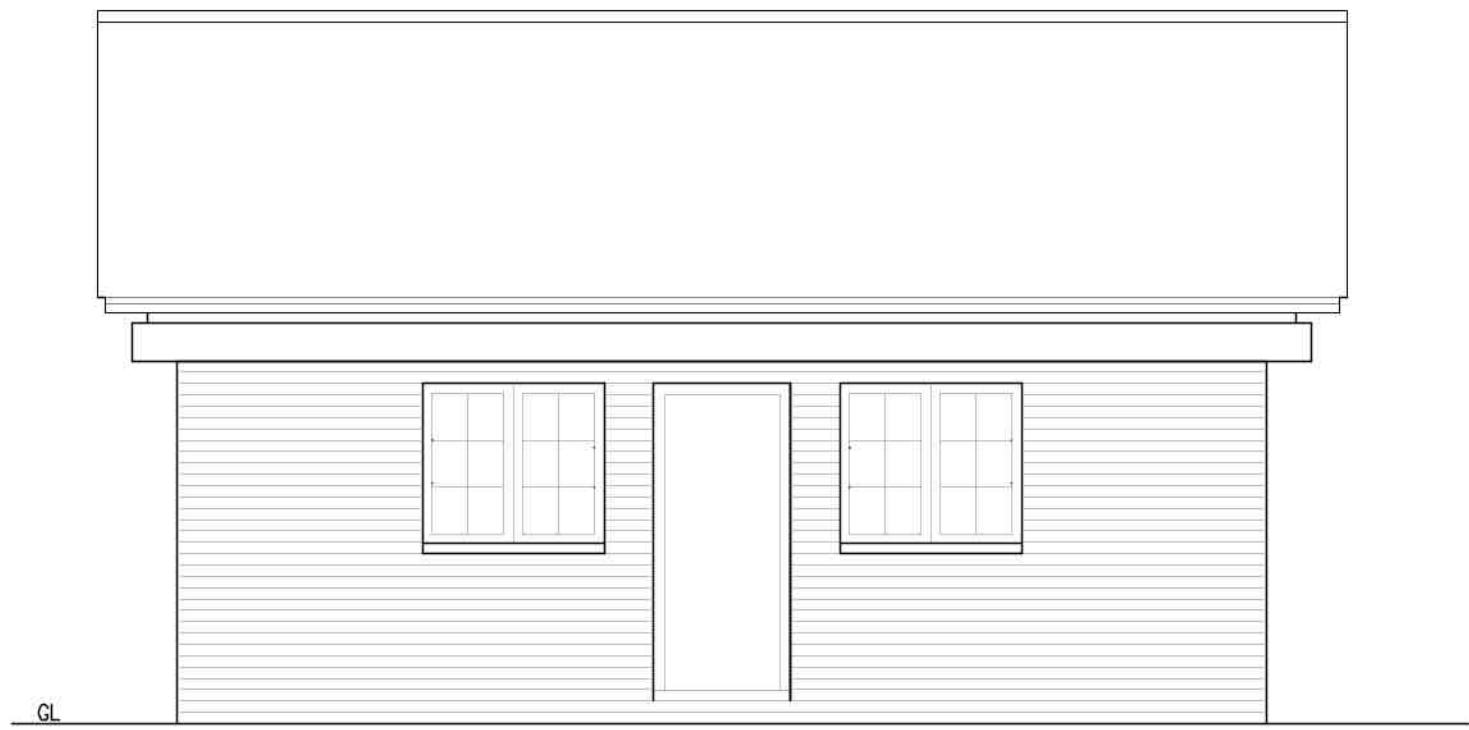

SOUTH ELEVATION
1:50

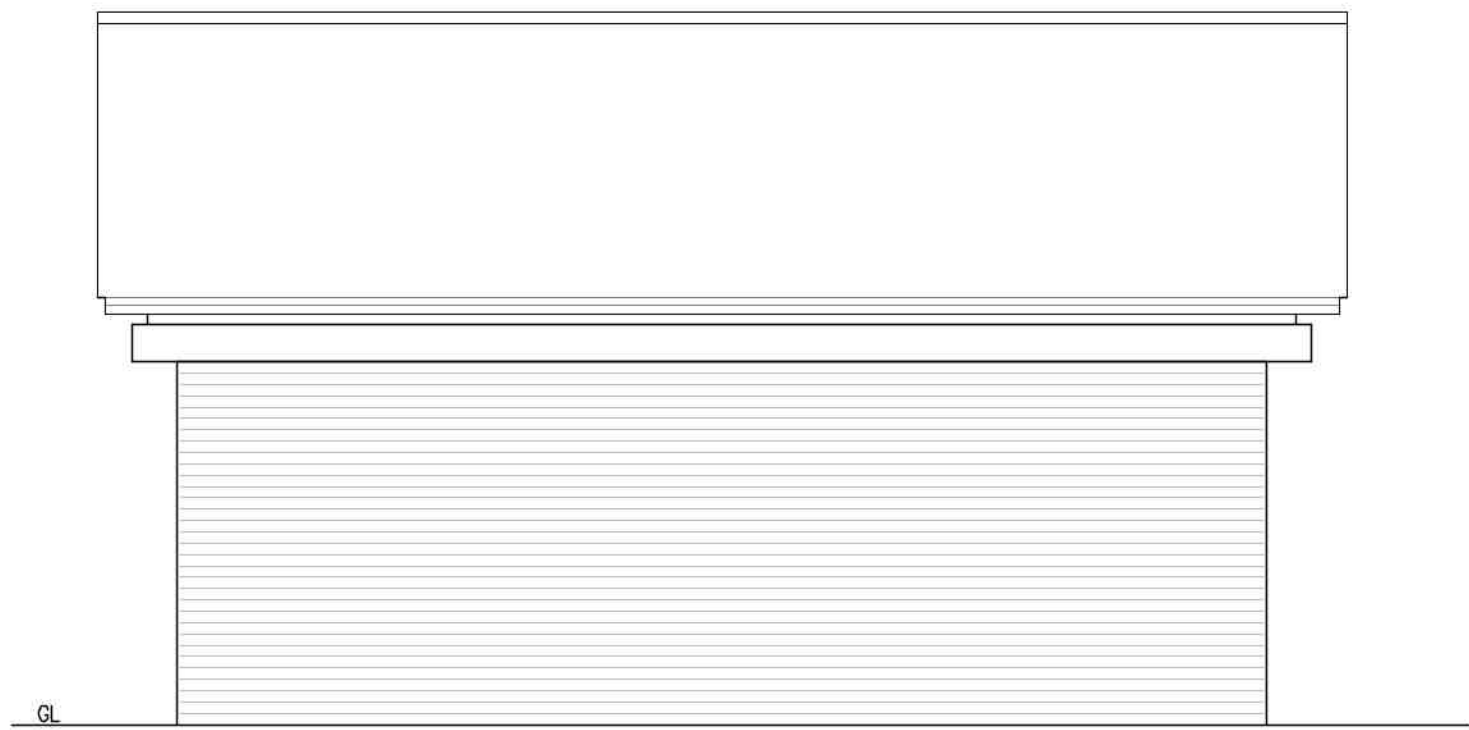

NORTH ELEVATION
1:50

NOTES

- DO NOT SCALE OFF THIS DRAWING EXCEPT FOR PLANNING PURPOSES
- CHECK ALL DIMENSIONS ON SITE BEFORE ANY WORK IS COMMENCED
- ALL GOODS MATERIALS AND WORKMANSHIP MUST CONFORM WITH CURRENT BUILDING REGULATIONS, BRITISH STANDARDS AND CODES OF PRACTICE
- COPYRIGHT OF THIS DRAWING IS RETAINED BY THE ARCHITECT AND IT MUST NOT BE REPRODUCED WITHOUT WRITTEN CONSENT

C	23/02/22	JB	Windows added
B	22/02/22	JB	General revisions
A	15/12/21	JB	Dims added
REV	DATE	BY	AMENDMENT



folkes architects

1 01903 868629
info@folkesarchitects.co.uk

The Old Forge
8 Church Street
Surreypton
West Sussex
BN10 4LA

CLIENT

Alan and Jacqueline Spangler

JOB TITLE

19 Angmering Lane
East Preston
West Sussex
BN16 2TA

DRAWING TITLE

Garage as proposed

DATE	SCALE	DRAWN BY	JB
Sept 2021	1:50@A1	CHECKED BY	MF
JOB NO.	DRAWING NO.	REVISION	
20104	2.07	C	