


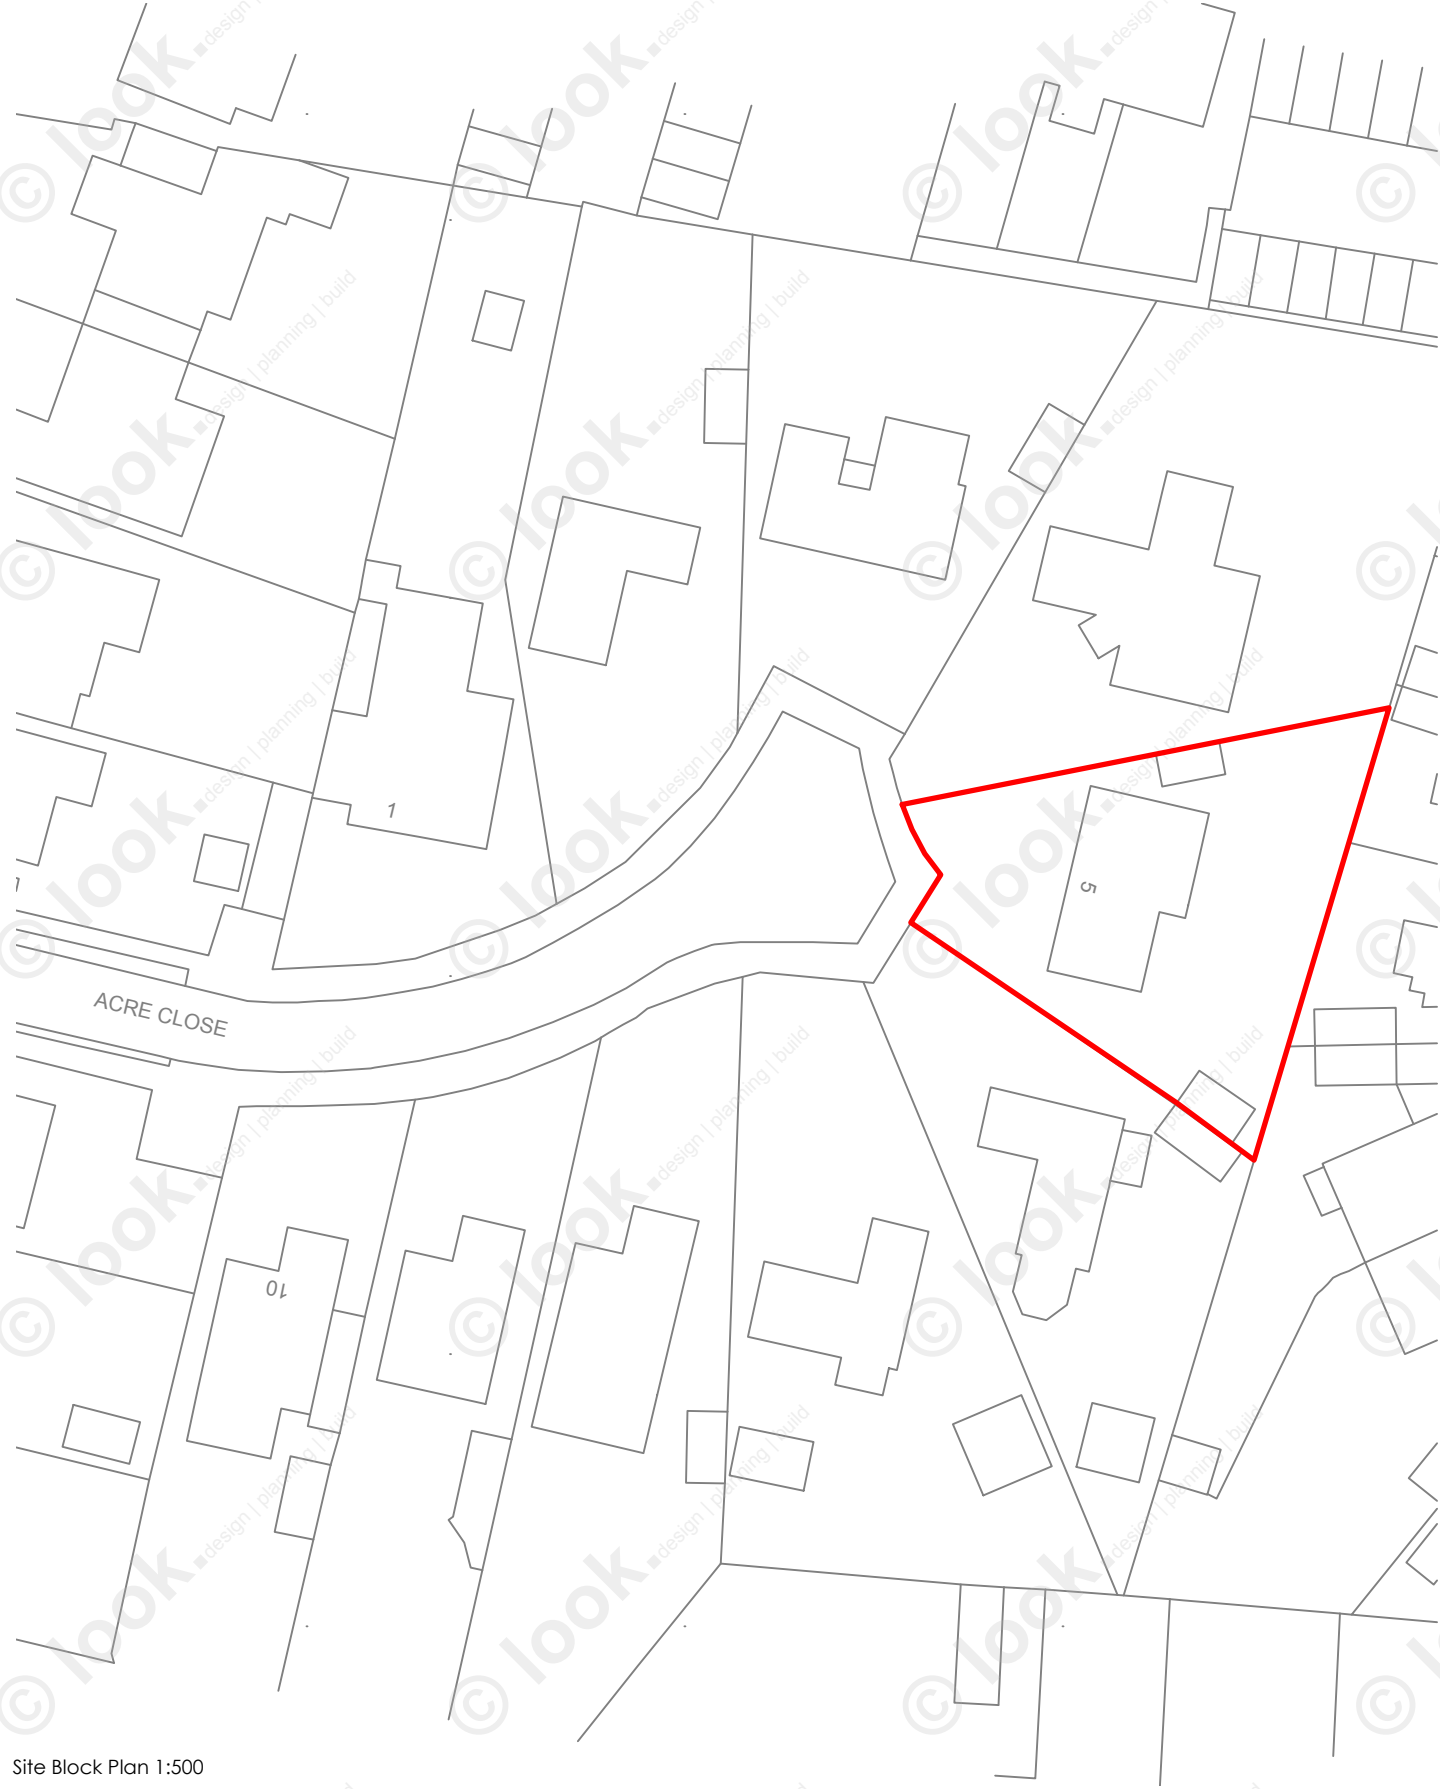

Site Block Plan 1:500



Site Location Plan 1:1250

Ordnance Survey (c) Crown Copyright 2018. All rights reserved. Licence number 100022432

look.

design | planning | build

lookdesignandbuild.co.uk

e: office@lookdesignandbuild


t: 01243 512 278

01020304050


0102030405060708090100

© this drawing is the copyright of look. design + build [l.db]. L.db design responsibility is limited to the design of the permanent works as finally constructed by l.db as part of the design + build service.


PROJECT TITLE Proposed Development at 5 Acre Close Rustington Littlehampton	DRAWING TITLE Site & Location Plan	No	REVISION	DATE
	STATUS Planning Application			
	SCALE As noted @ A3			
	DRAWN BY JLB			
	DATE 24.09.2018			
	DRAWING No PA-295-01			

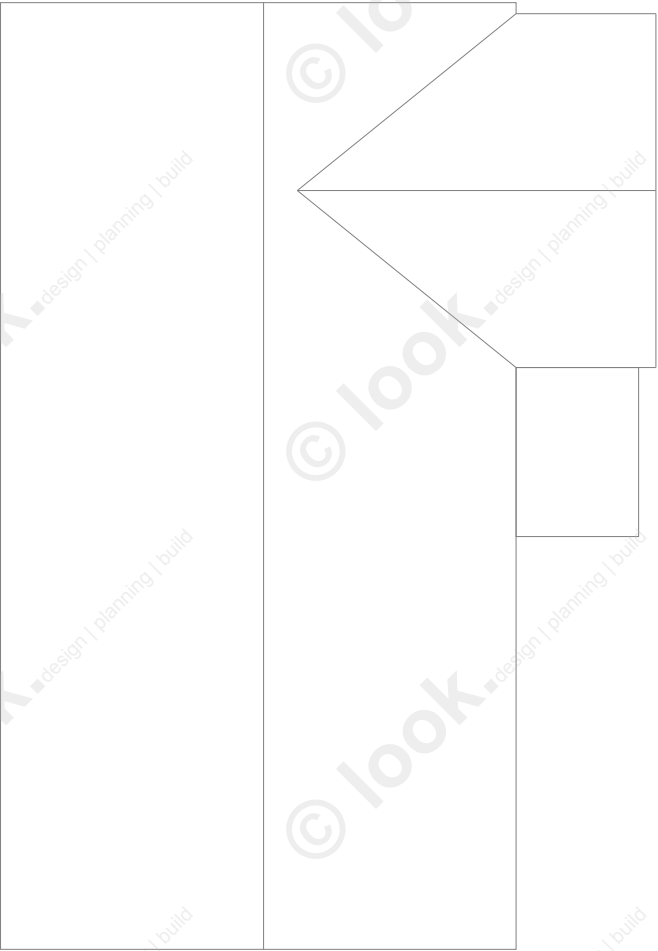



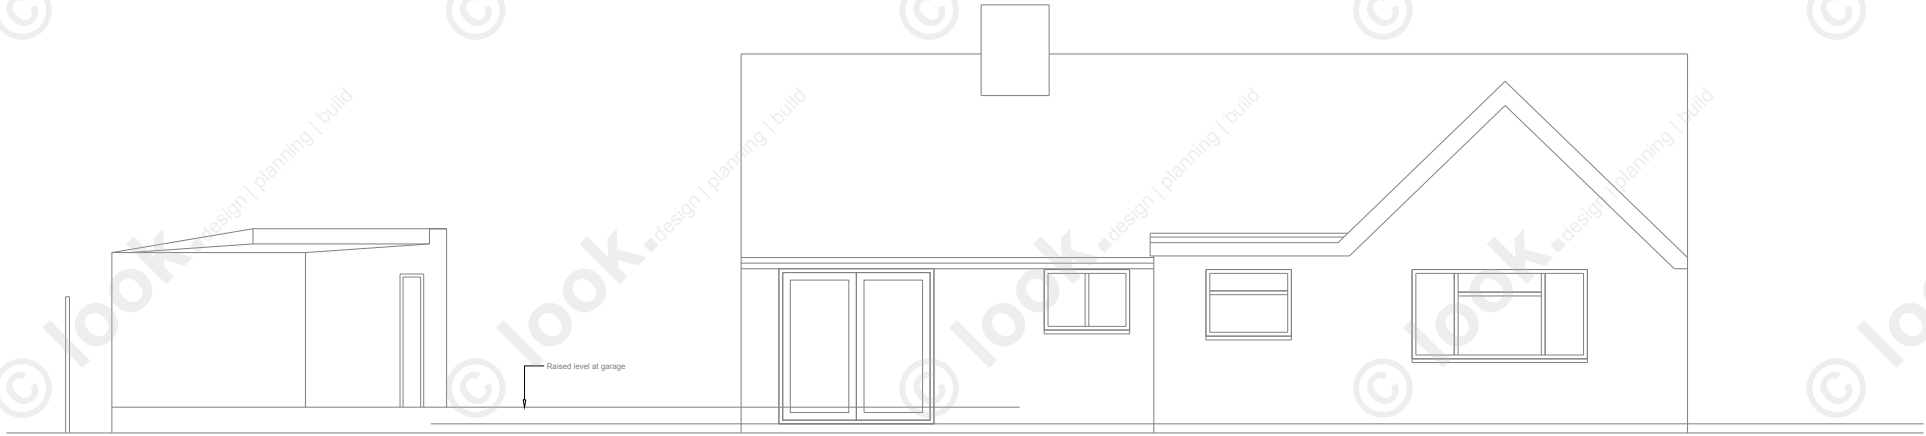

Elevation Facing East

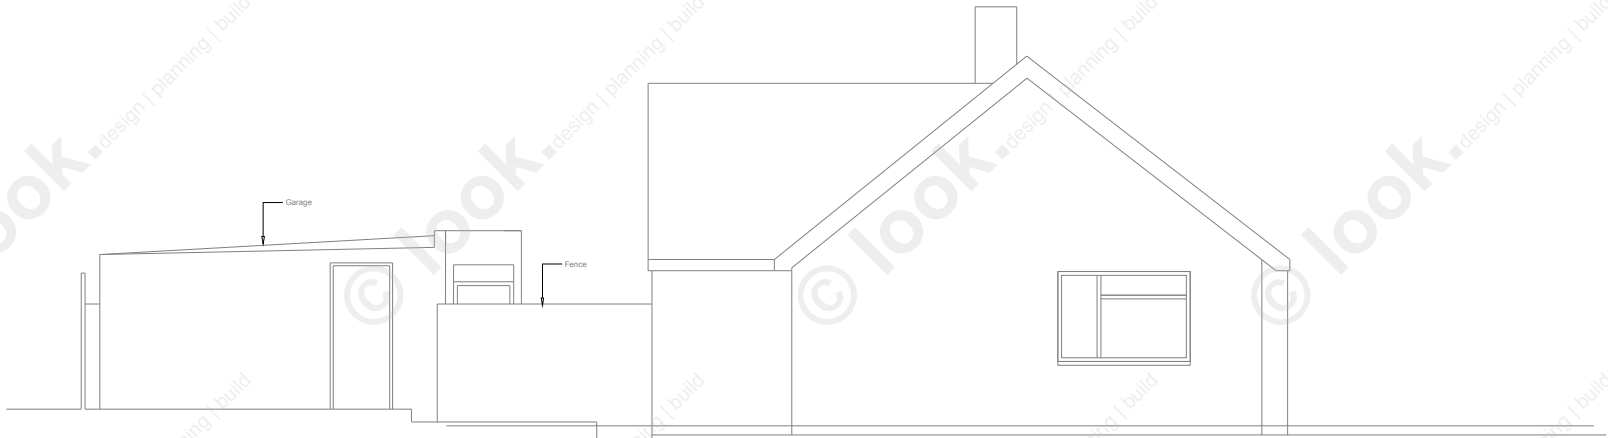


Elevation Facing North

look.

design | planning | build

lookdesignandbuild.co.uk
e: office@lookdesignandbuild
t: 01243 512 278

 


PROJECT TITLE


Proposed Development at
5 Acre Close
Rustington
Littlehampton

DRAWING TITLE	
Existing Elevations	
STATUS Planning Application	
SCALE 1:100 @ A3	DATE 24.09.2018
DRAWN BY JLB	DRAWING No PA-295-04

No	REVISION	DATE

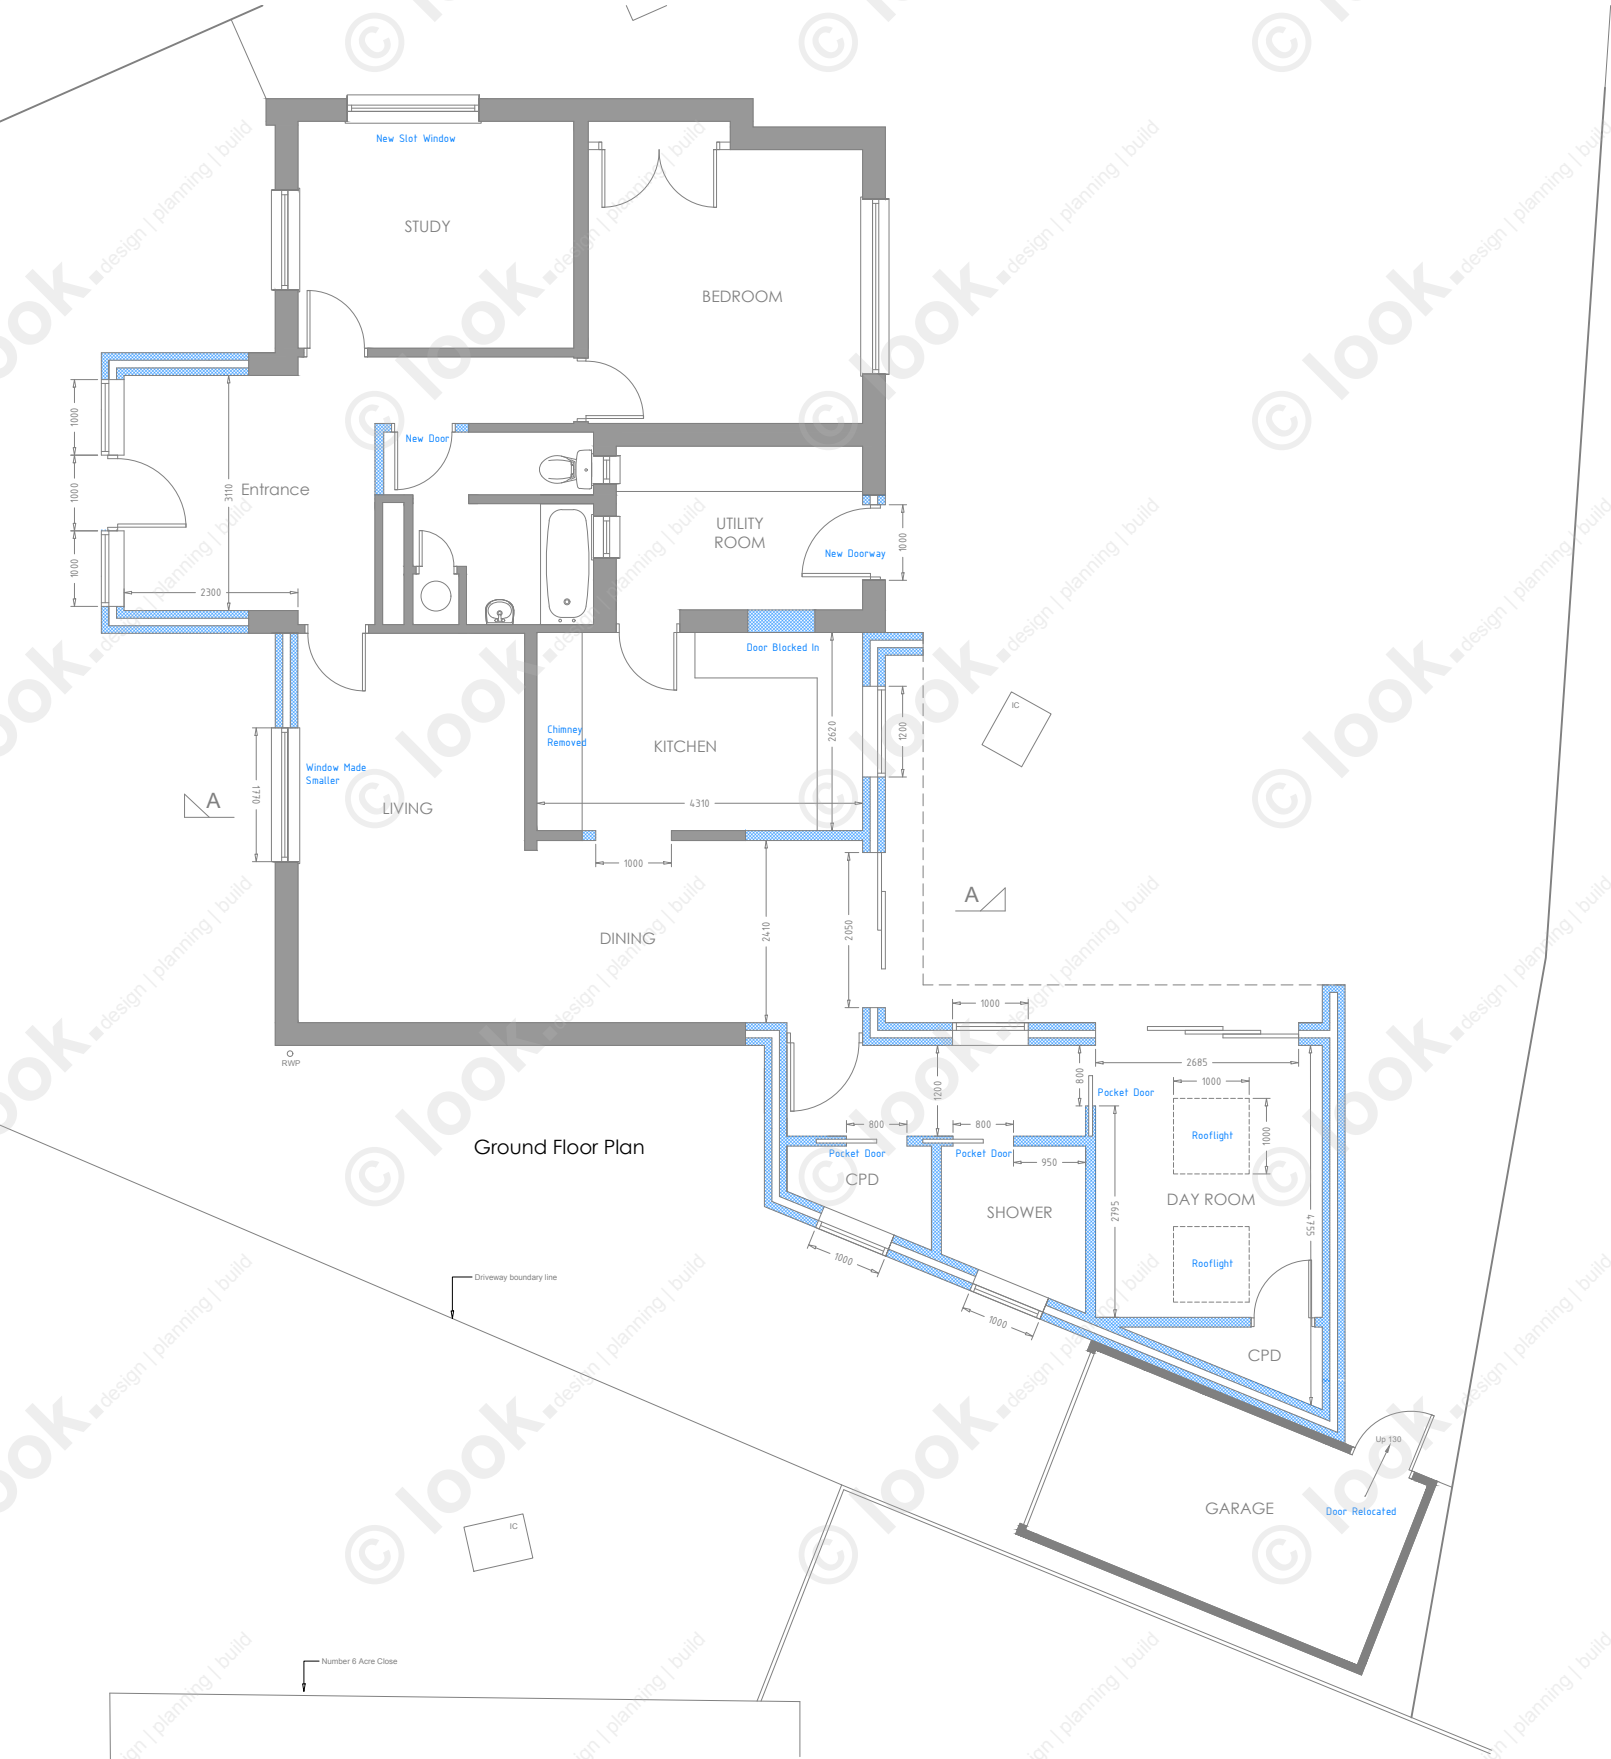


Ground Floor Plan

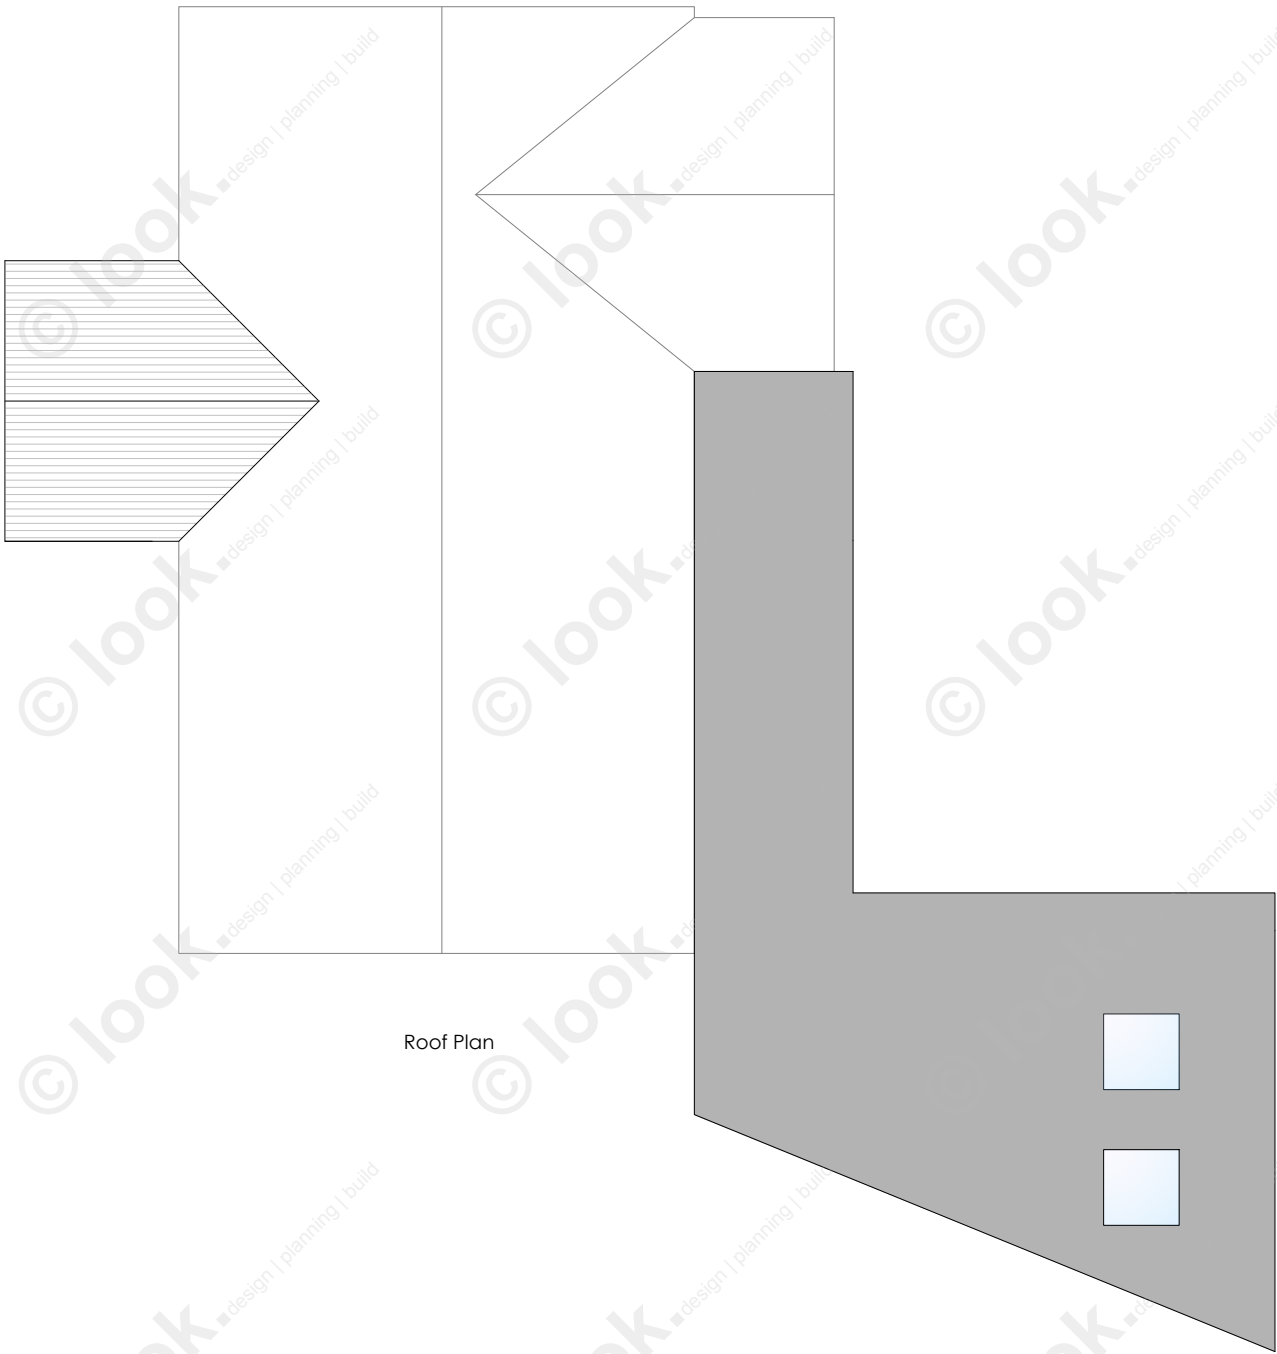


Roof Plan



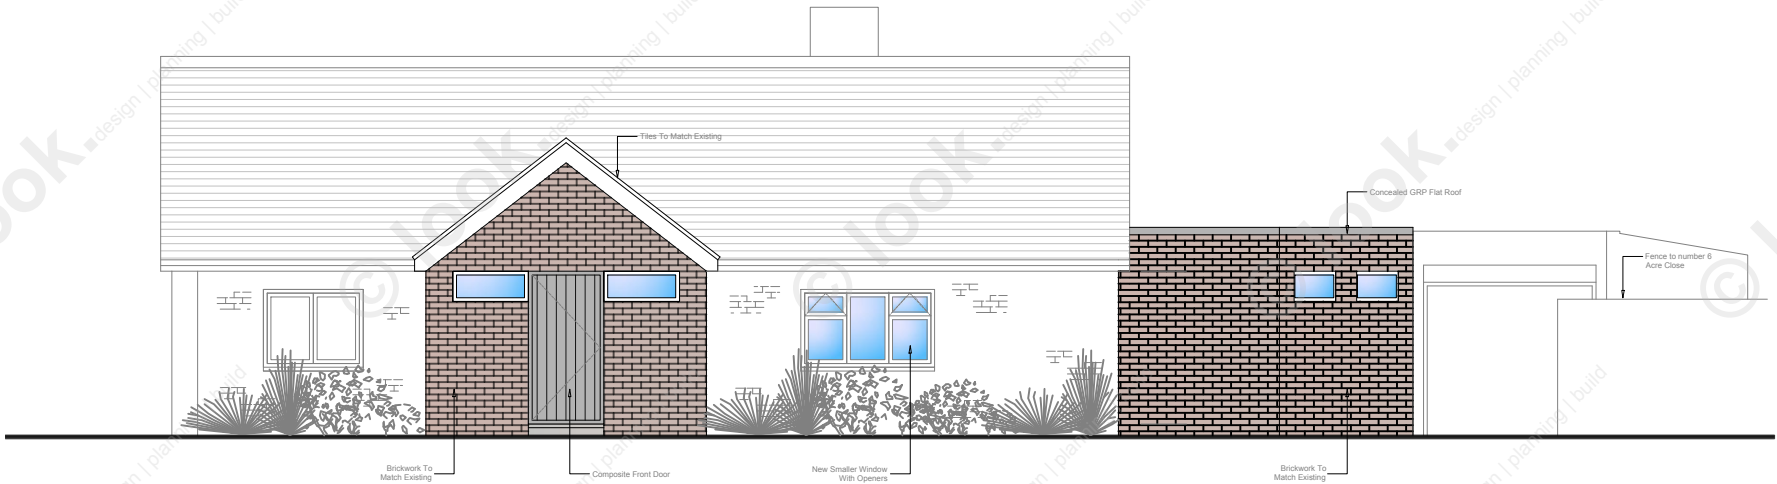


Elevation Facing West

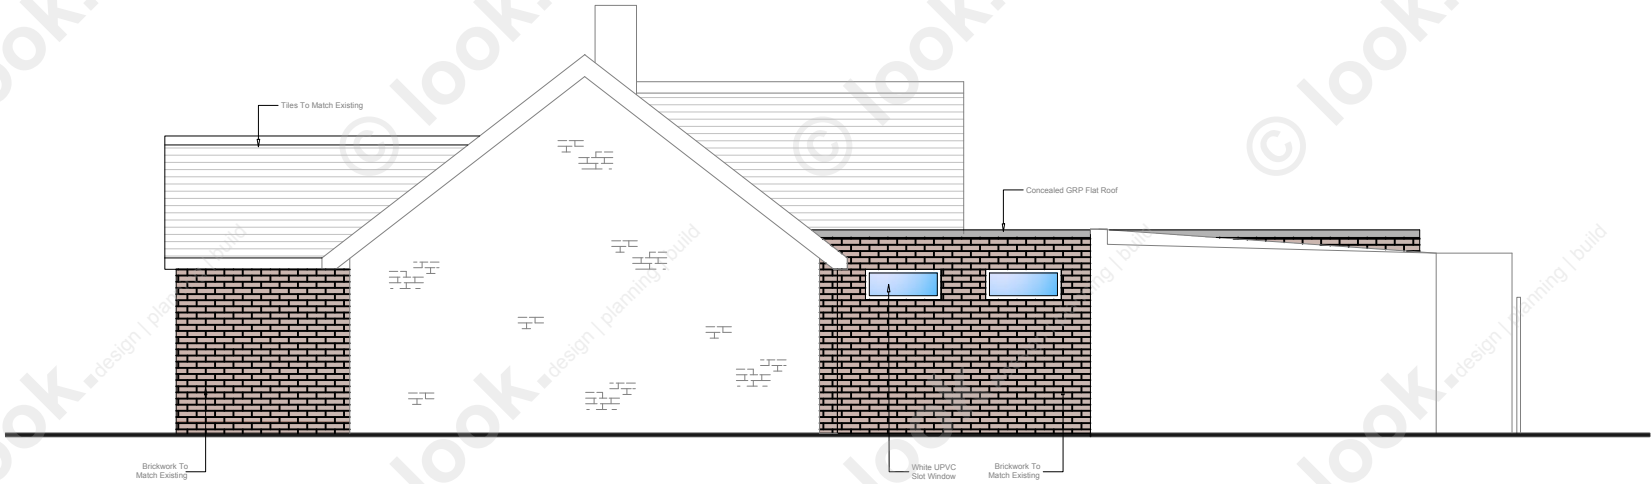


Elevation Facing South



PROJECT TITLE Proposed Development at 5 Acre Close Rustington Littlehampton	DRAWING TITLE Proposed Elevations		No	REVISION	DATE
	STATUS Planning Application				
	SCALE 1:100 @ A3	DATE 10.10.2018			
	DRAWN BY GP	DRAWING No PA-295-06			

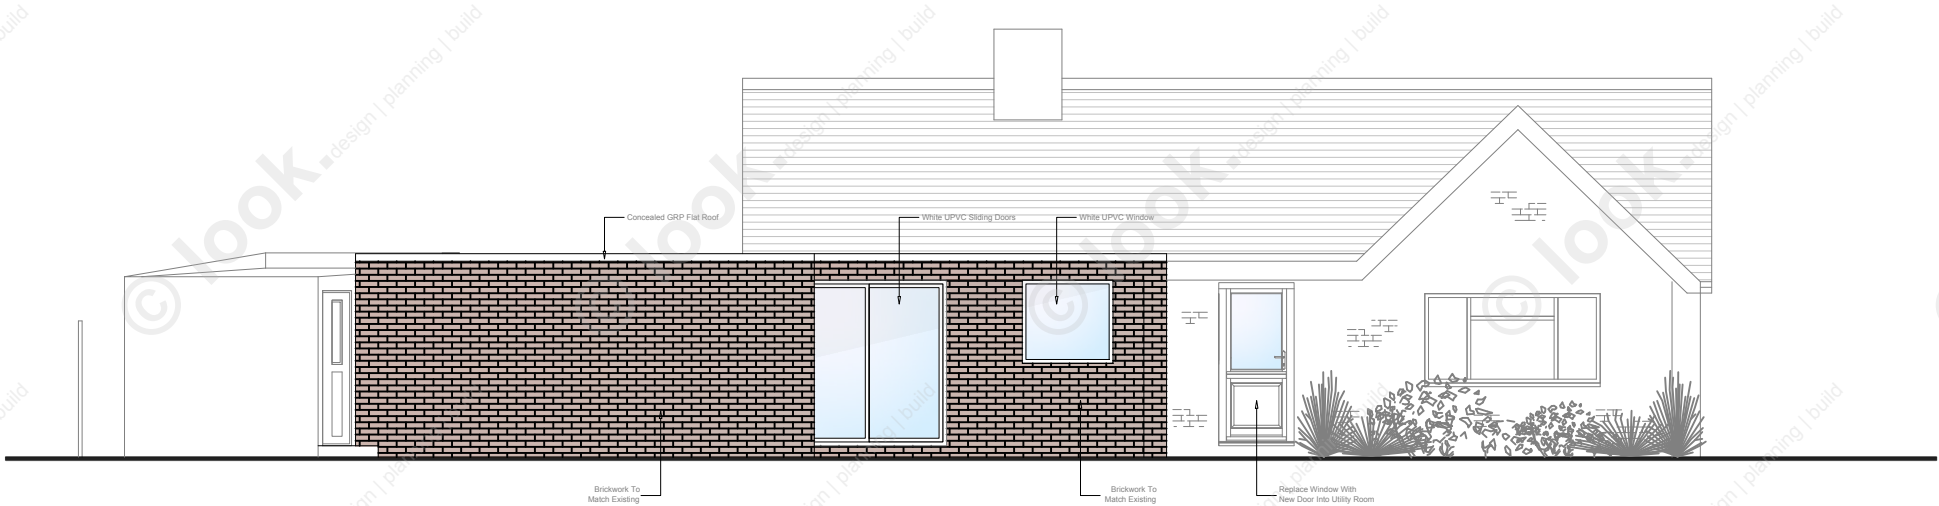

Elevation Facing East

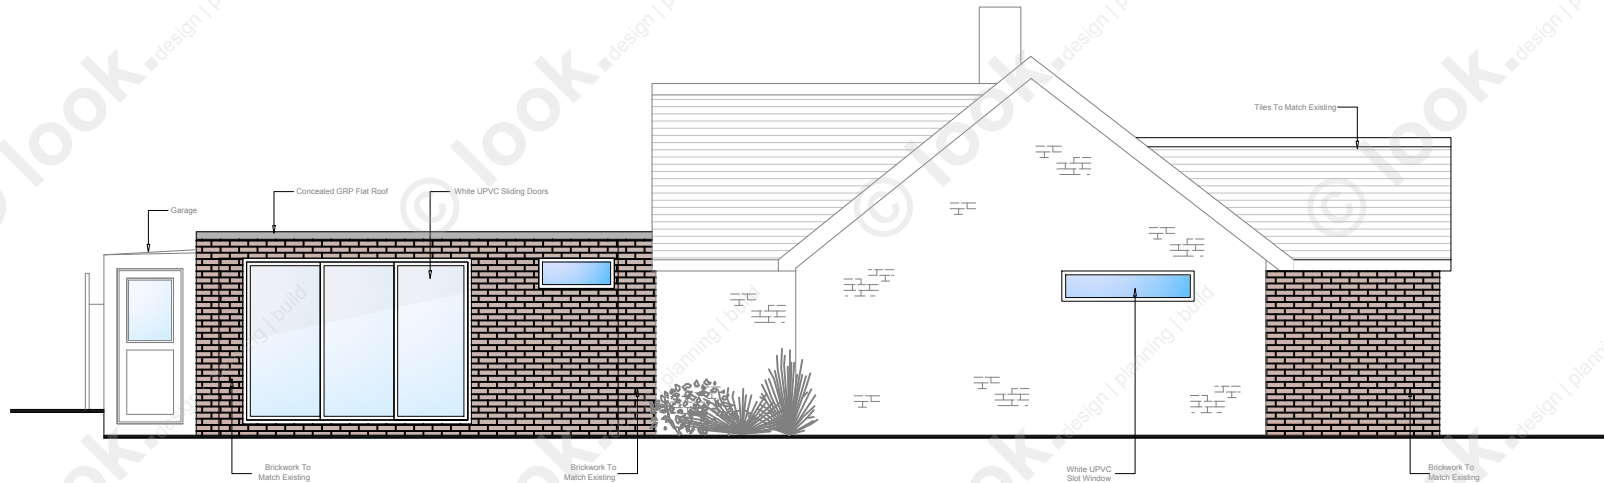


Elevation Facing North

look.


design | planning | build

lookdesignandbuild.co.uk
e: office@lookdesignandbuild
t: 01243 512 278

 

© this drawing is the copyright of look. design + build [l.db]. L.db design responsibility is limited to the design of the permanent works as finally constructed by l.db as part of the design + build service.

PROJECT TITLE Proposed Development at 5 Acre Close Rustington Littlehampton		DRAWING TITLE Proposed Elevations		No	REVISION	DATE
		STATUS Planning Application				
		SCALE 1:100 @ A3	DATE 10.10.2018			
		DRAWN BY GP	DRAWING No PA-295-07			

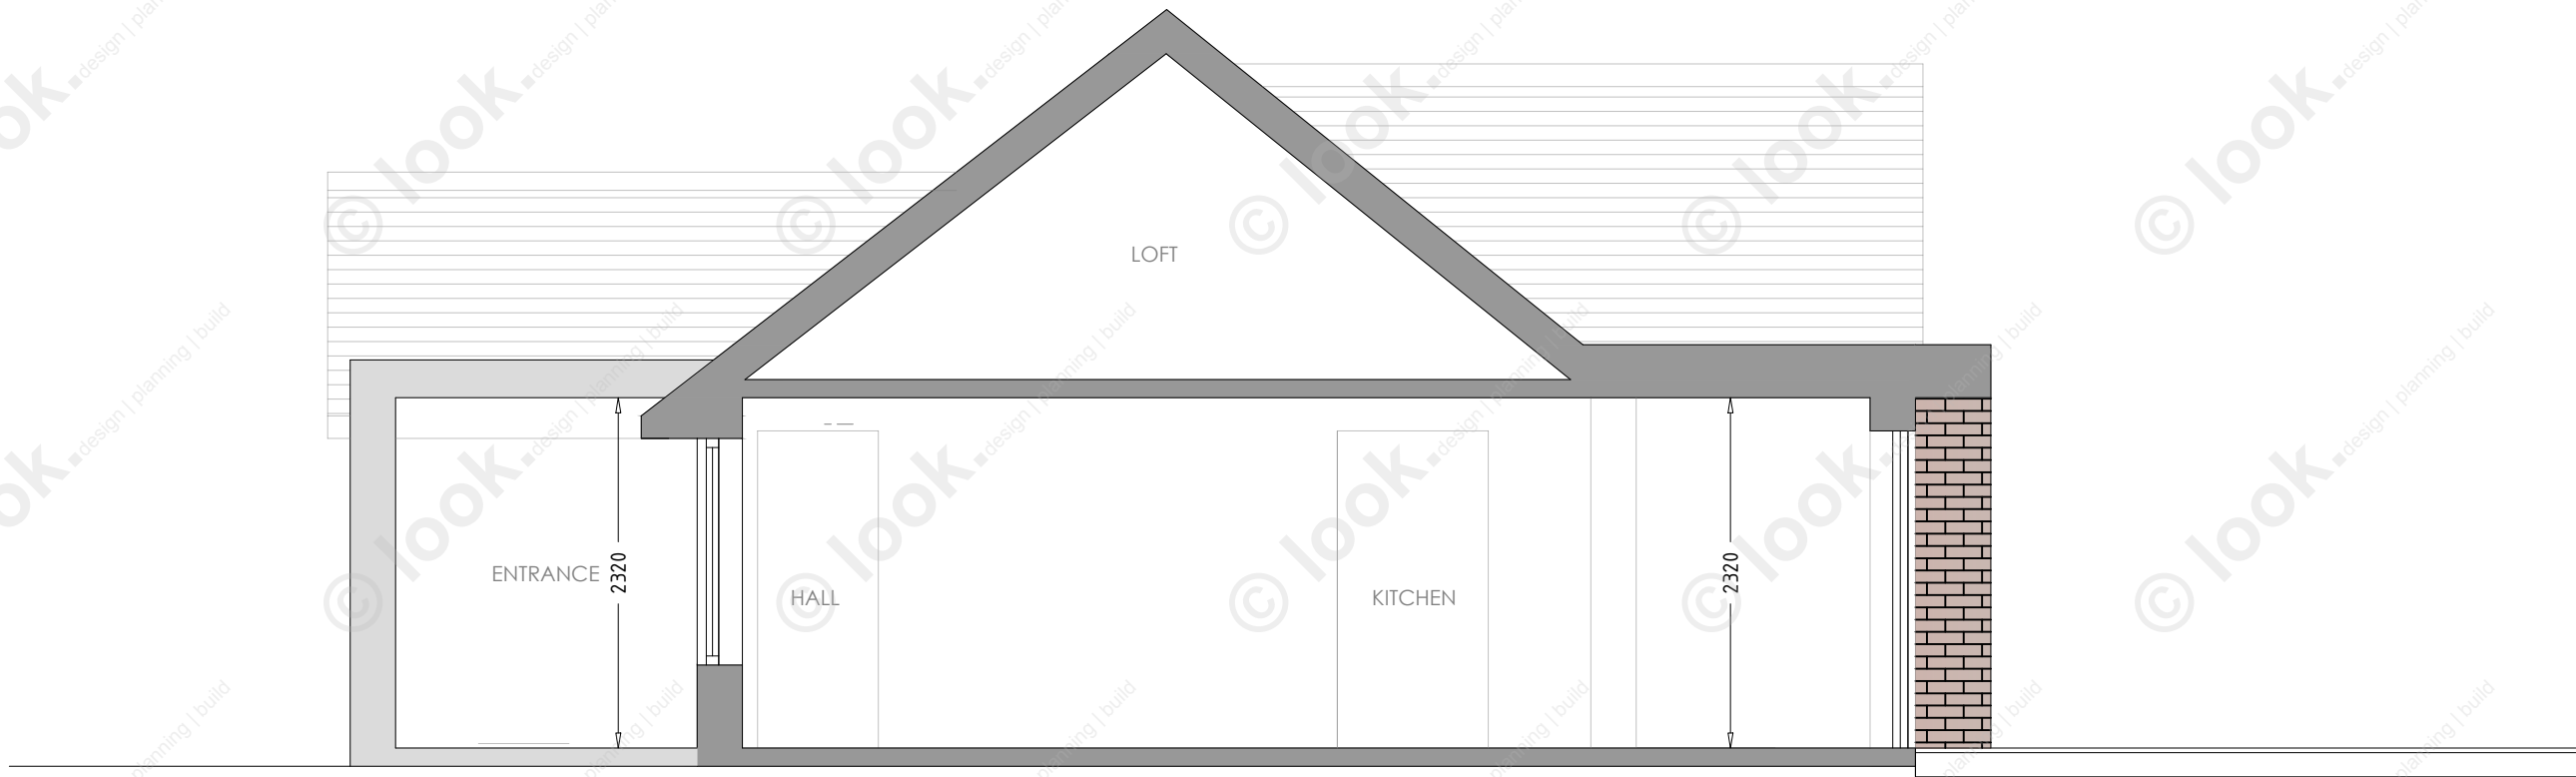

Section A-A



PROJECT TITLE	Proposed Development at 5 Acre Close Rustington Littlehampton		DRAWING TITLE	Proposed Section	No	REVISION	DATE
			STATUS	Planning Application			
			SCALE	1:50 @ A3	DATE	10.10.2018	
			DRAWN BY	GP	DRAWING No	PA-295-08	