



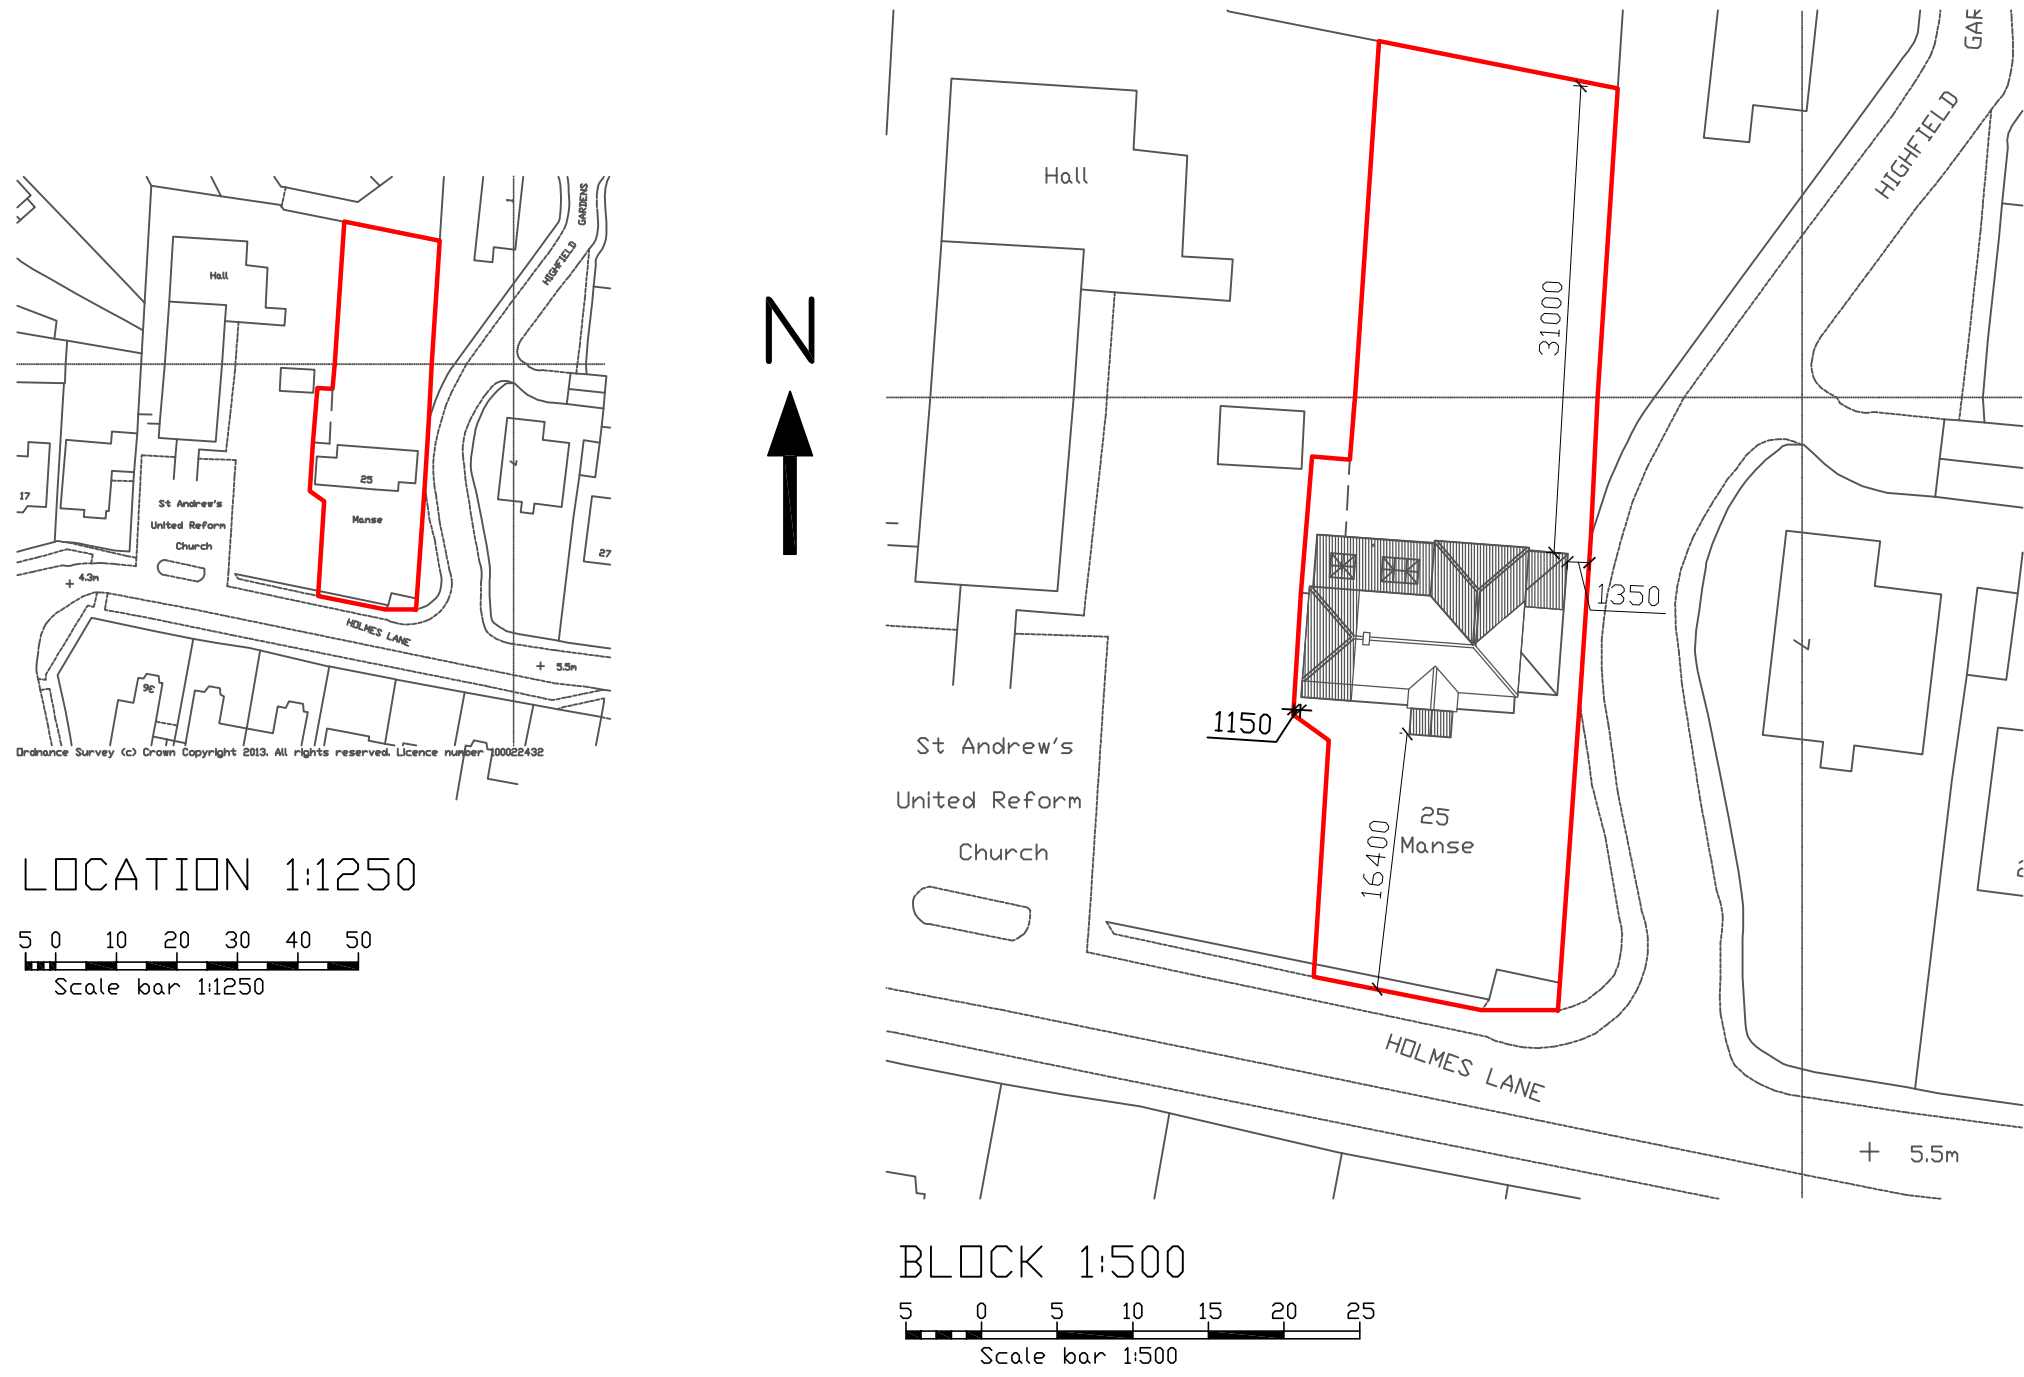

MATERIALS		
Walls	EXISTING brick and render	PROPOSED render, timber cladding
Roof	plain tile	slate, grp flat roof
Windows	painted timber, metal and uPVC	dark grey framed
Doors	timber, glazed timber	timber, aluminium bifold, aluminium sliding
Boundary treatments	timber fencing	timber fencing
Vehicle Access/hardstanding	tarmac	tarmac




EXISTING SOUTH ELEVATION 1:100

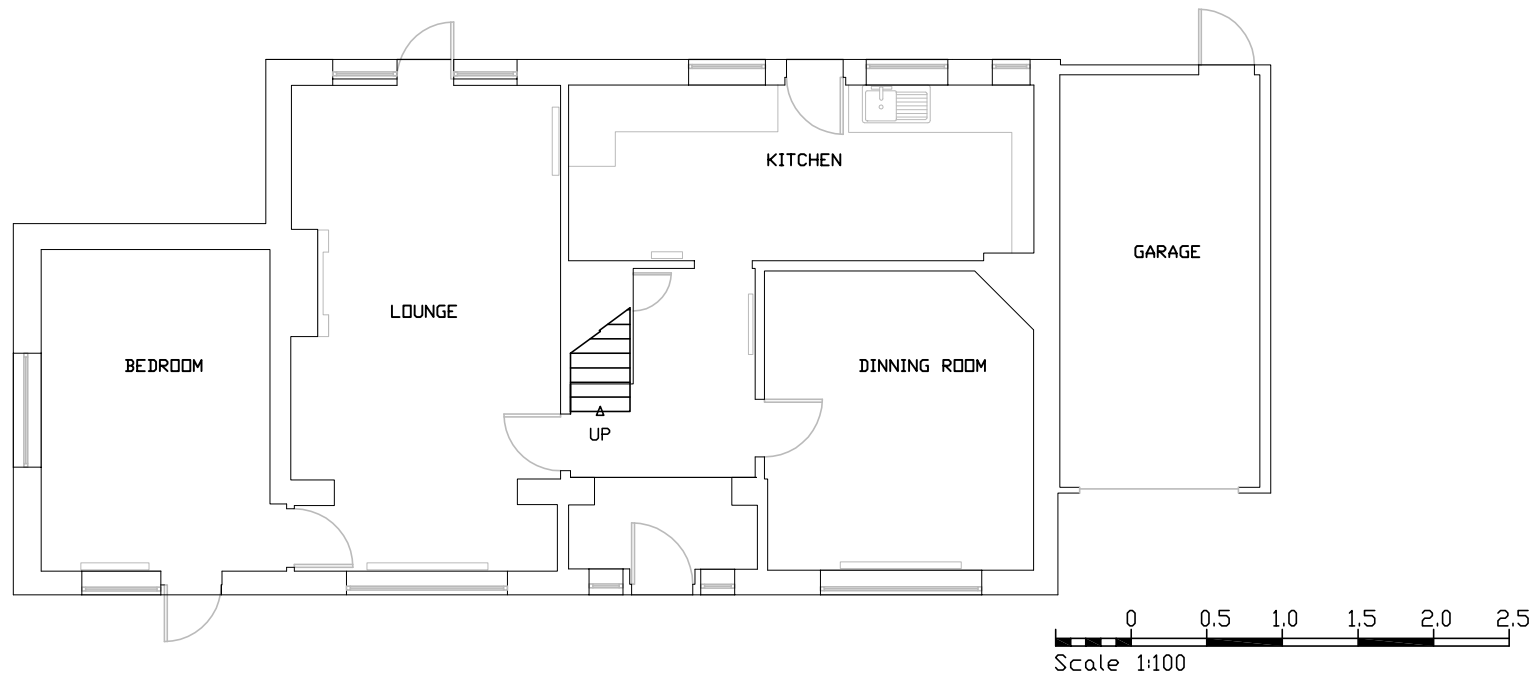


EXISTING GROUND FLOOR PLAN 1:100




EXISTING NORTH ELEVATION 1:100

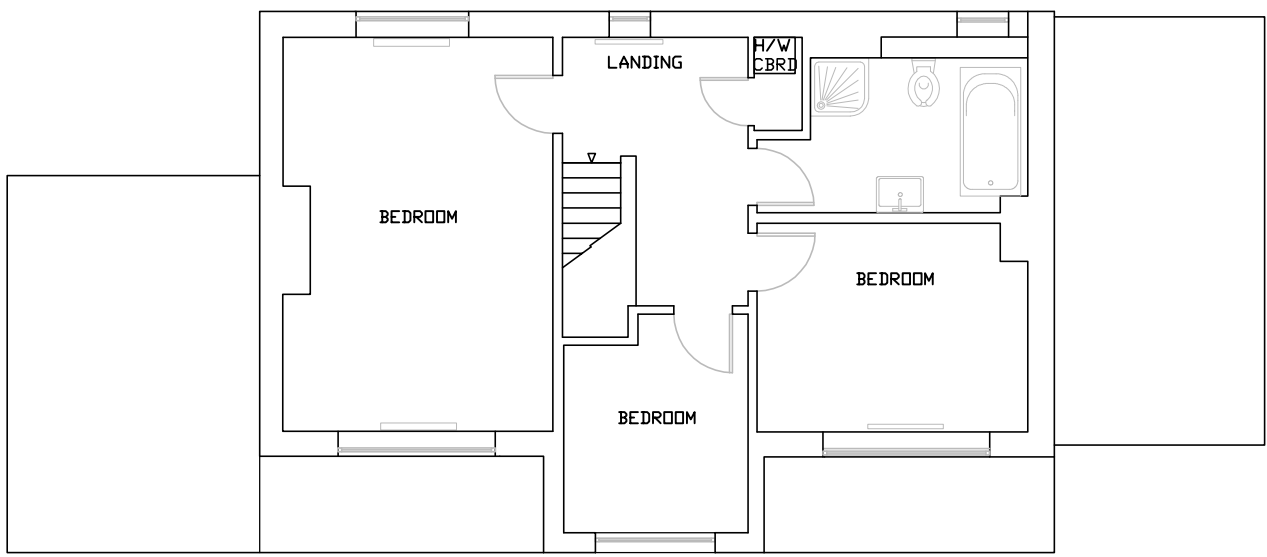


EXISTING GROUND FLOOR PLAN 1:100

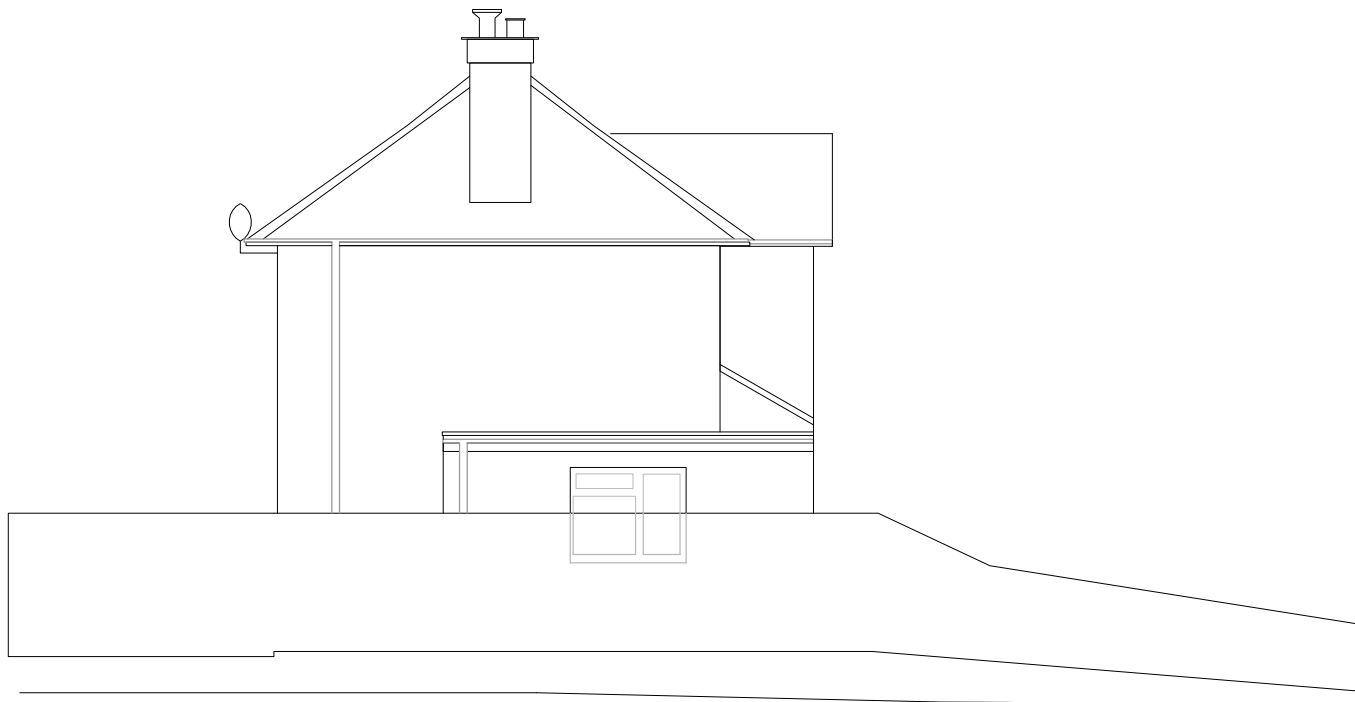

EXISTING WEST ELEVATION 1:100

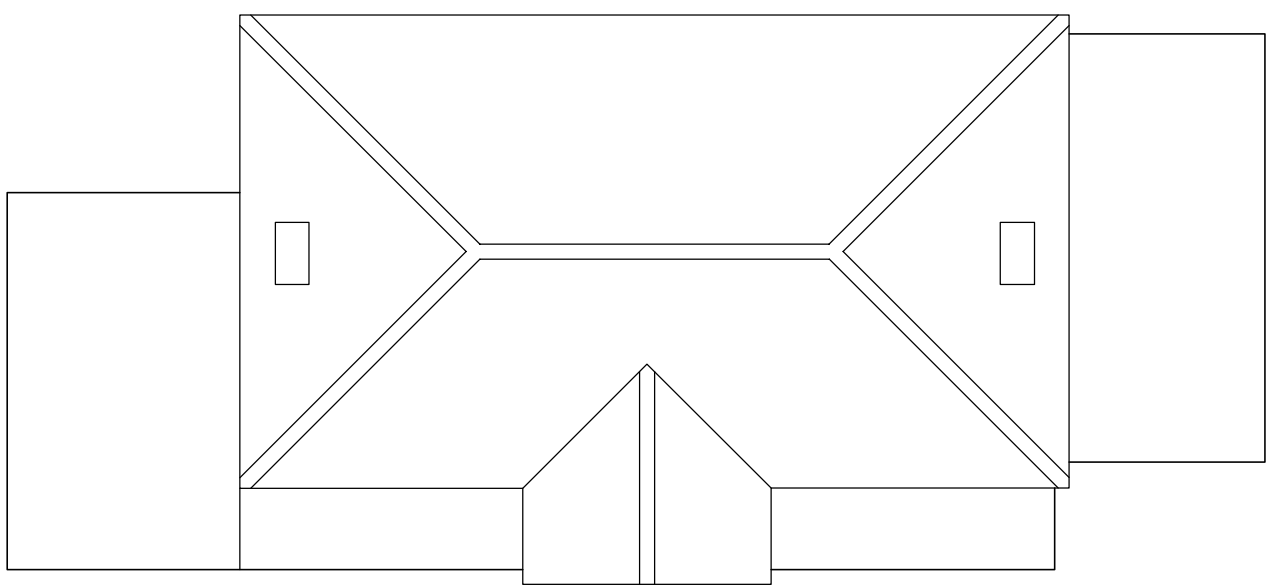

EXISTING ROOF PLAN 1:100

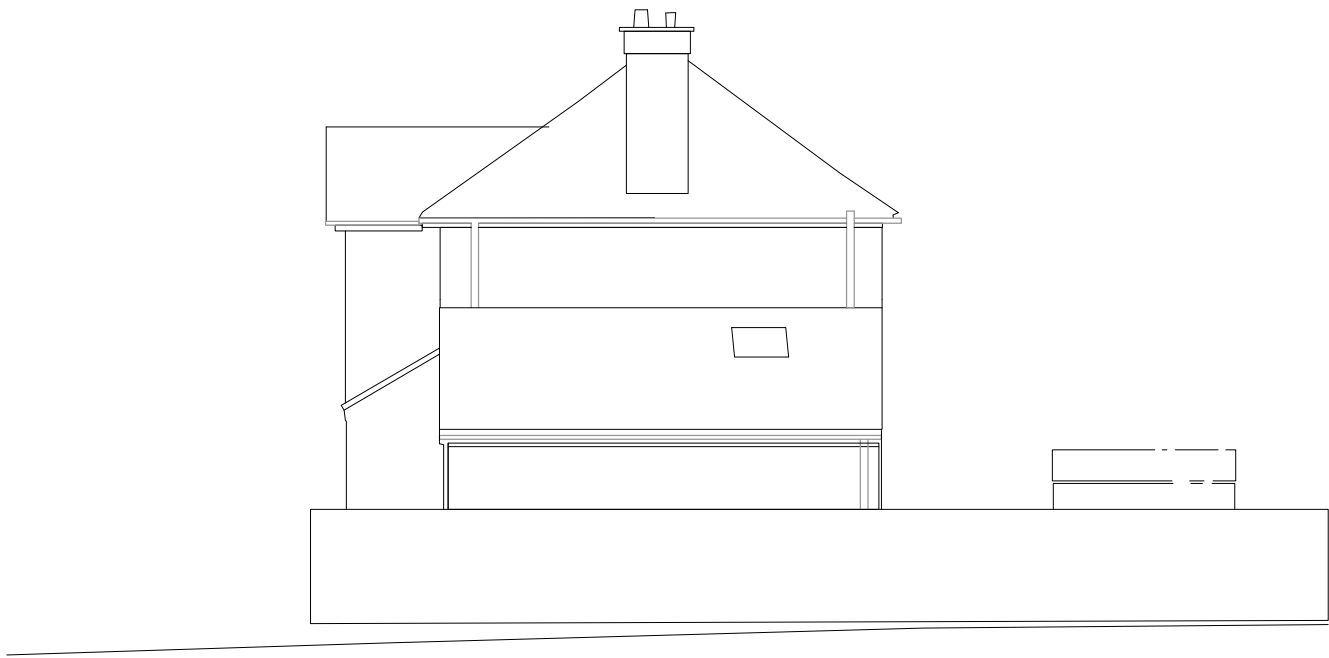

EXISTING EAST ELEVATION 1:100

All dimensions to be checked on site prior to commencement of work, except for planting purposes. This drawing is the copyright of CALDOTECH LTD and may not be copied, altered or reproduced in any way without written authority.			
CALDOTECH LTD 41 WILLOWHAYNE AVE EAST PRESTON WEST SUSSEX BN16 1PL Telephone 01903 859176			
EXISTING FLOOR PLANS, ELEVATIONS, ROOF PLAN, LOCATION & BLOCK PLANS 25 Holmes Lane, Rustington, West Sussex			
CLIENT Mr & Mrs Ross			
Issue	Details	By	Date
SCALE	AS SHOWN on A3		
DATE	27NOV13		
DRAWING NUMBER	13037/01		