



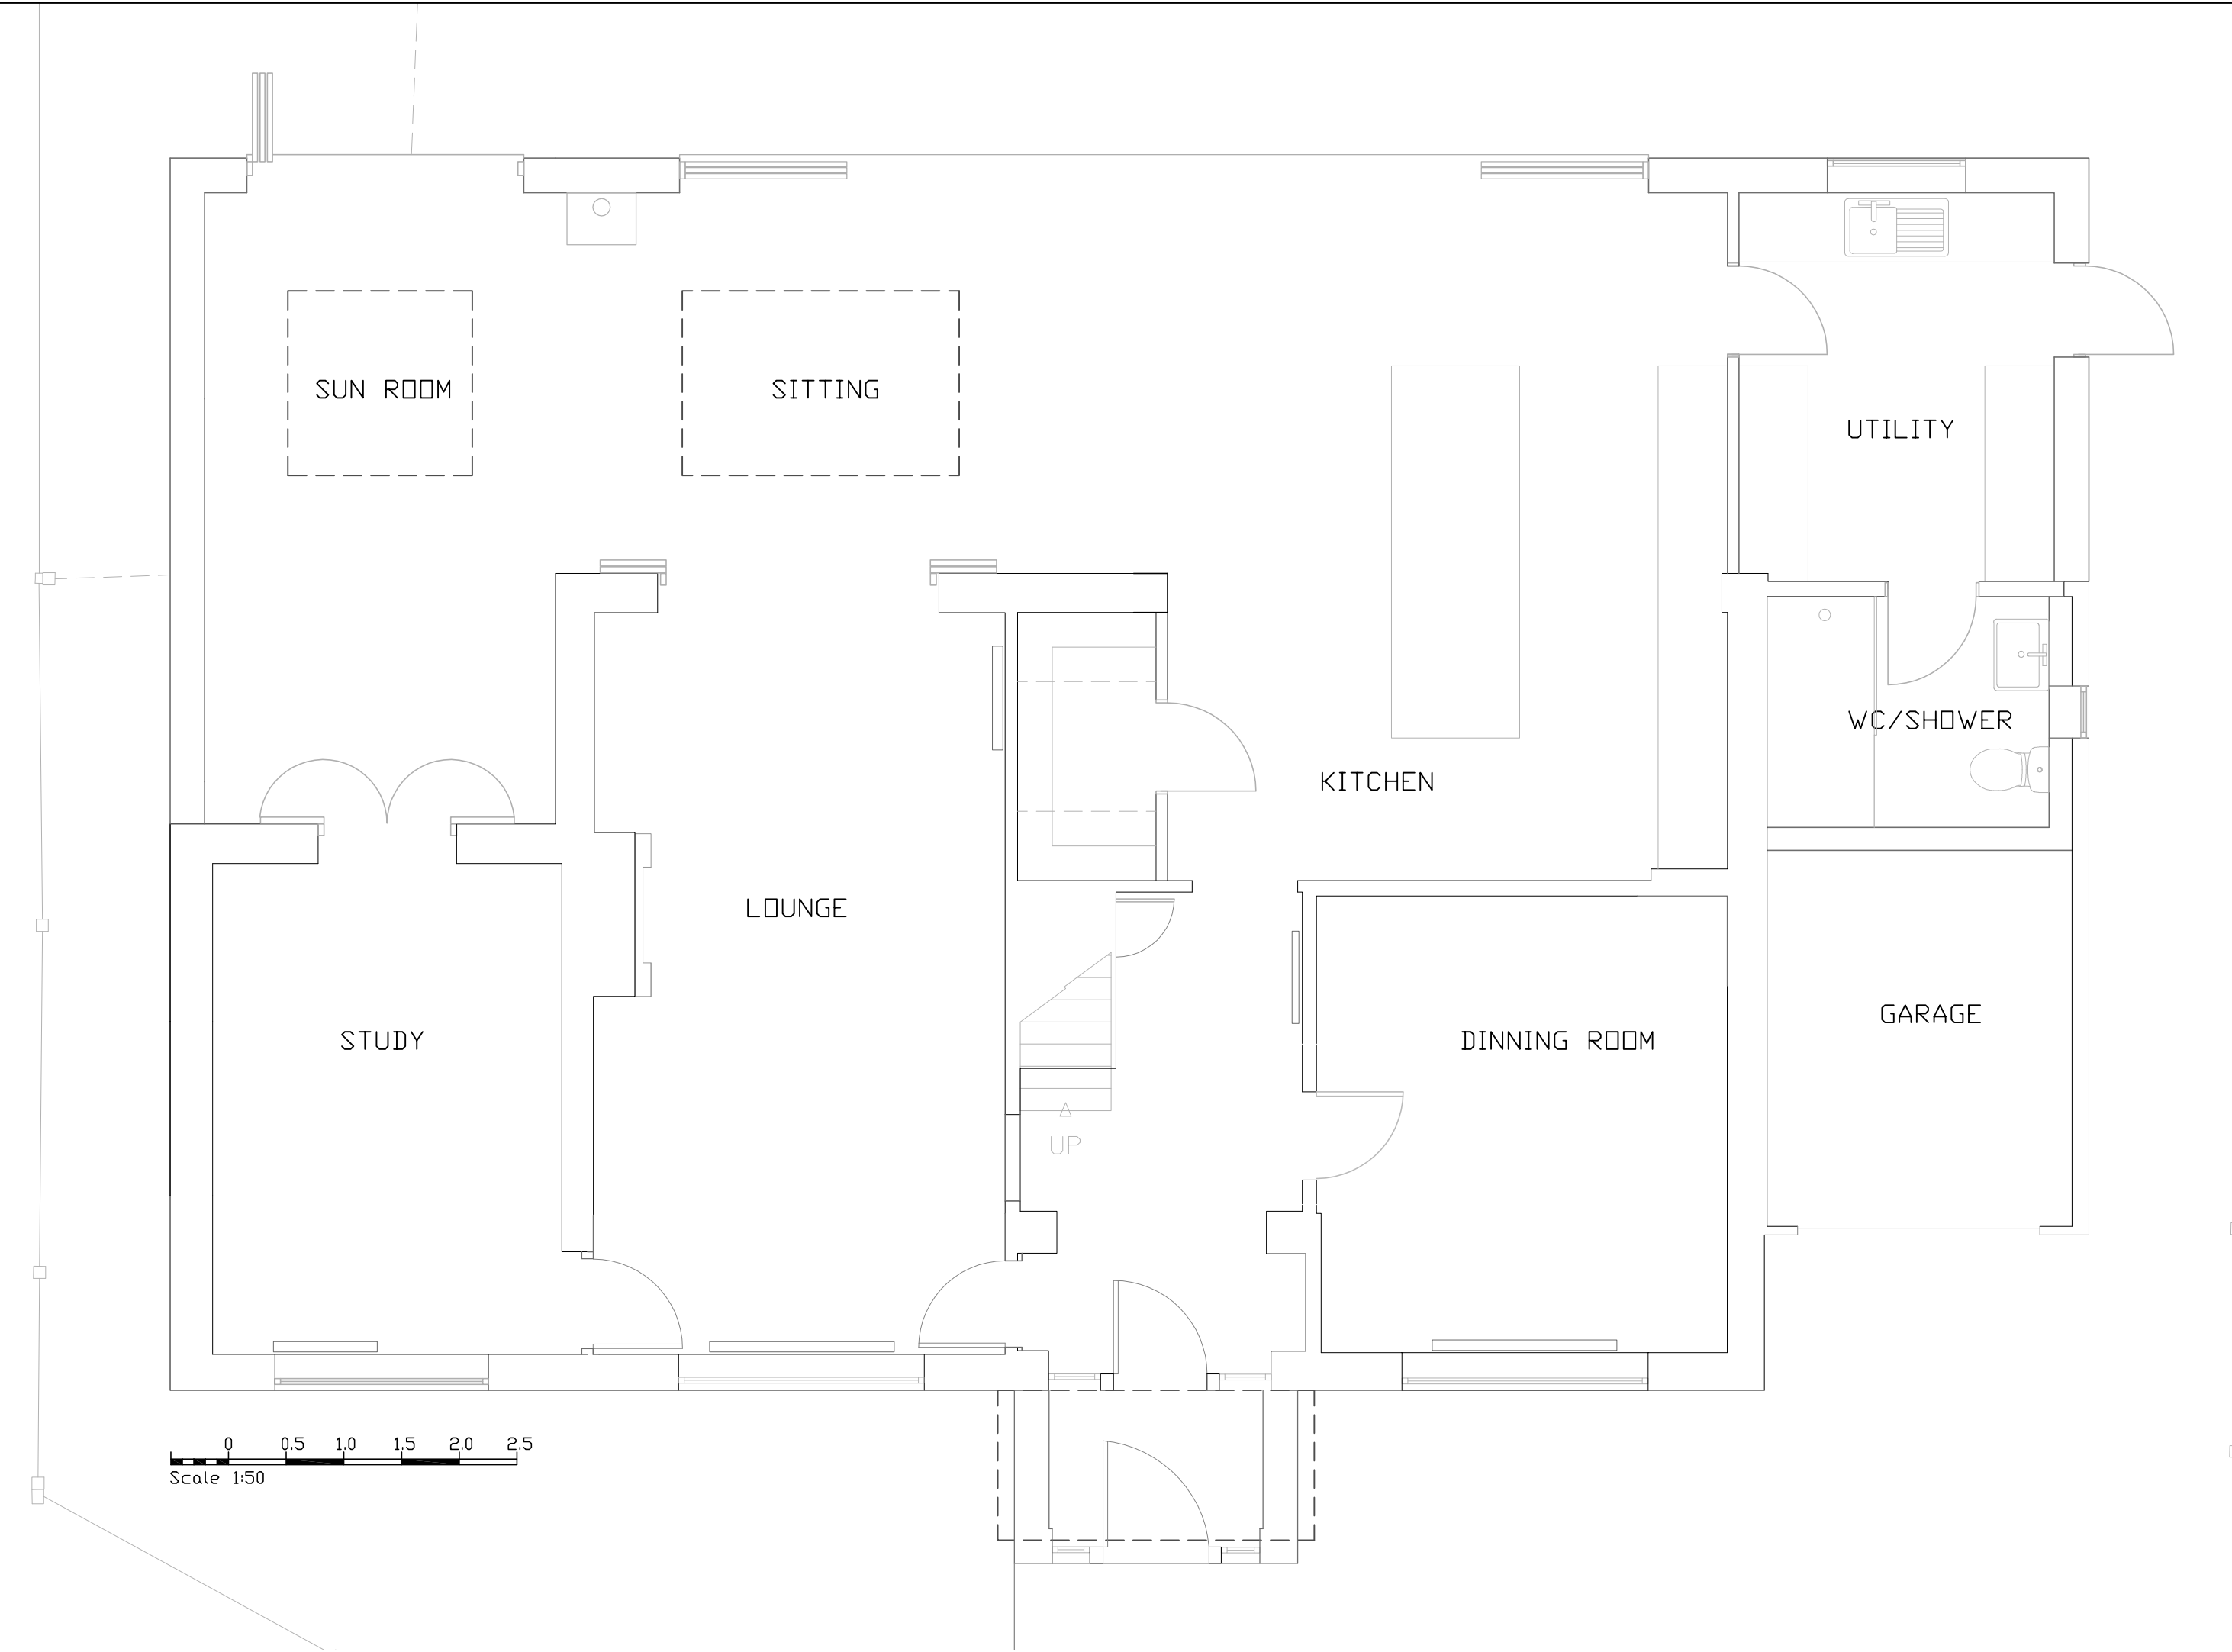

PROPOSED GROUND FLOOR PLAN 1:50

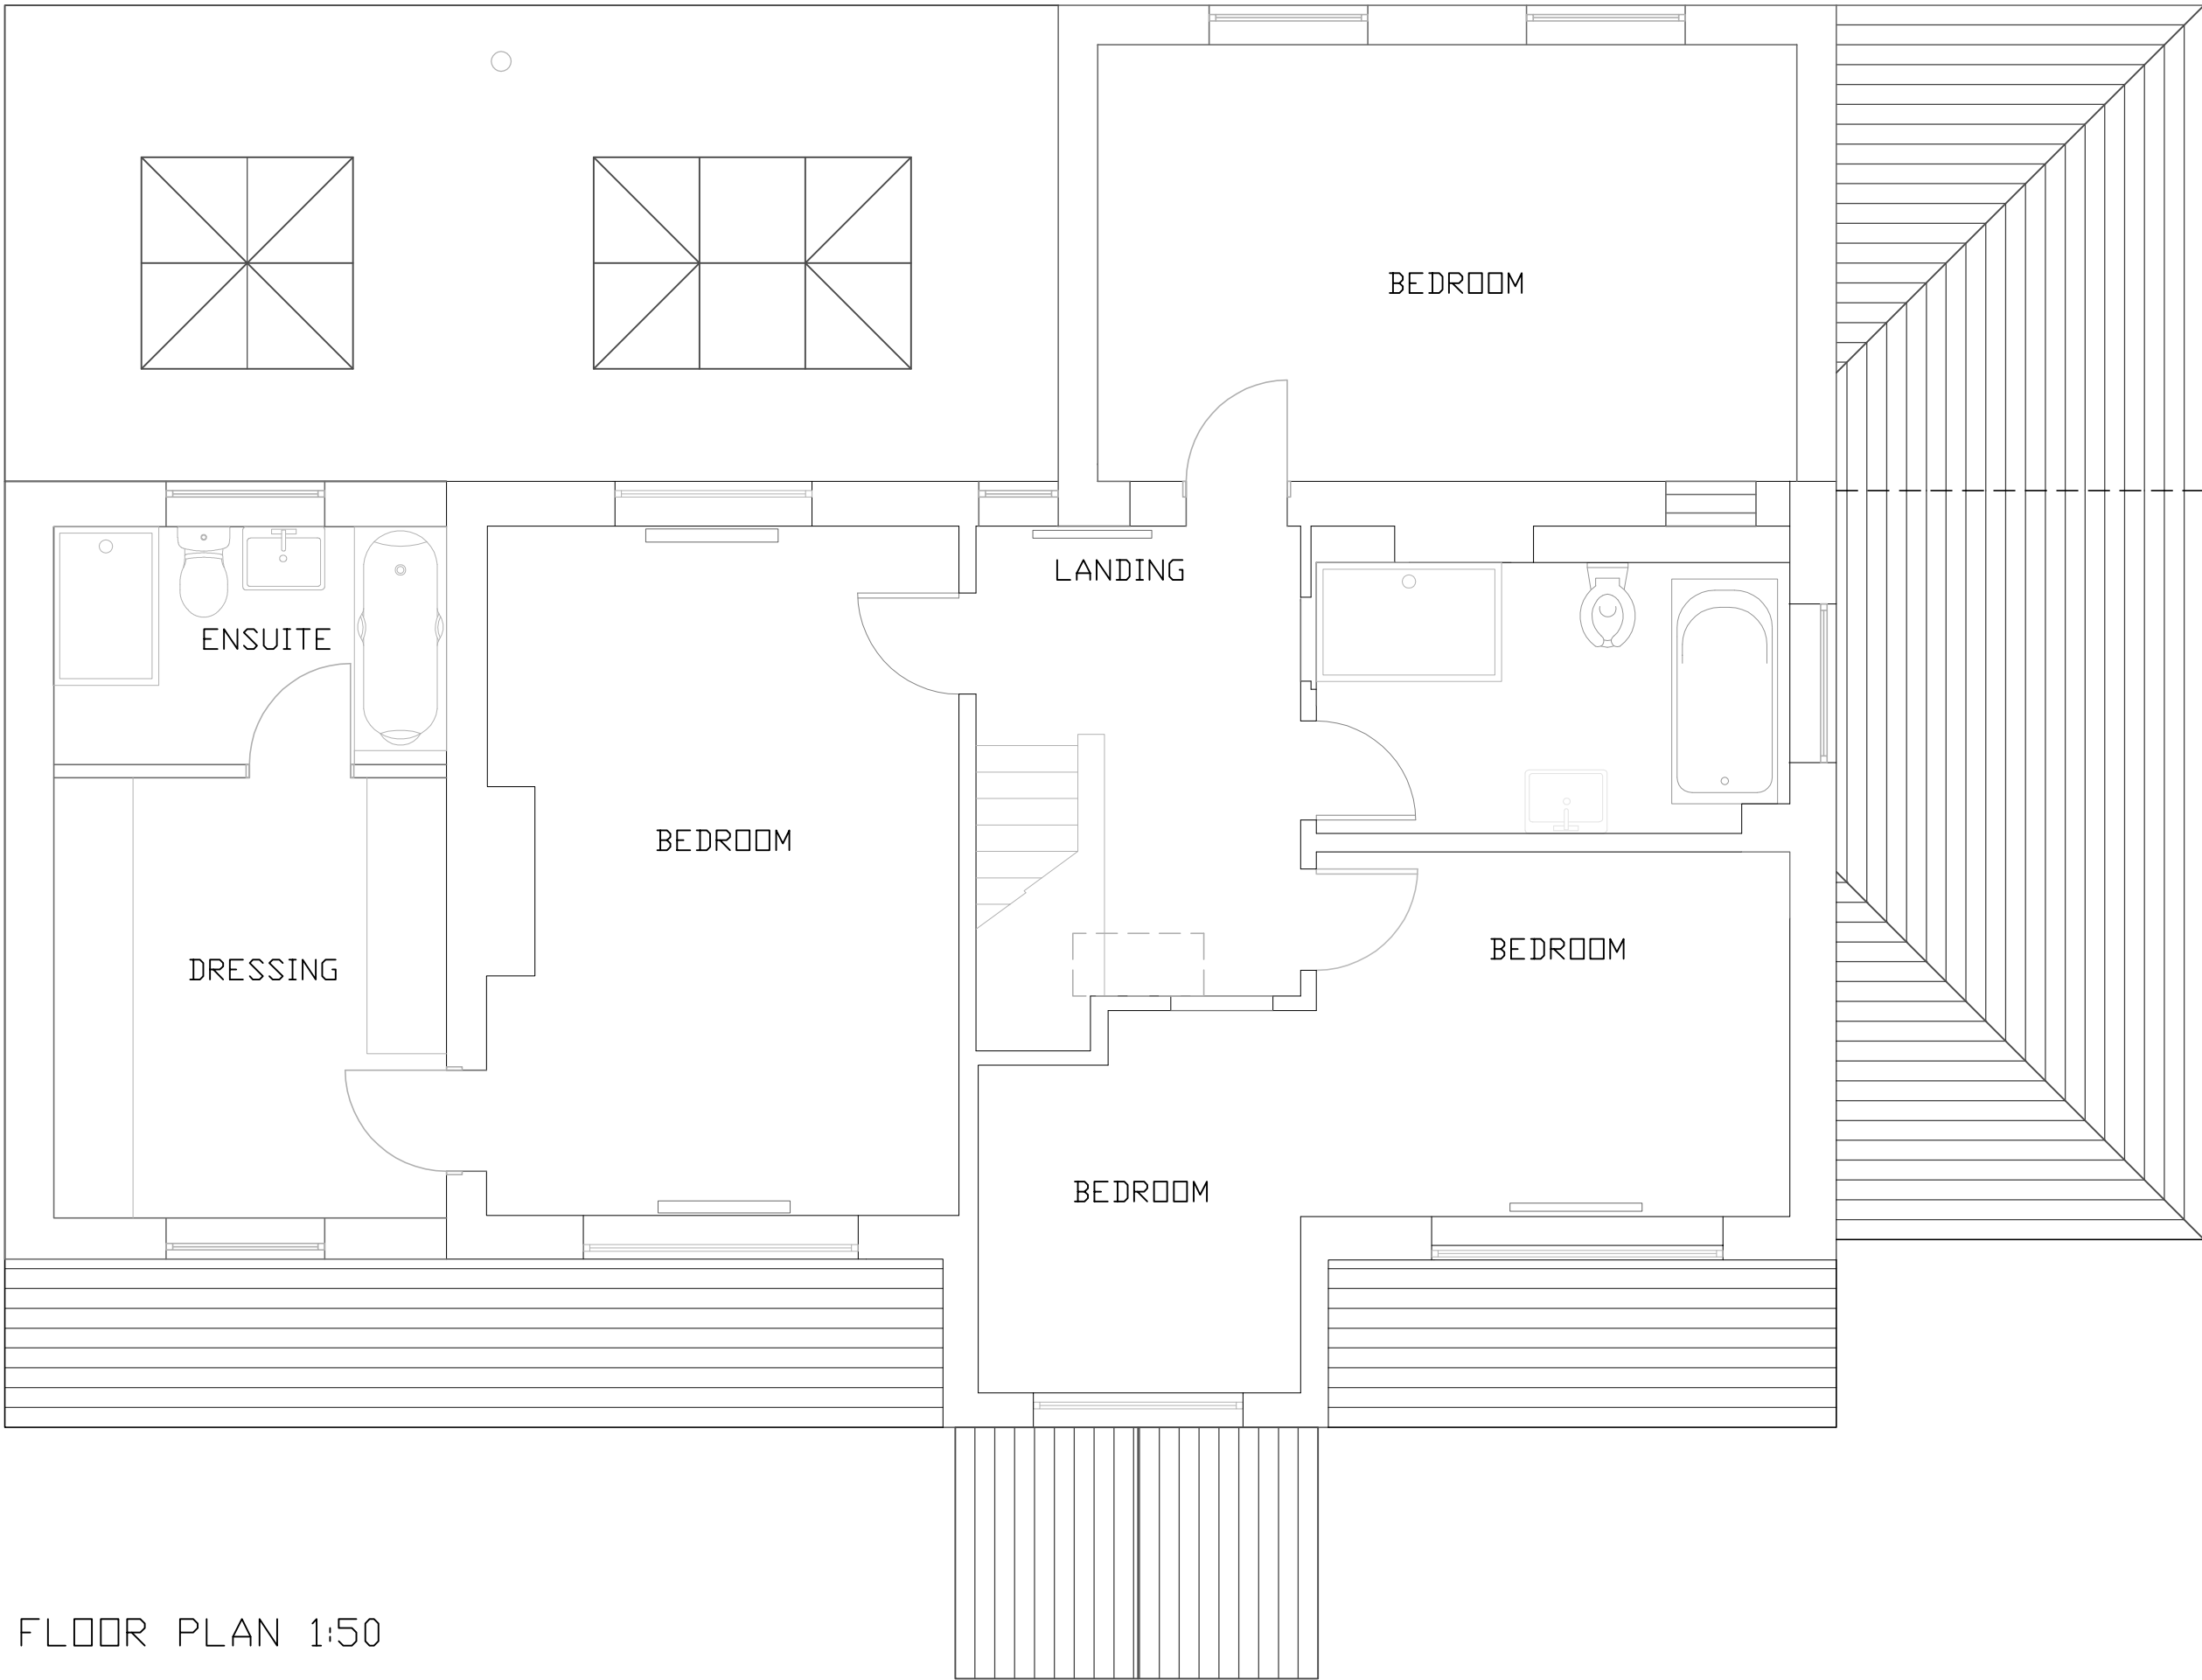


PROPOSED FIRST FLOOR PLAN 1:50




PROPOSED SOUTH ELEVATION 1:100




PROPOSED NORTH ELEVATION 1:100

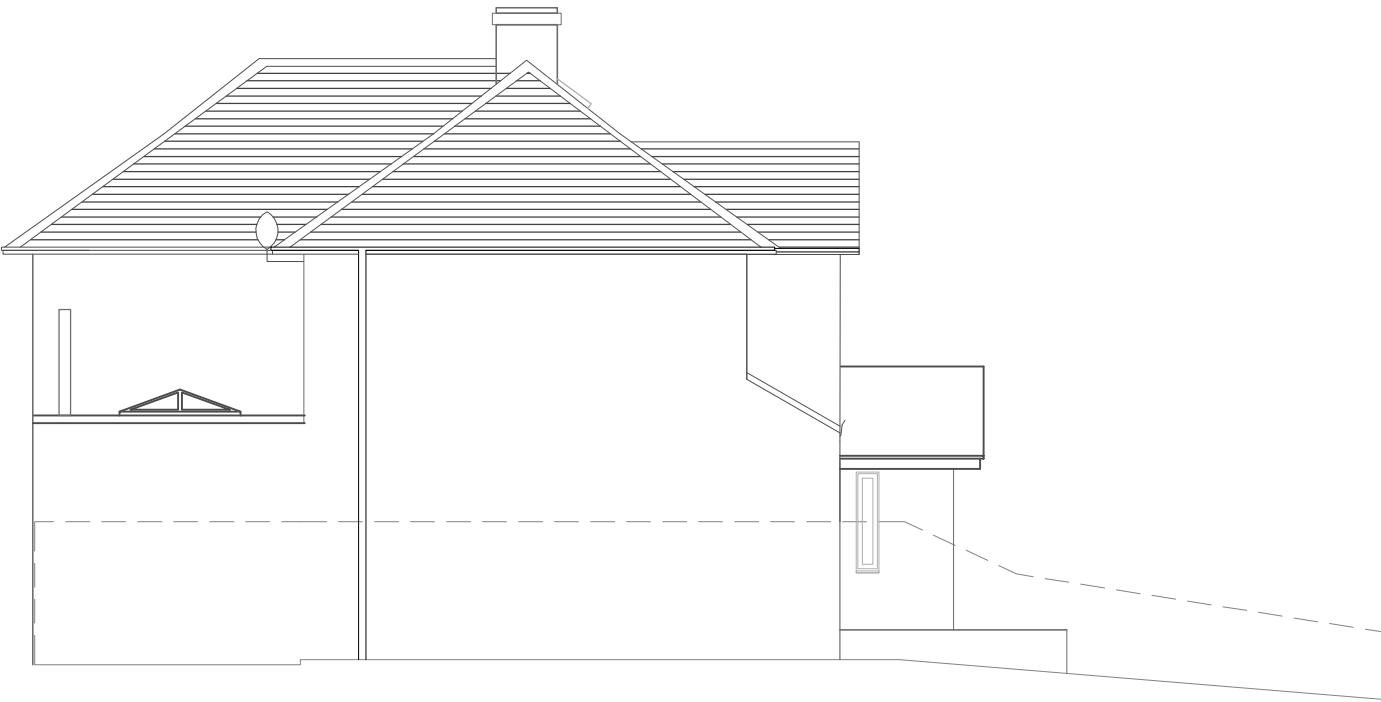

PROPOSED WEST ELEVATION 1:100

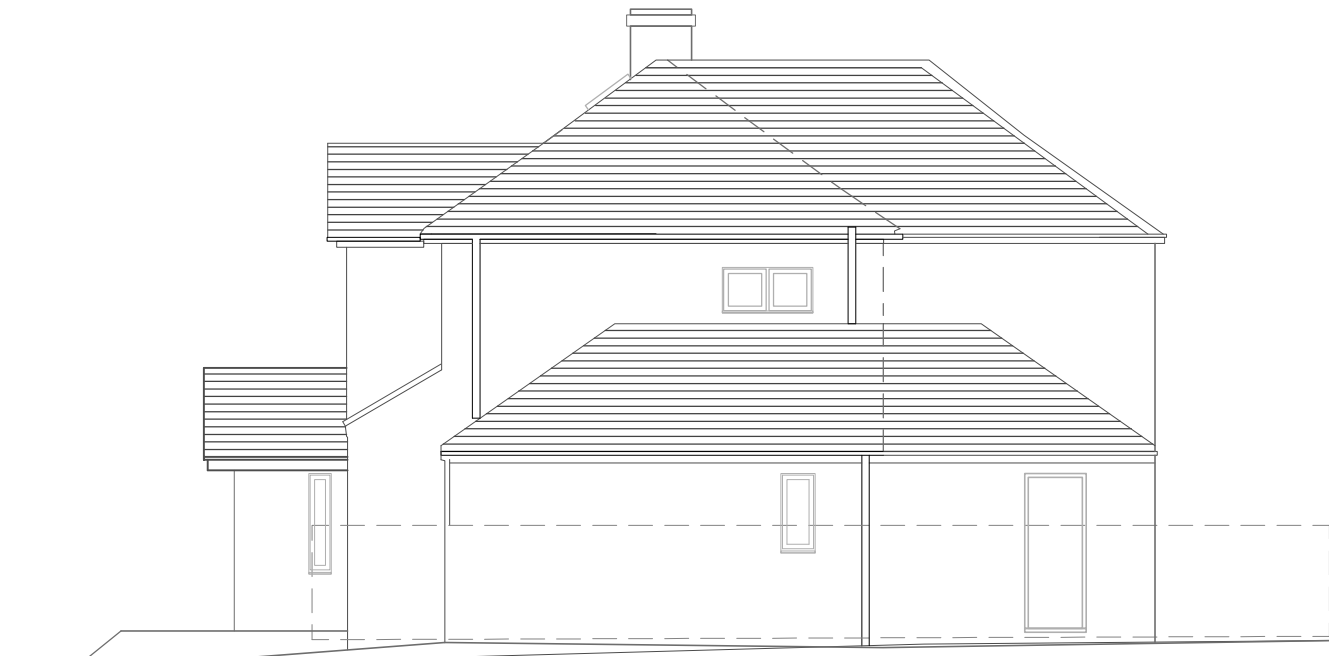

PROPOSED EAST ELEVATION 1:100

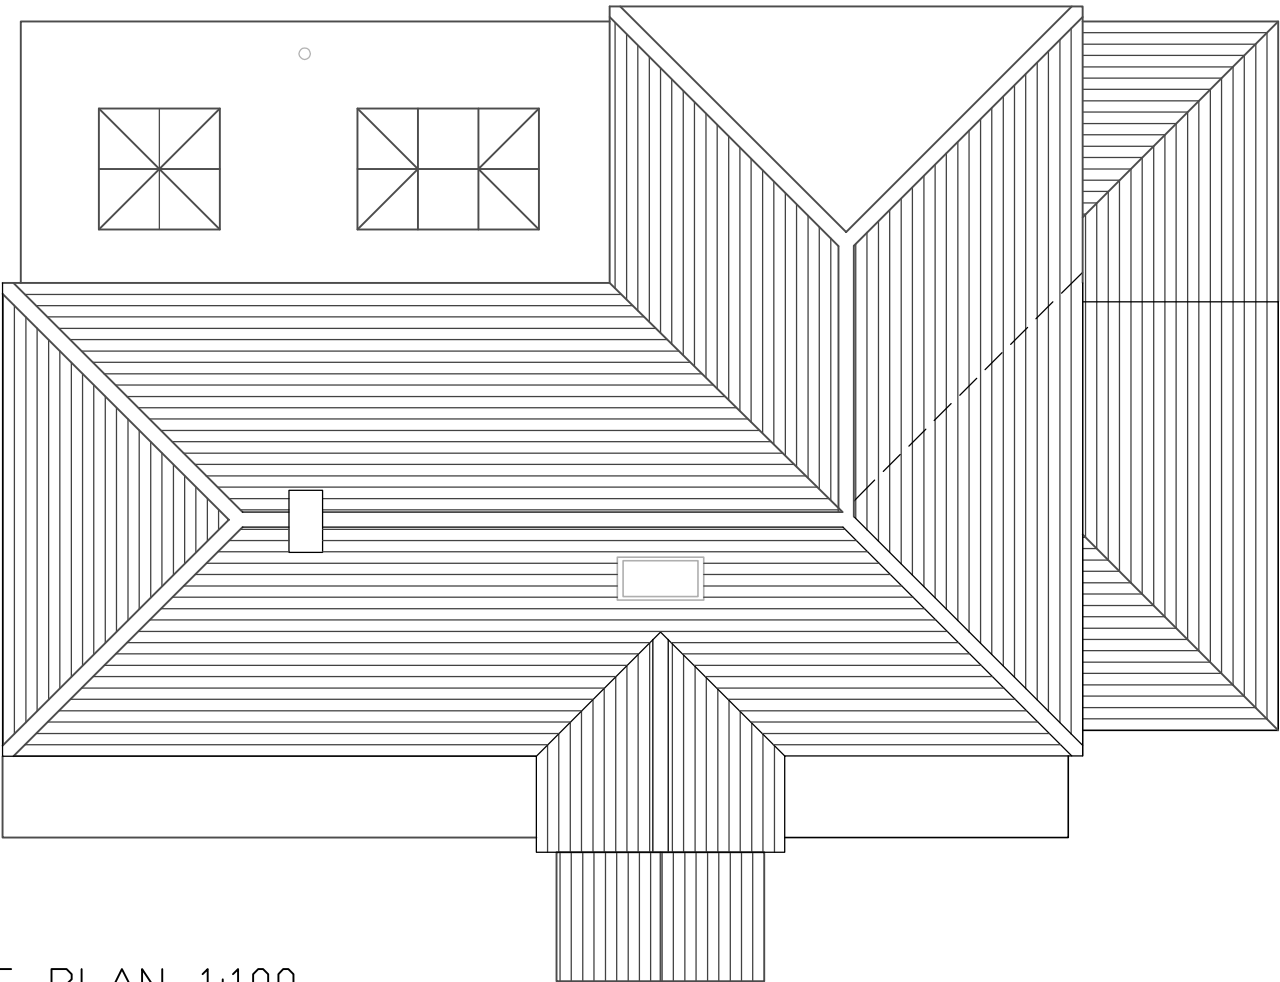

PROPOSED ROOF PLAN 1:100

All dimensions to be checked on site prior to commencement of work, except for planning purposes.			
This drawing is the copyright of CALDOTECH LTD and may not be copied, altered or reproduced in any way without written authority.			
CALDOTECH LTD 41 WILLOWHAYNE AVE EAST PRESTON WEST SUSSEX BN16 1PL Telephone 01903 859176			
PROPOSED FLOOR PLANS, ELEVATIONS, ROOF PLAN & BLOCK 25 Holmes Lane, Rustington, West Sussex			
CLIENT Mr & Mrs Ross			
R1	Roof window added to plans	JD	10DEC13
Issue	Details	By	Date
SCALE	AS SHOWN ON A3		
DATE	10DEC13		
DRAWING NUMBER	13037/02R		