



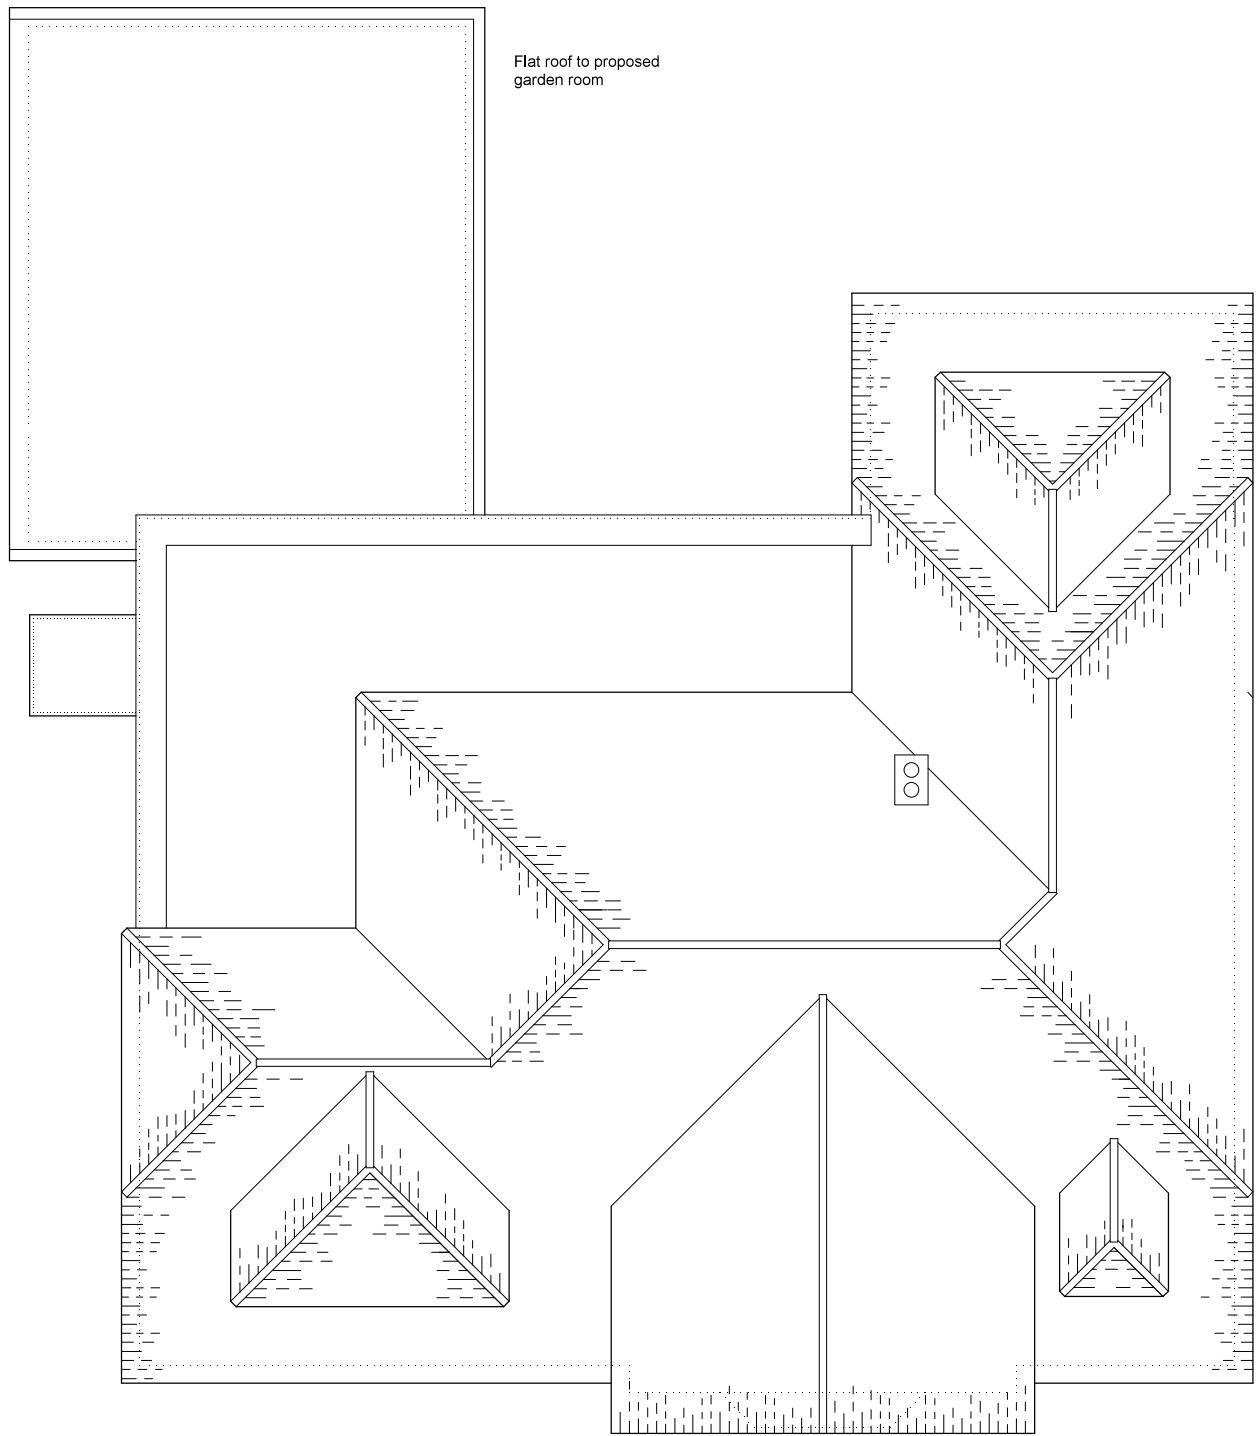


Roof Plan



West Elevation
House and Extension

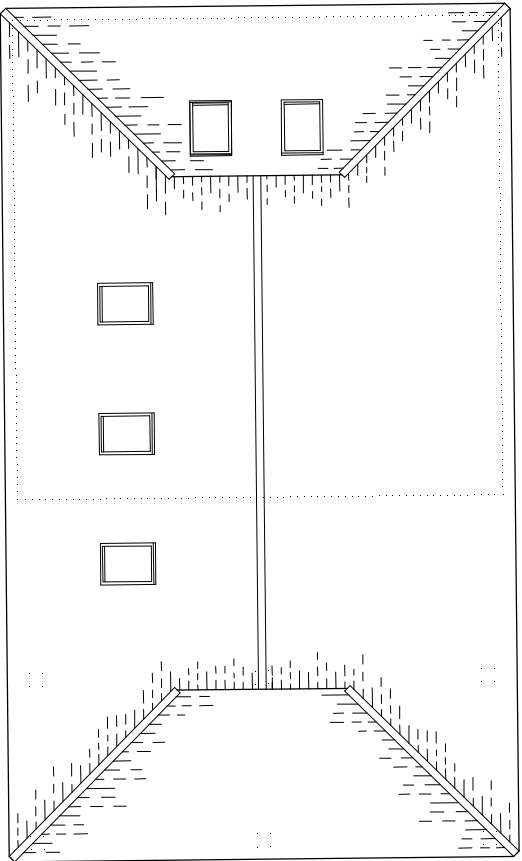

Garage roof to remain as existing

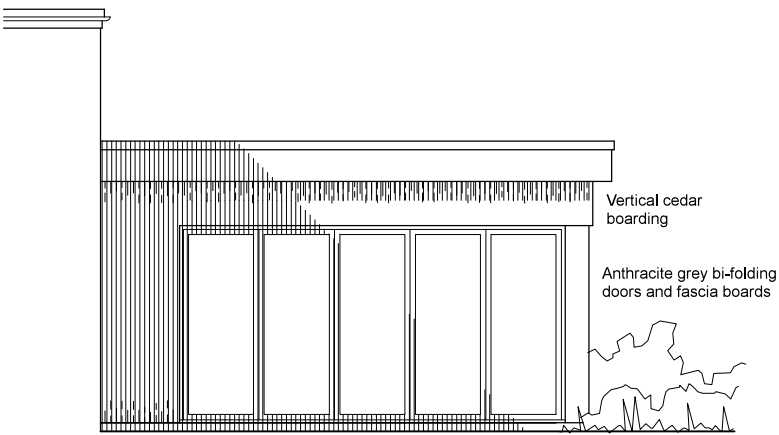

West Elevation
Extension

0 1 2 3 4 metres

Architectura
Architectural Design & Drawing Service

Proposed Extension and Garage Infill
at 39 Sea Avenue, Rustington
for Mrs C Beighton & Mr A Jolley

Drawing P02 November 2018 Scale 1:100 @ A3
Planning Drawing - Roof Plan & Elevations