

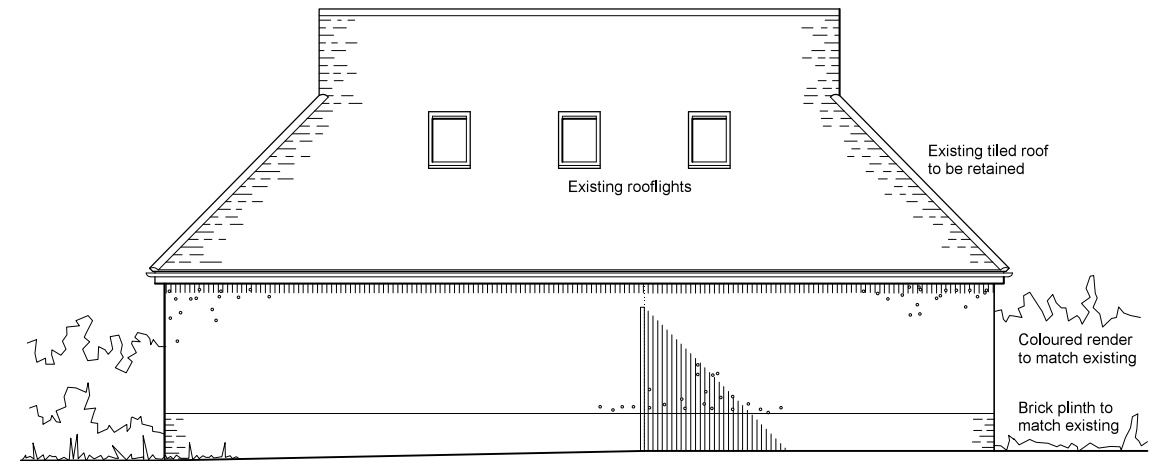


This drawing and its contents are the strict copyright of Architectura Design. No reproduction without permission. Do not scale. Written dimensions to be used where given. All dimensions and details to be checked on site. FOR PLANNING PURPOSES ONLY

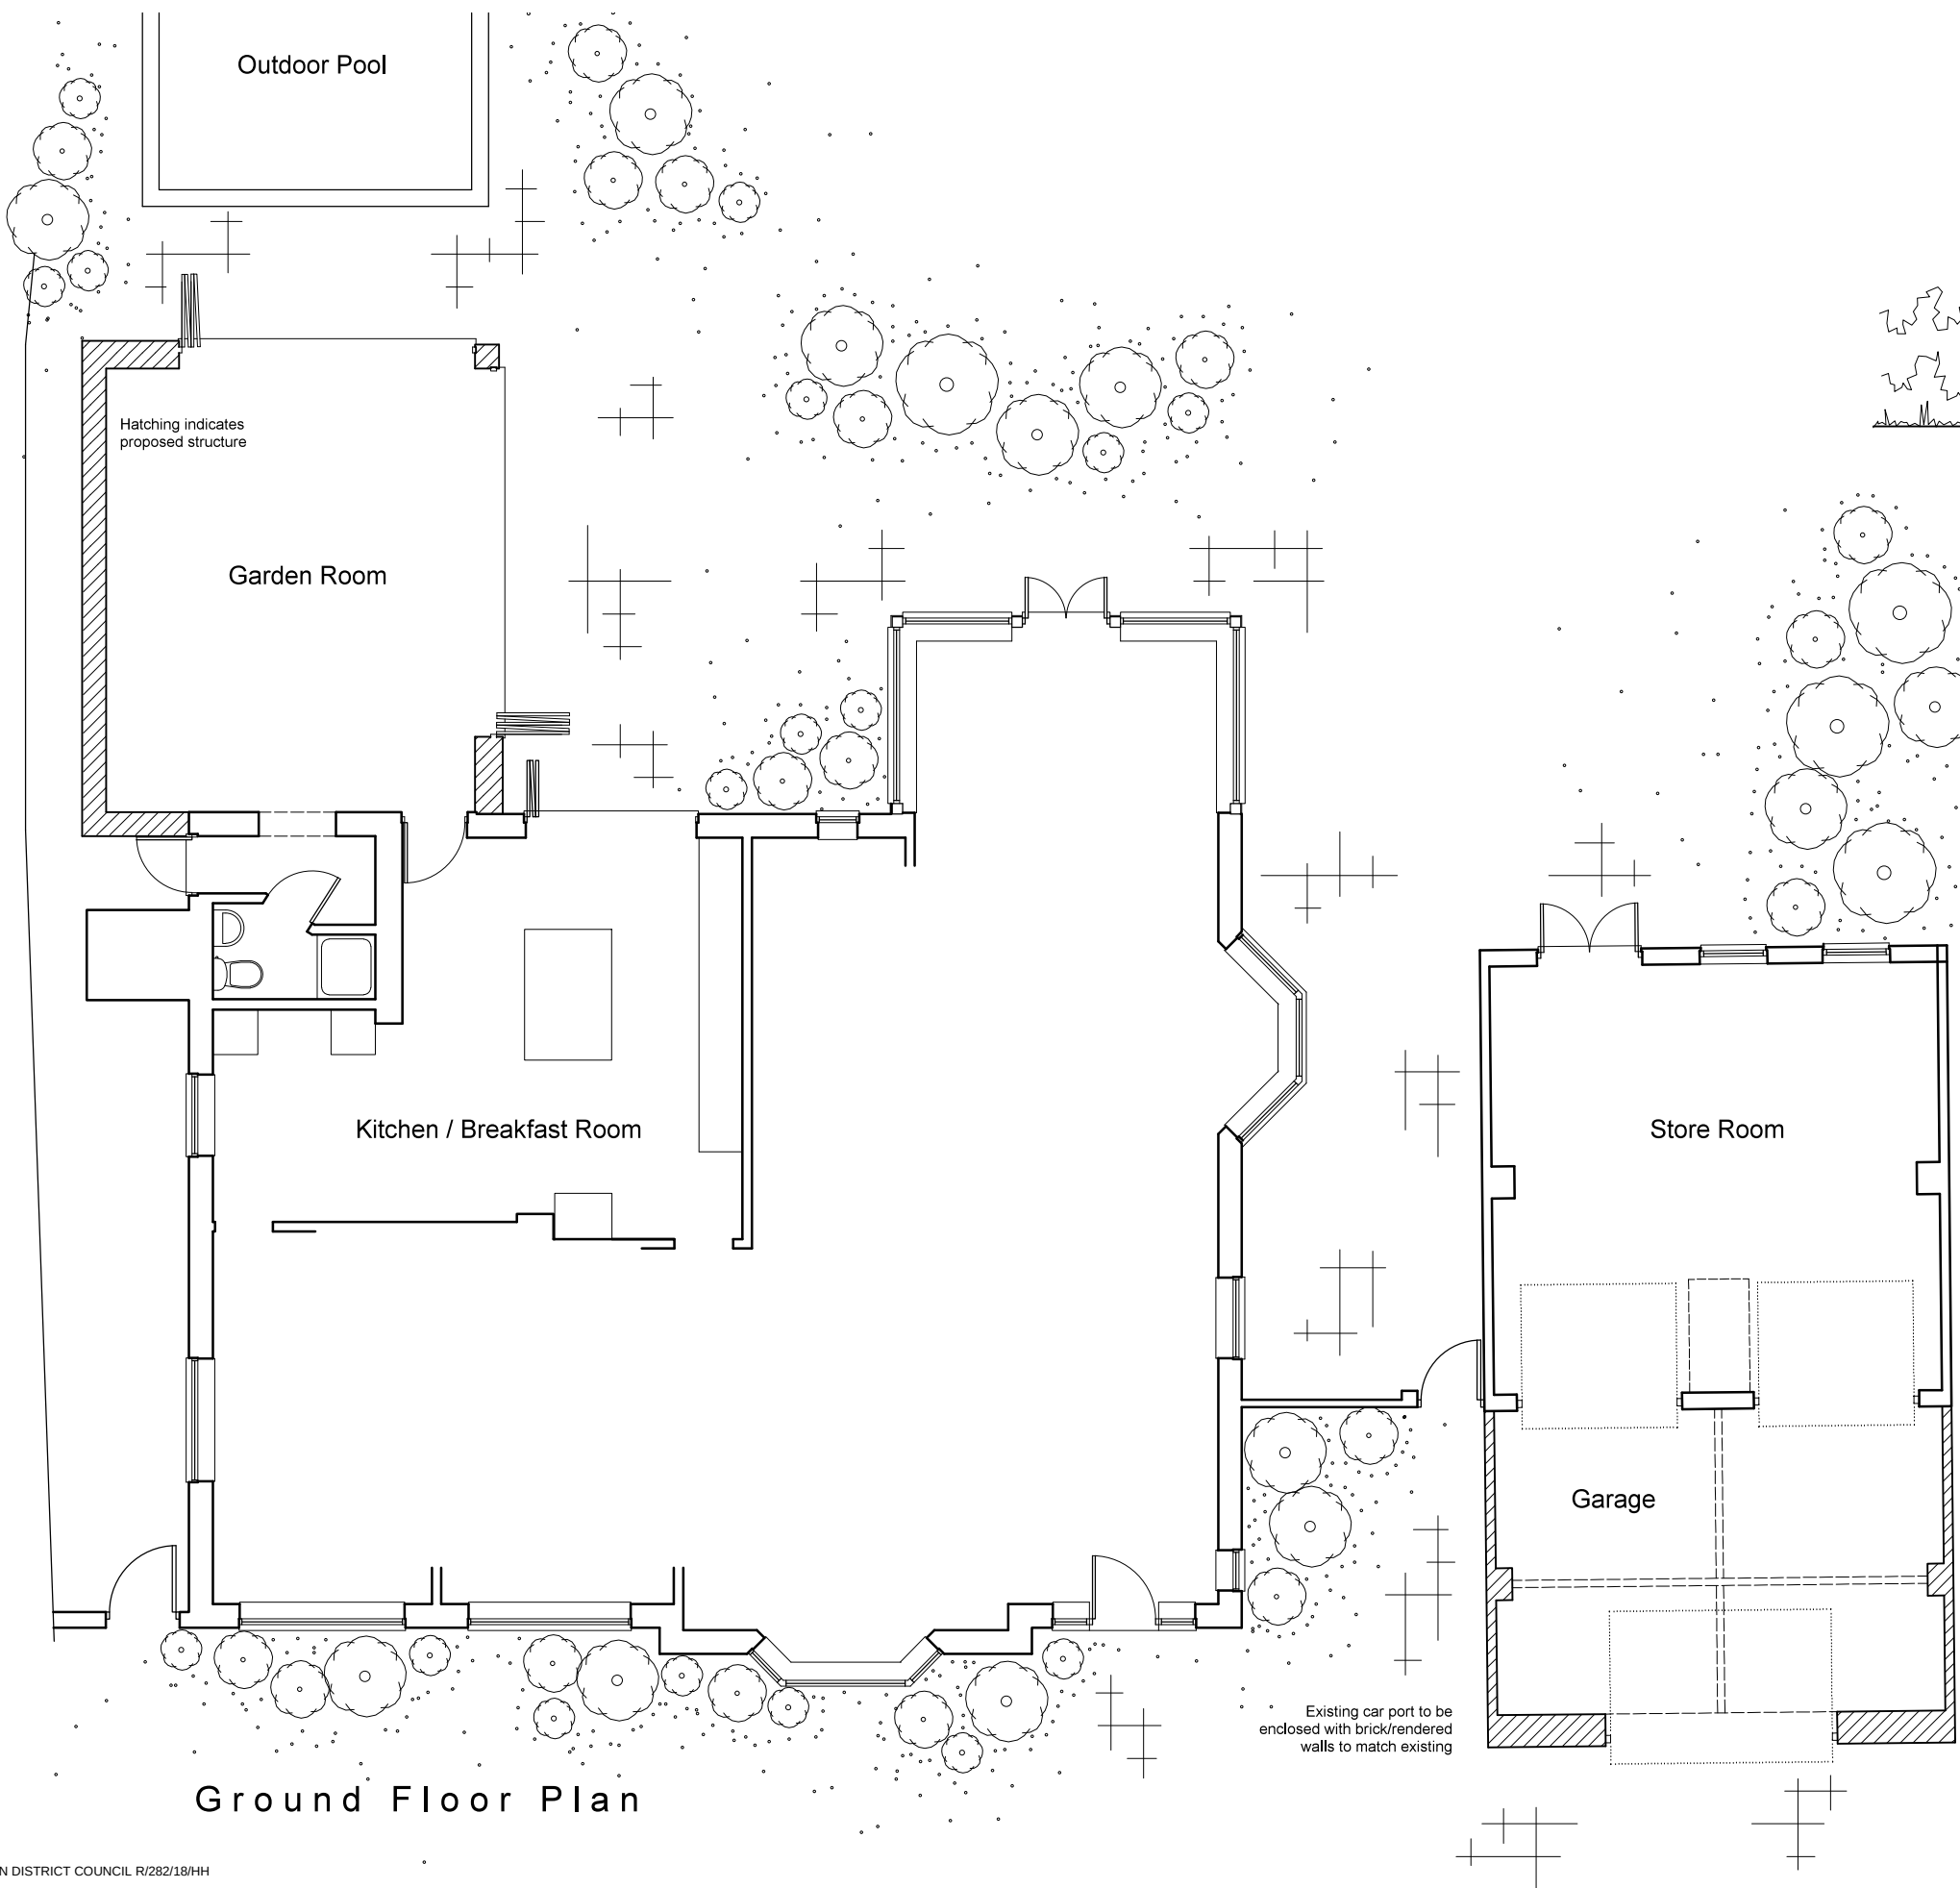

East Elevation
Garage

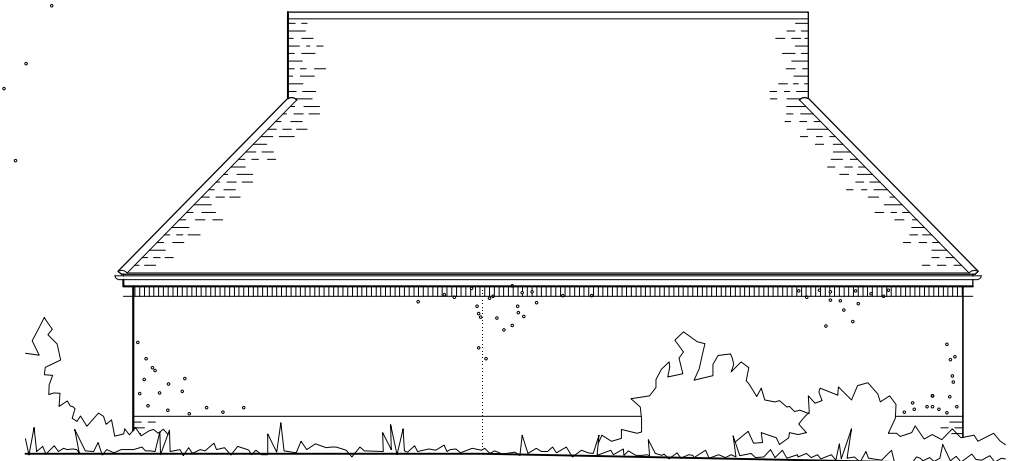

West Elevation
Garage

0 1 2 3 4 metres

Architectura
Architectural Design & Drawing Service

Proposed Extension and Garage Infill
at 39 Sea Avenue, Rustington
for Mrs C Beighton & Mr A Jolley
Drawing P01 November 2018 Scale 1:100 @ A3
Planning Drawing - Ground Floor Plan & Garage Elevations