



This drawing and its contents are the strict copyright of Architectura Design. No reproduction without permission. Do not scale. Written dimensions to be used where given. All dimensions and details to be checked on site. FOR PLANNING PURPOSES ONLY



West Elevation

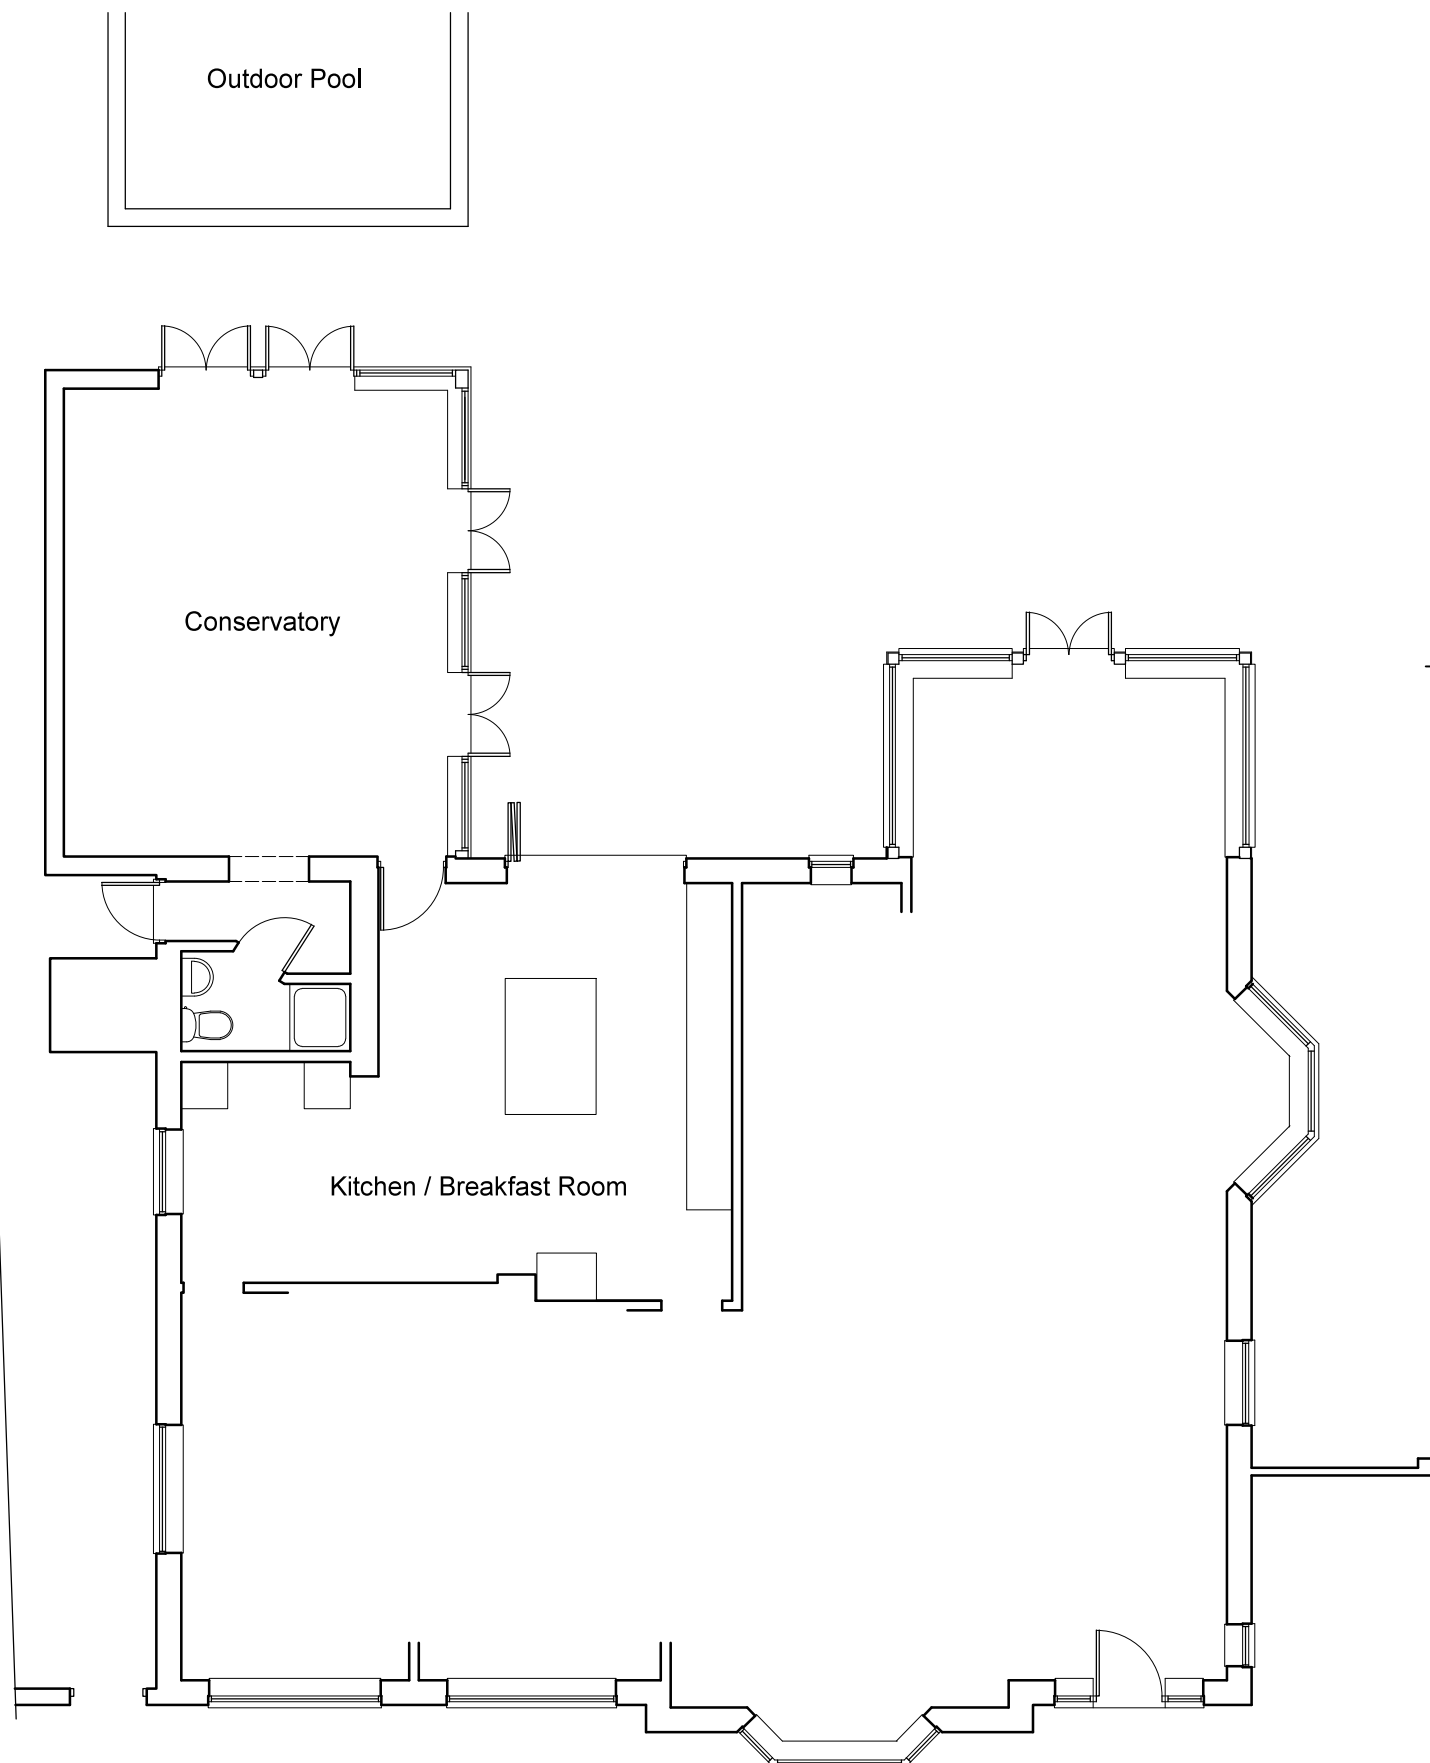

Ground Floor Plan

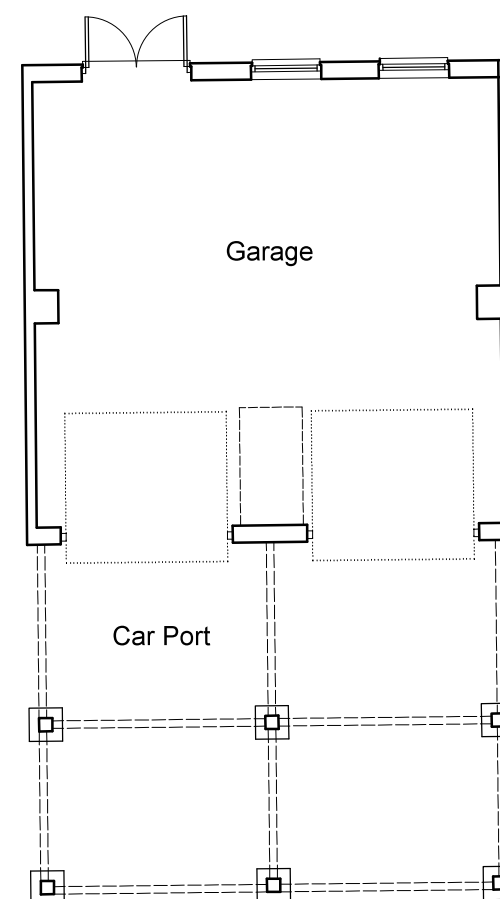

0 1 2 3 4 metres

Architectura
Architectural Design & Drawing Service

Proposed Extension and Garage Infill
at 39 Sea Avenue, Rustington
for Mrs C Beighton & Mr A Jolley

Drawing S01 October 2018 Scale 1:100 @ A3
Survey Drawing - Ground Floor Plan & West Elevation