


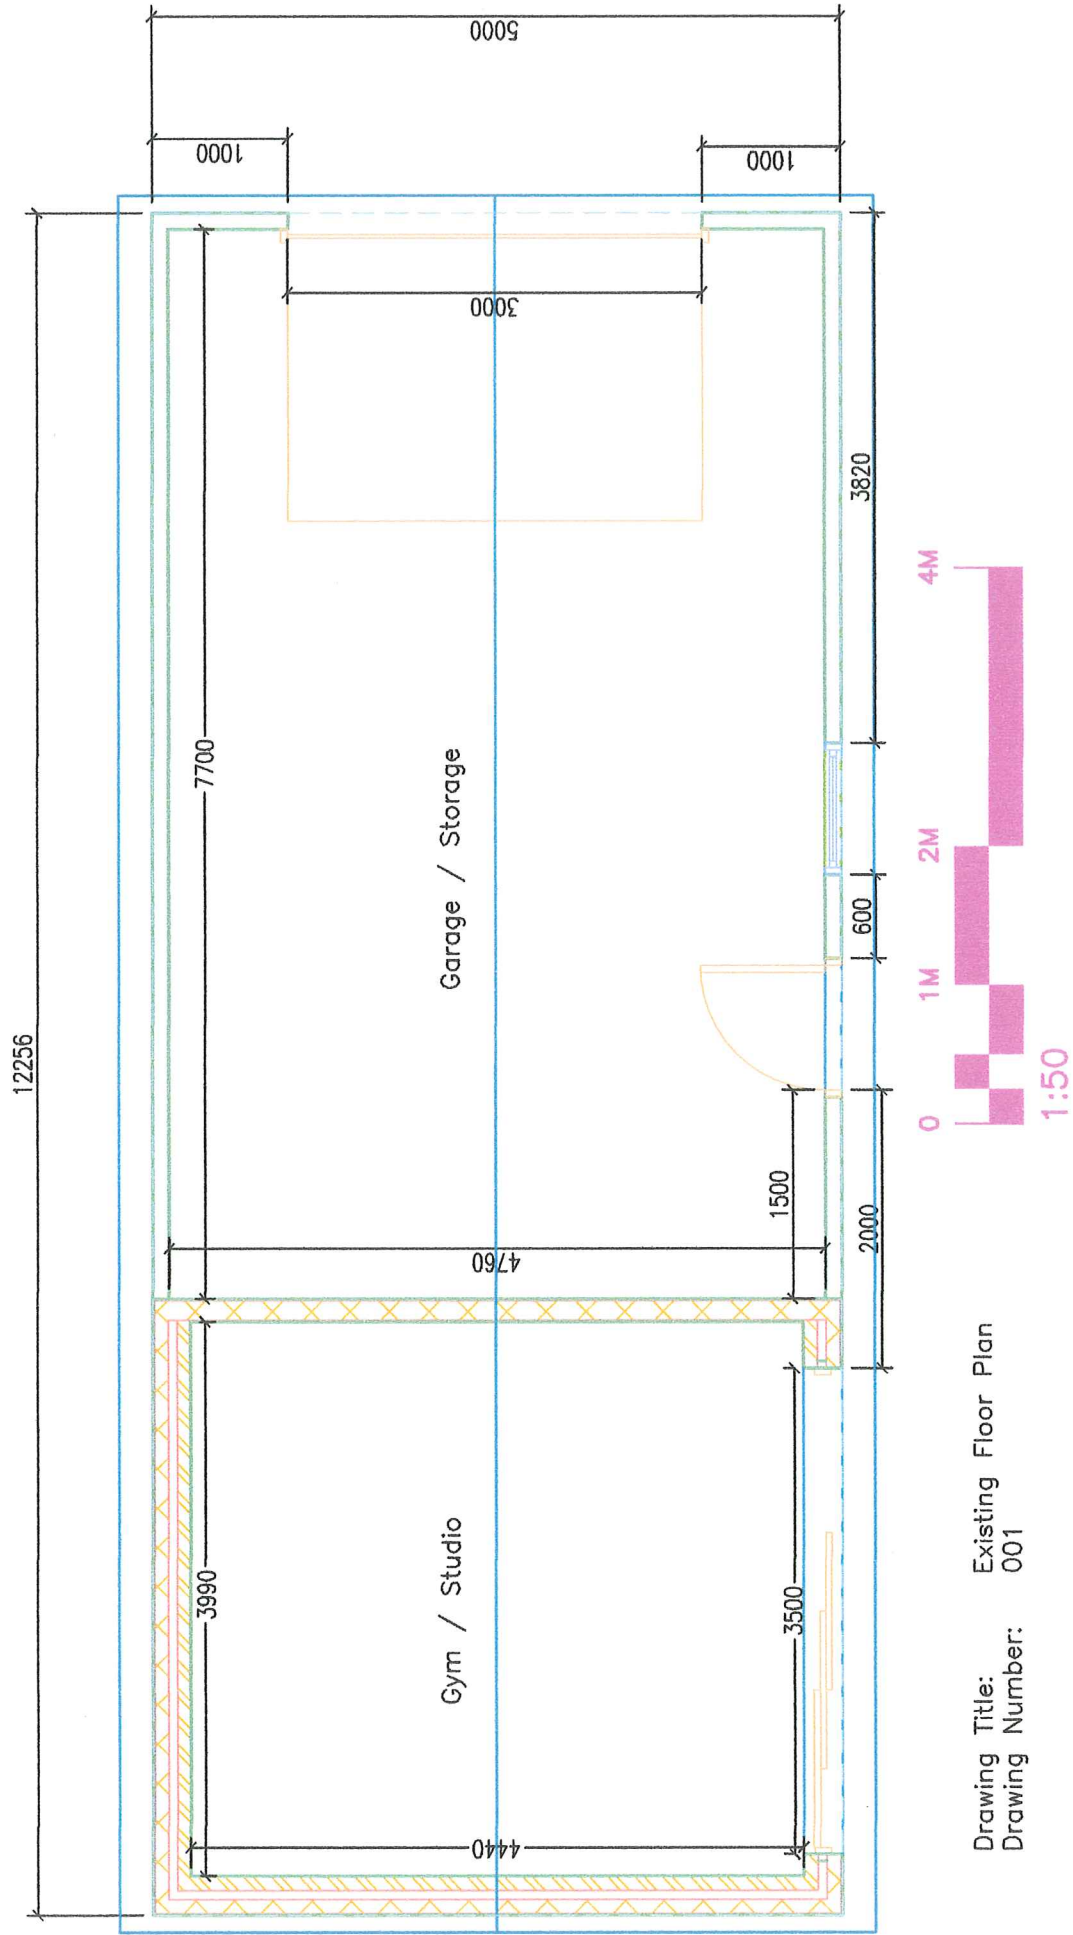

Drawing Title: Existing Floor Plan
 Drawing Number: 001

1:50