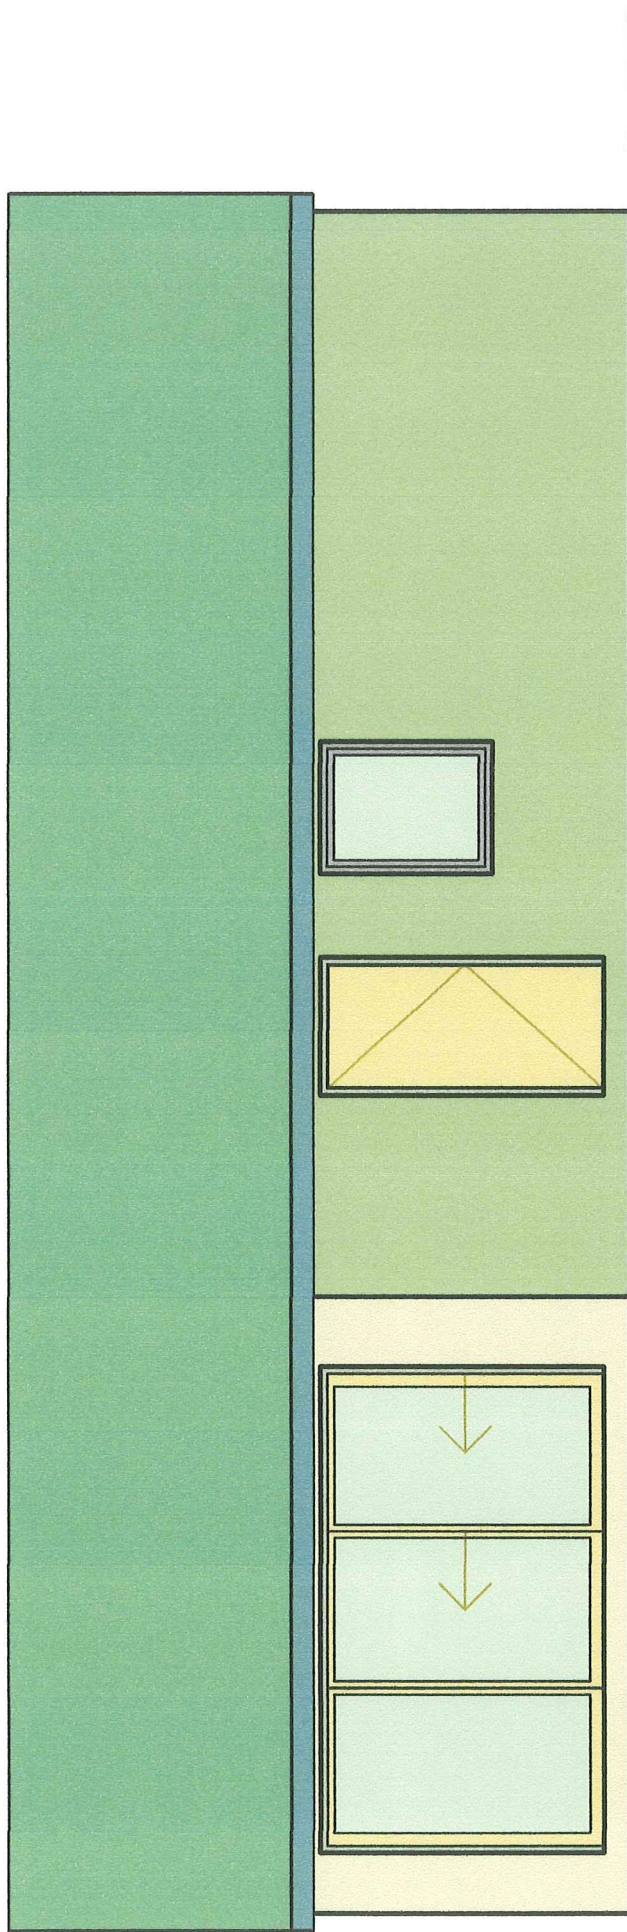


Drawing Name: Existing North Elevation
Drawing Number: 002