



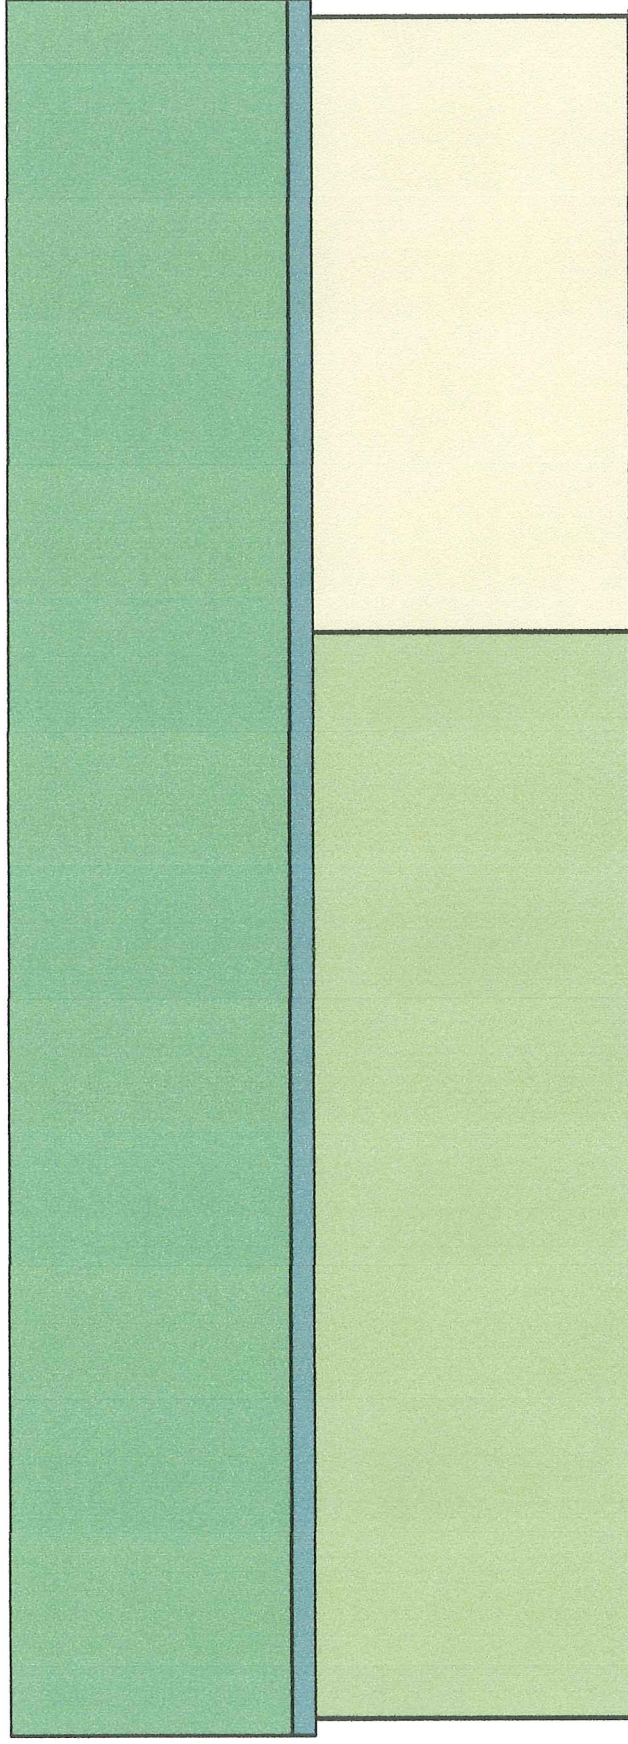

Drawing Name: Existing South Elevation
Drawing Number: 004

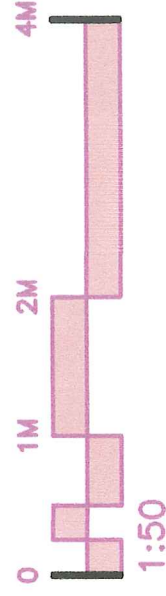

1:50