


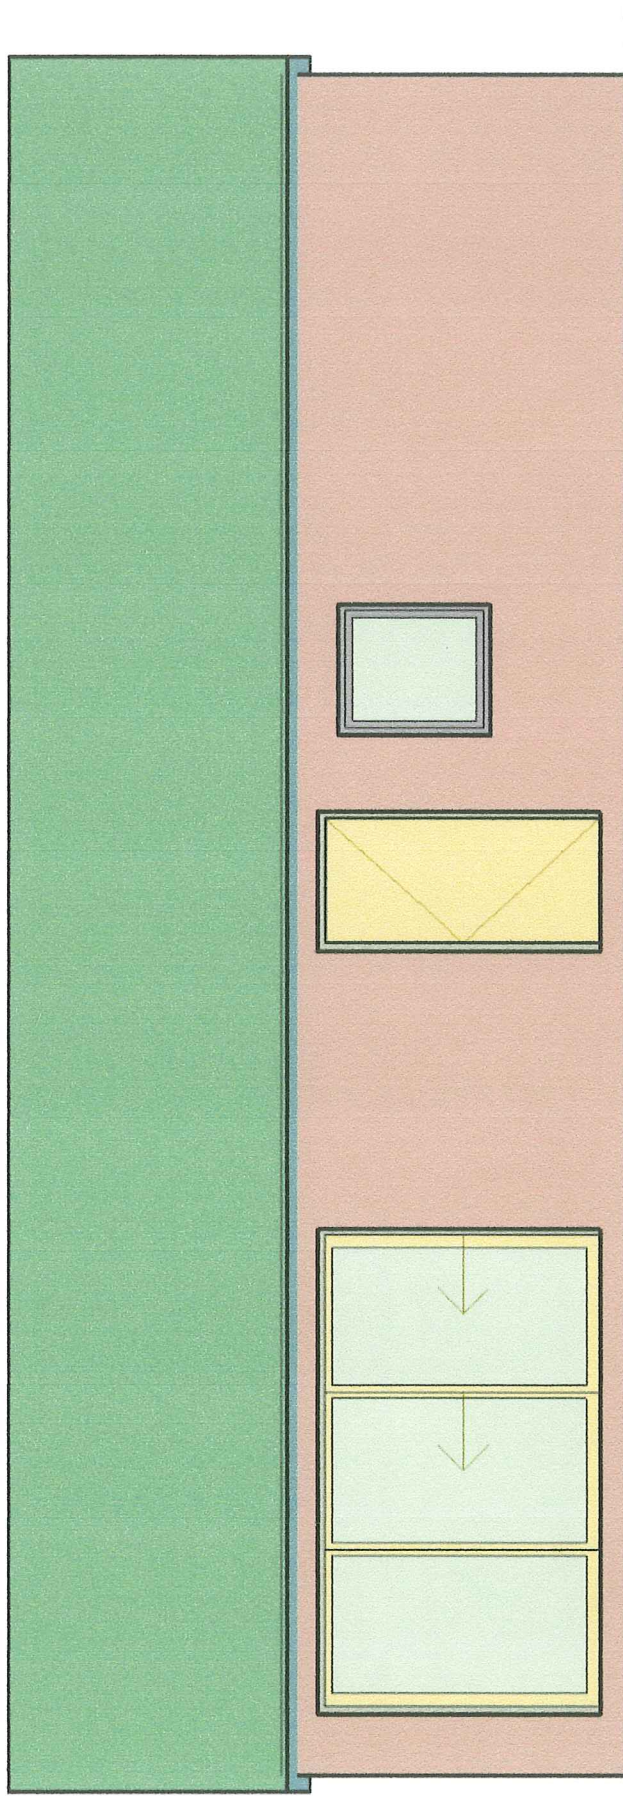

Drawing Name: Proposed North Elevation
Drawing Number: 006

