



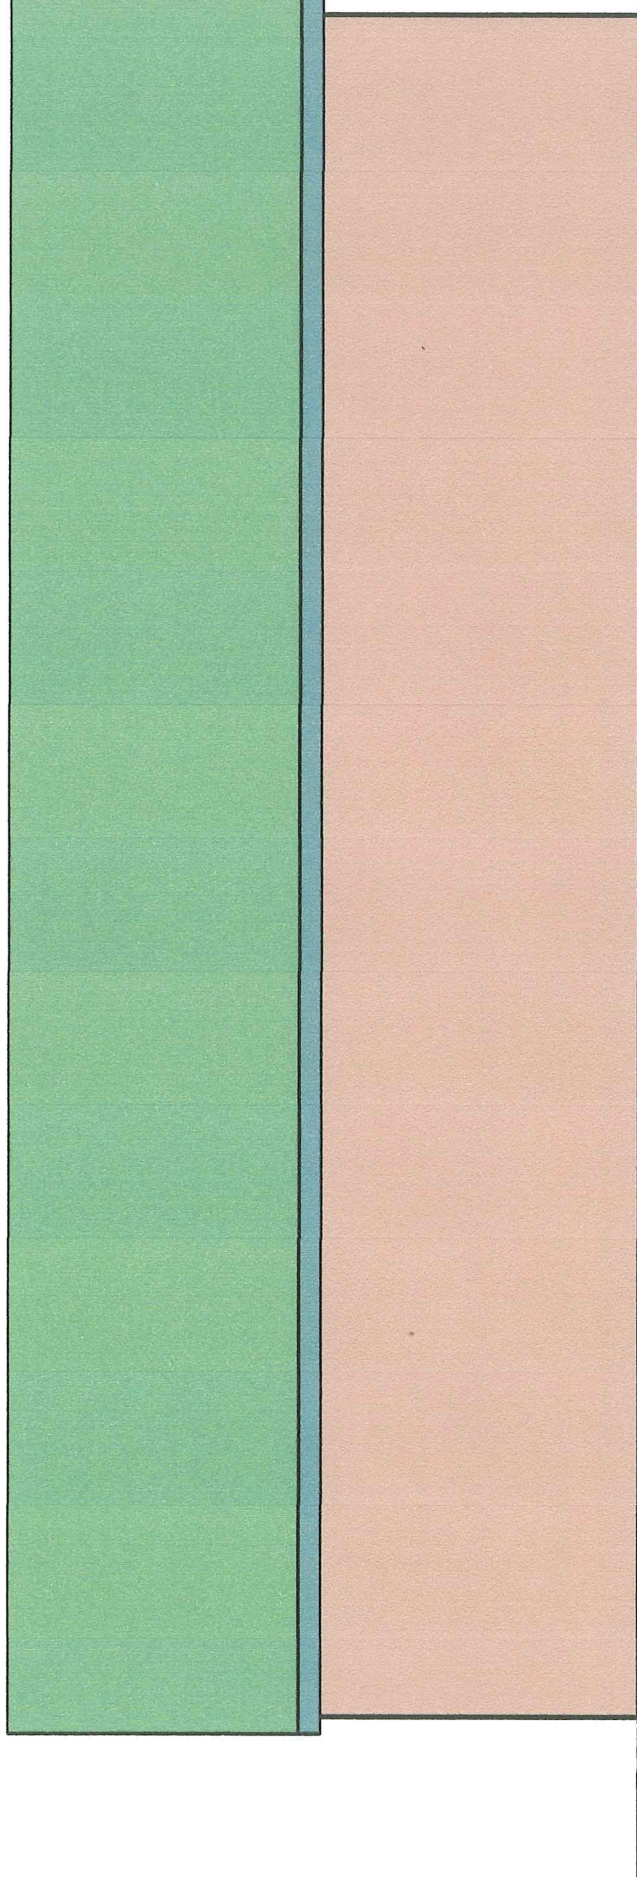

Drawing Name: Proposed South Elevation
Drawing Number: 008

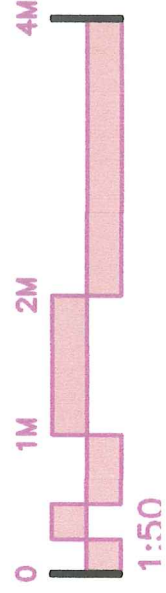

1:50