


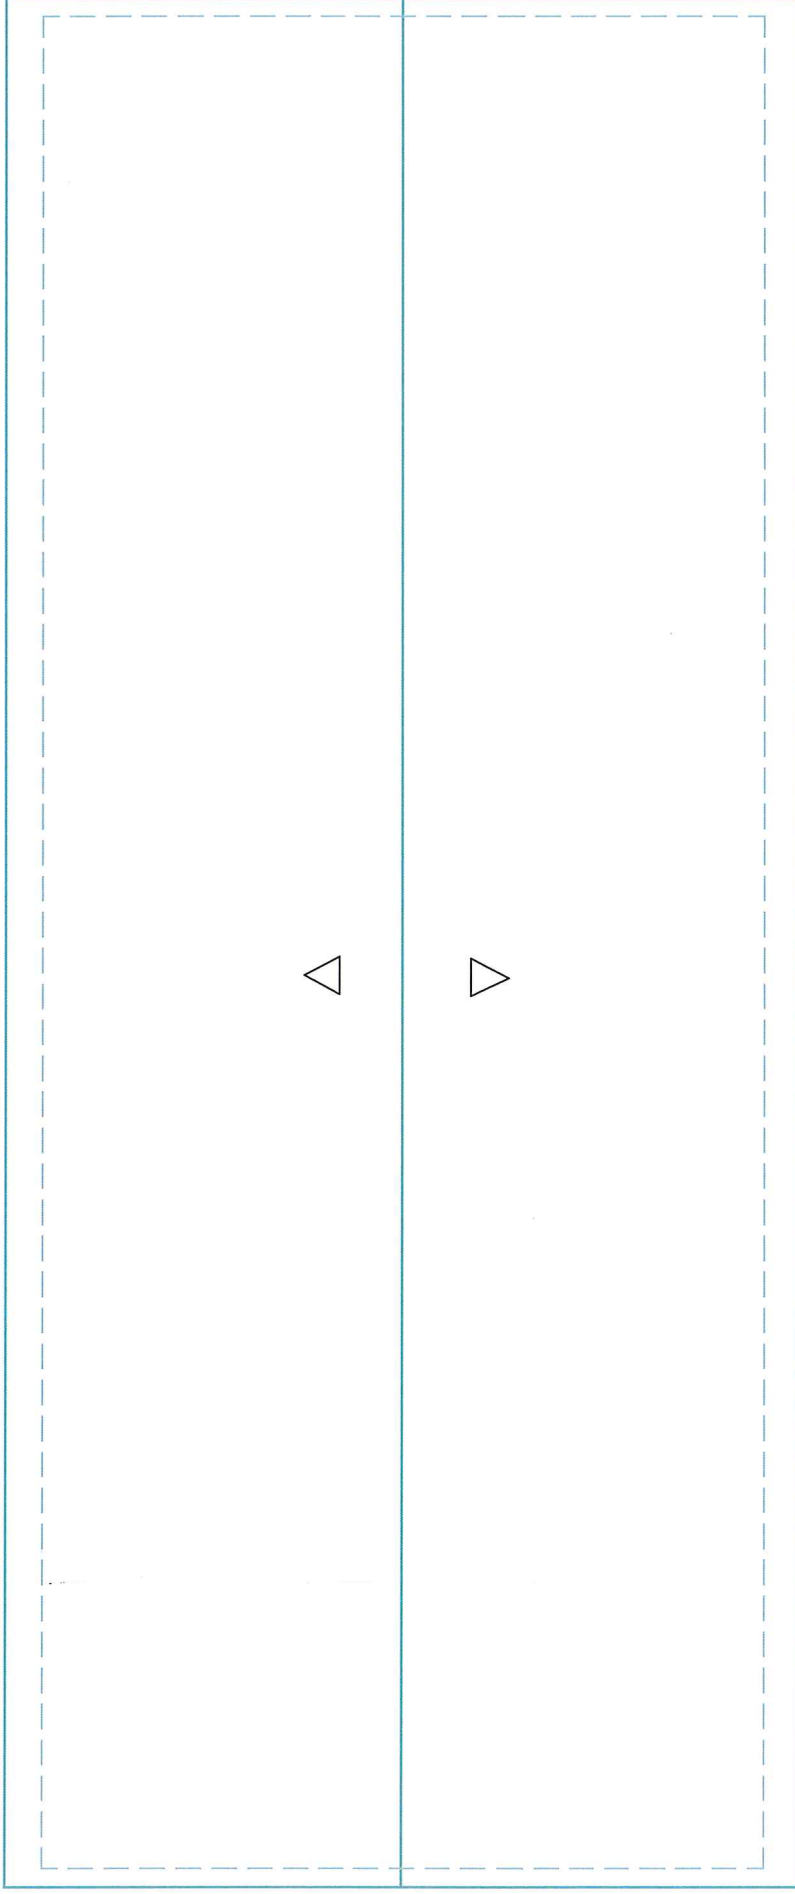

Drawing Name: Existing Roof Plan  
Drawing Number: 015

