


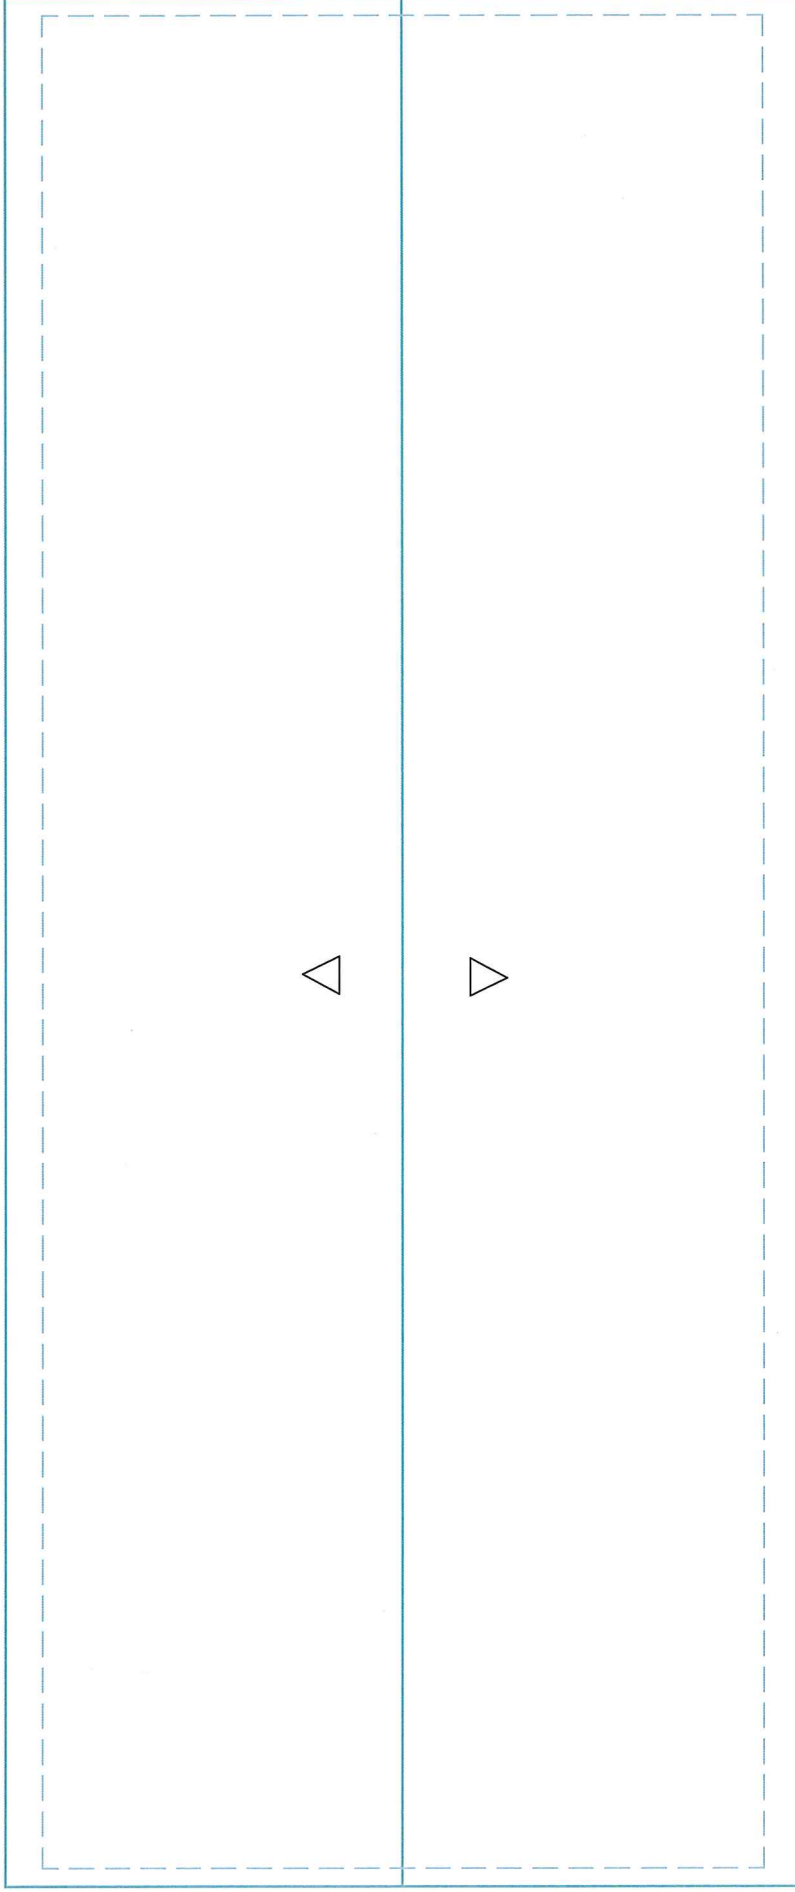

Drawing Name: Proposed Roof Plan  
Drawing Number: 016

