



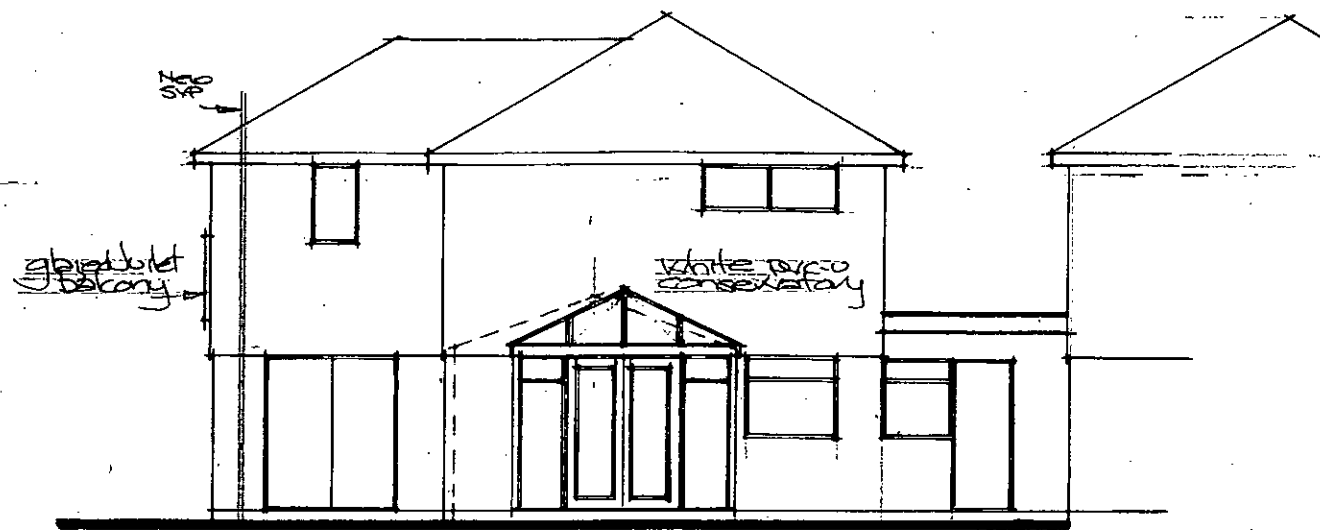

Proposed East Elevation

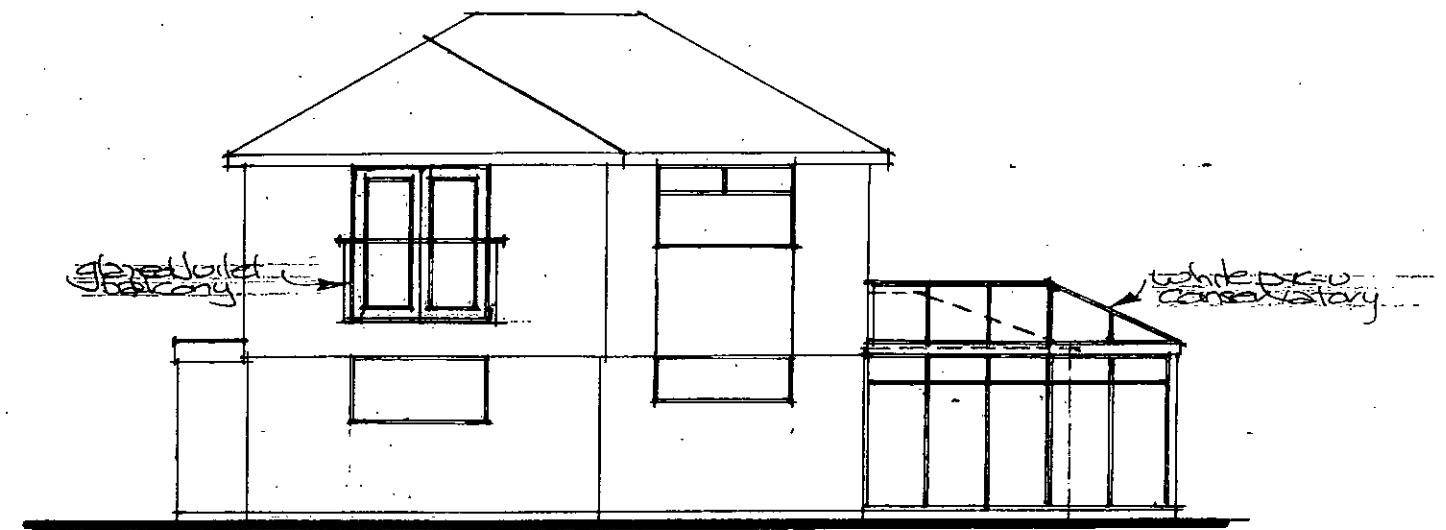

Proposed South Elevation

Proposed Elevations scale: 1/100



Proposed West Elevation



Proposed North Elevation/Section

Paul Trussler
44 Firle Road
Lancing
West Sussex
BN15 0NZ

Extension and alterations:
89 BROADMARK LANE
RUSTINGTON
WEST SUSSEX BN16 2JA

Drawing No. 217/542/5