


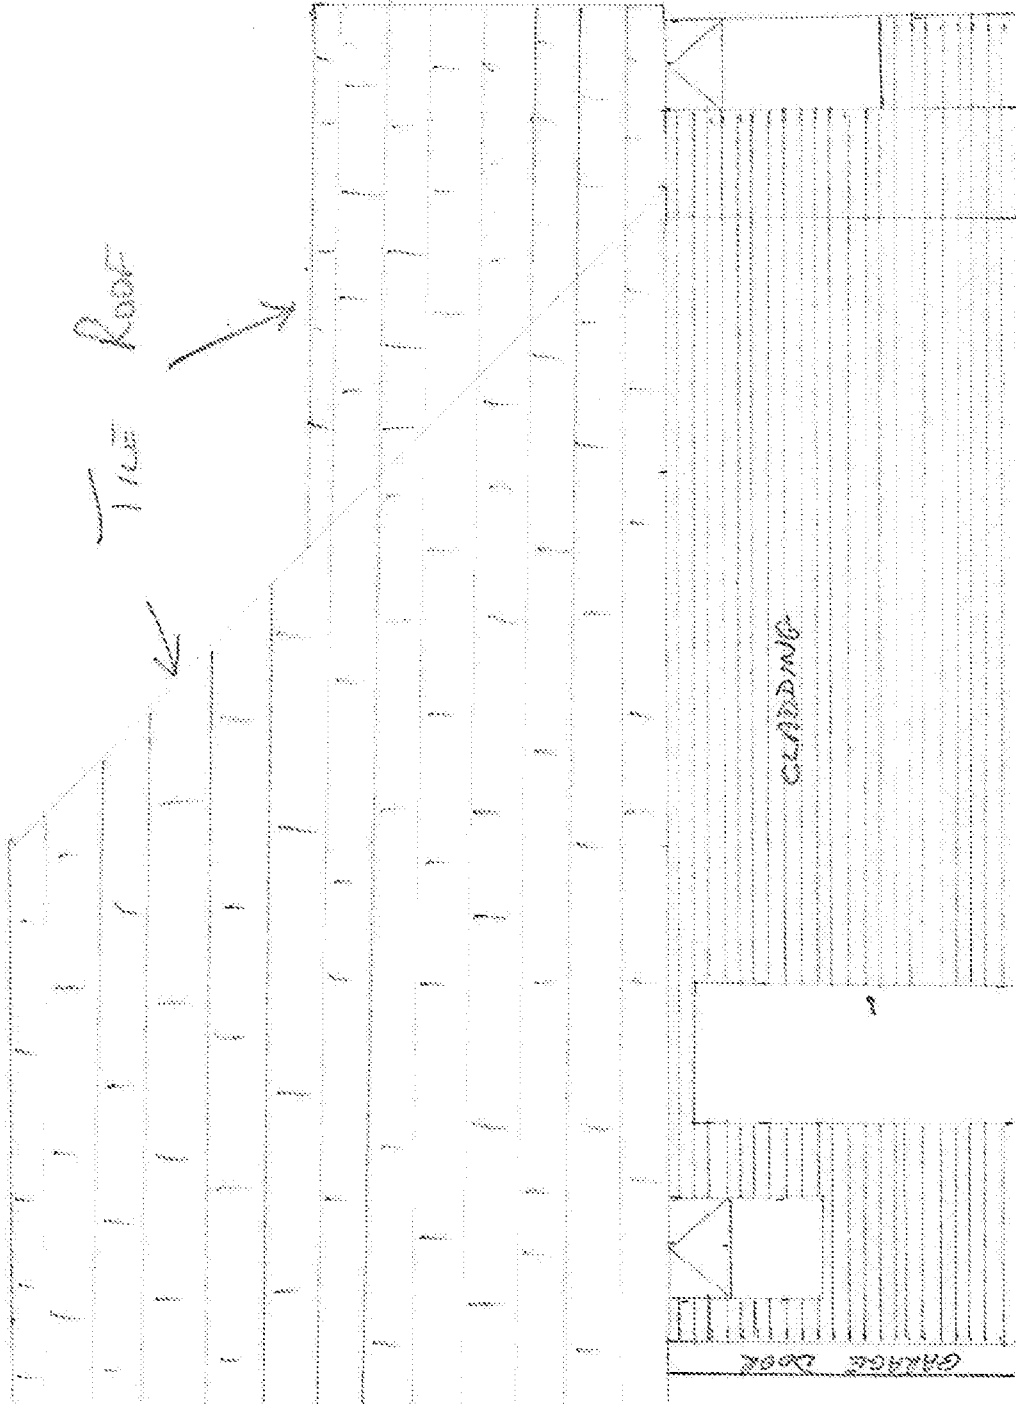

WEST ELEVATION SCALE 1:50