


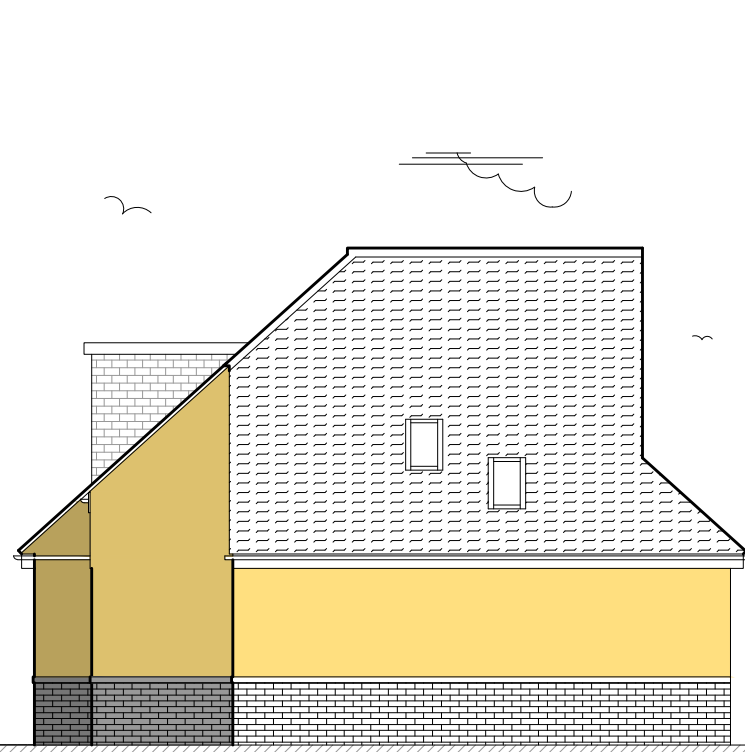


Existing East Elevation




Existing South Elevation



Existing West Elevation

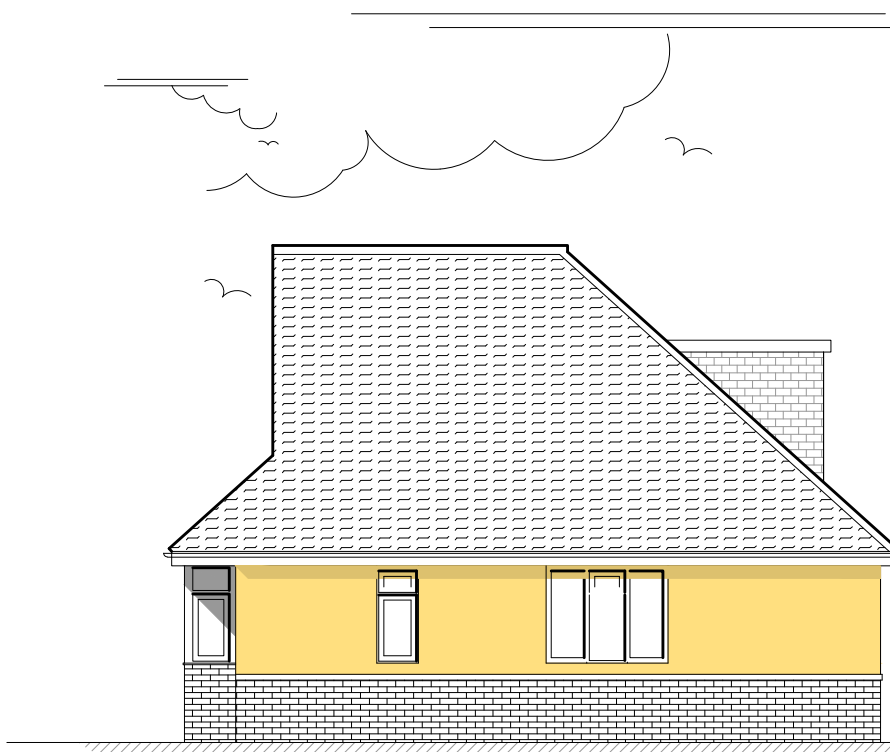


Existing South Elevation

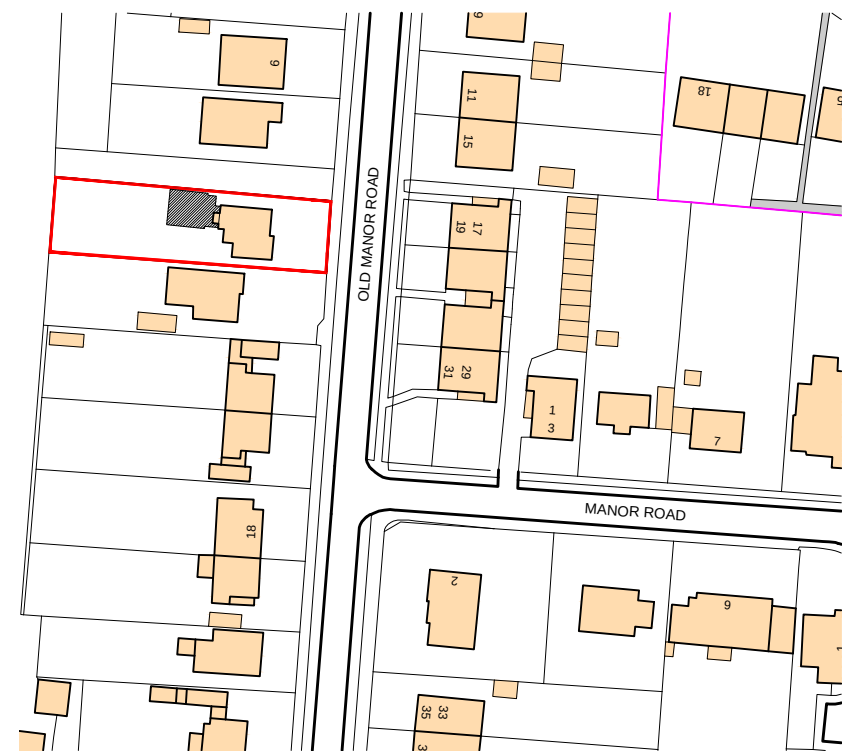

Location Plan 1:1250



Proposed East Elevation

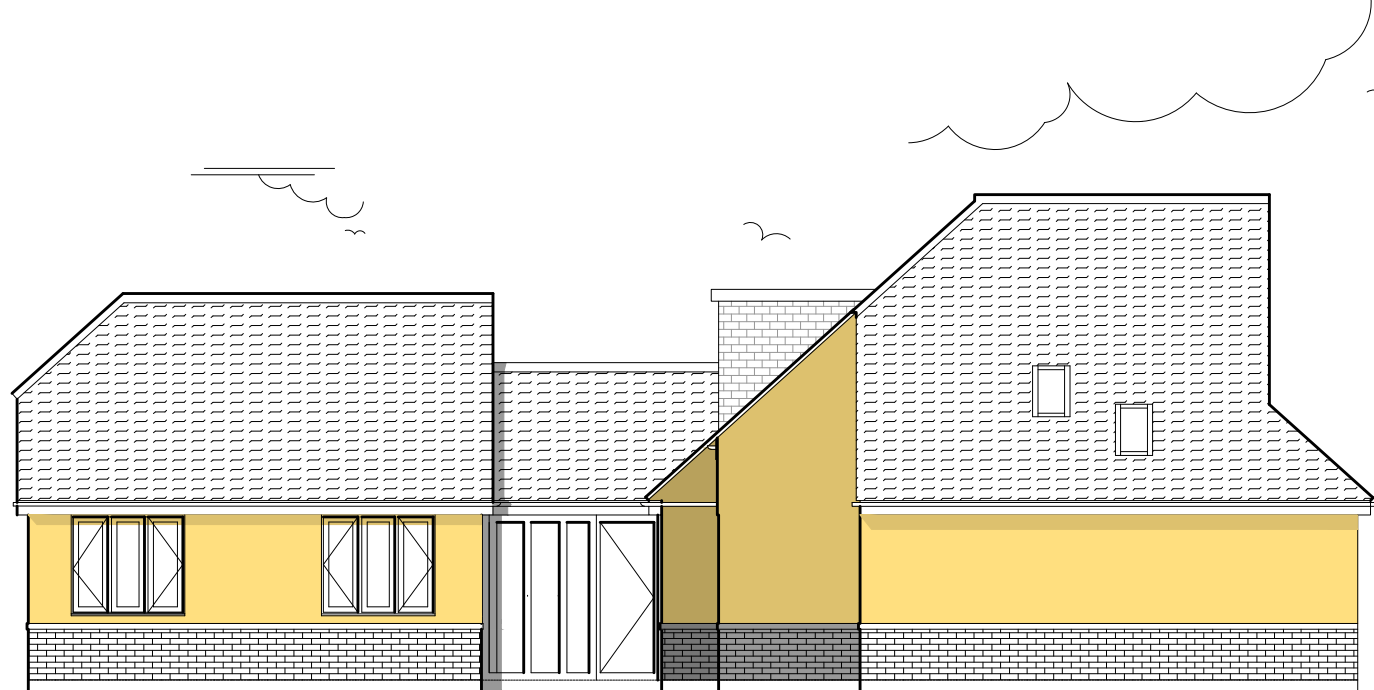


Proposed South Elevation




Proposed West Elevation




Proposed South Elevation

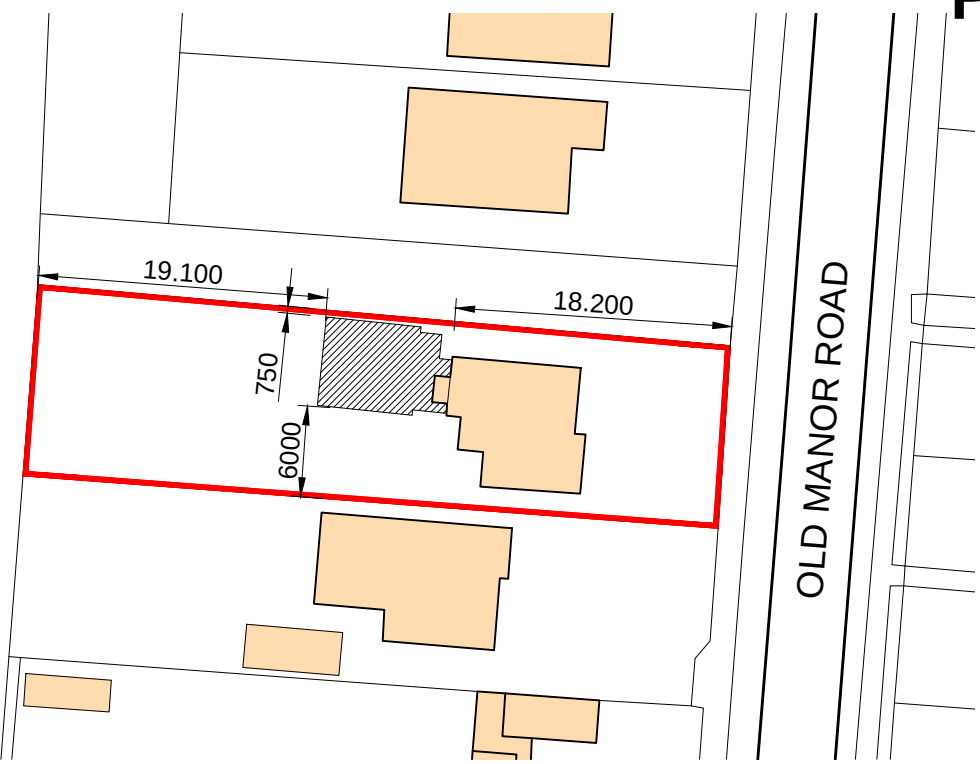


Site Plan 1:500

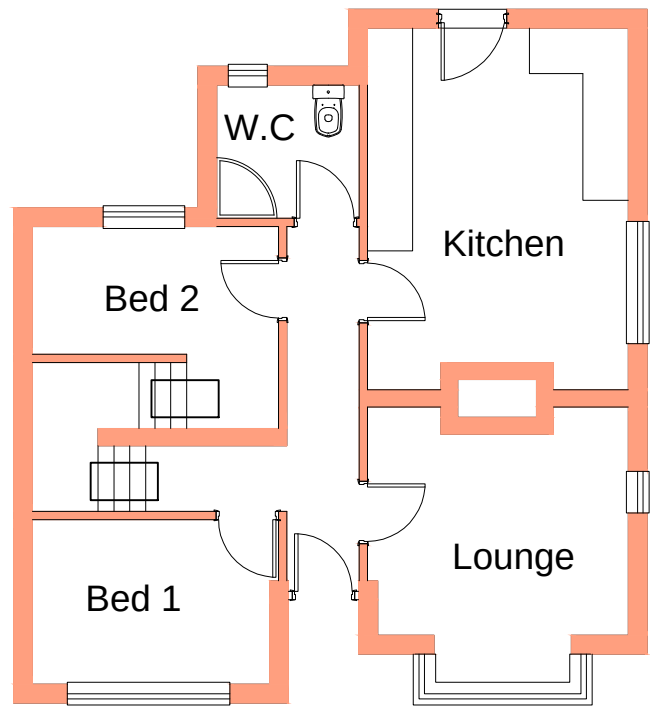


Existing Ground Floor Plan

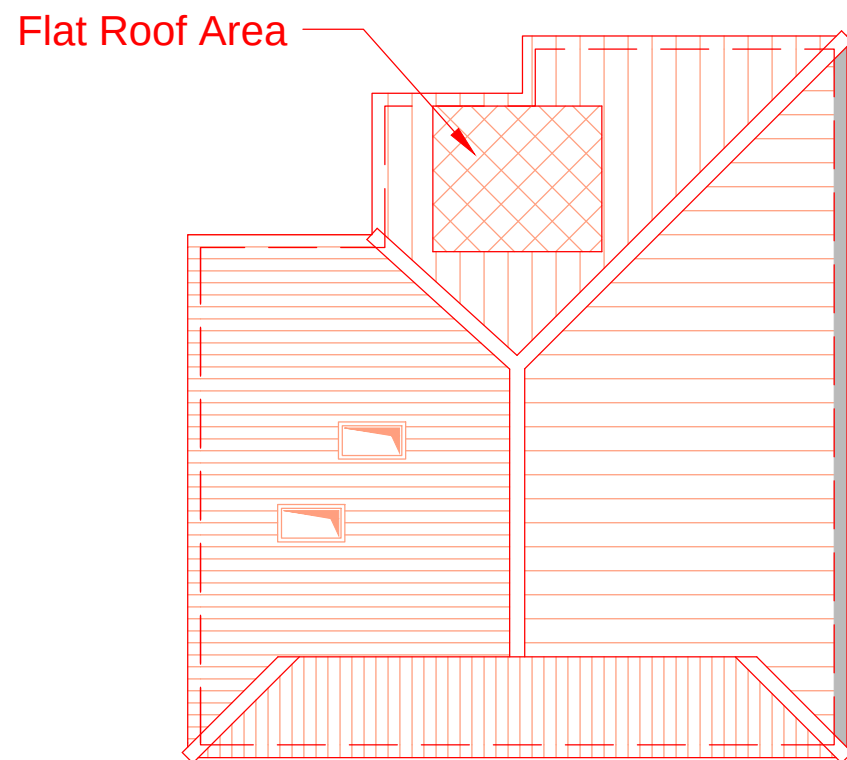


Existing Roof Plan

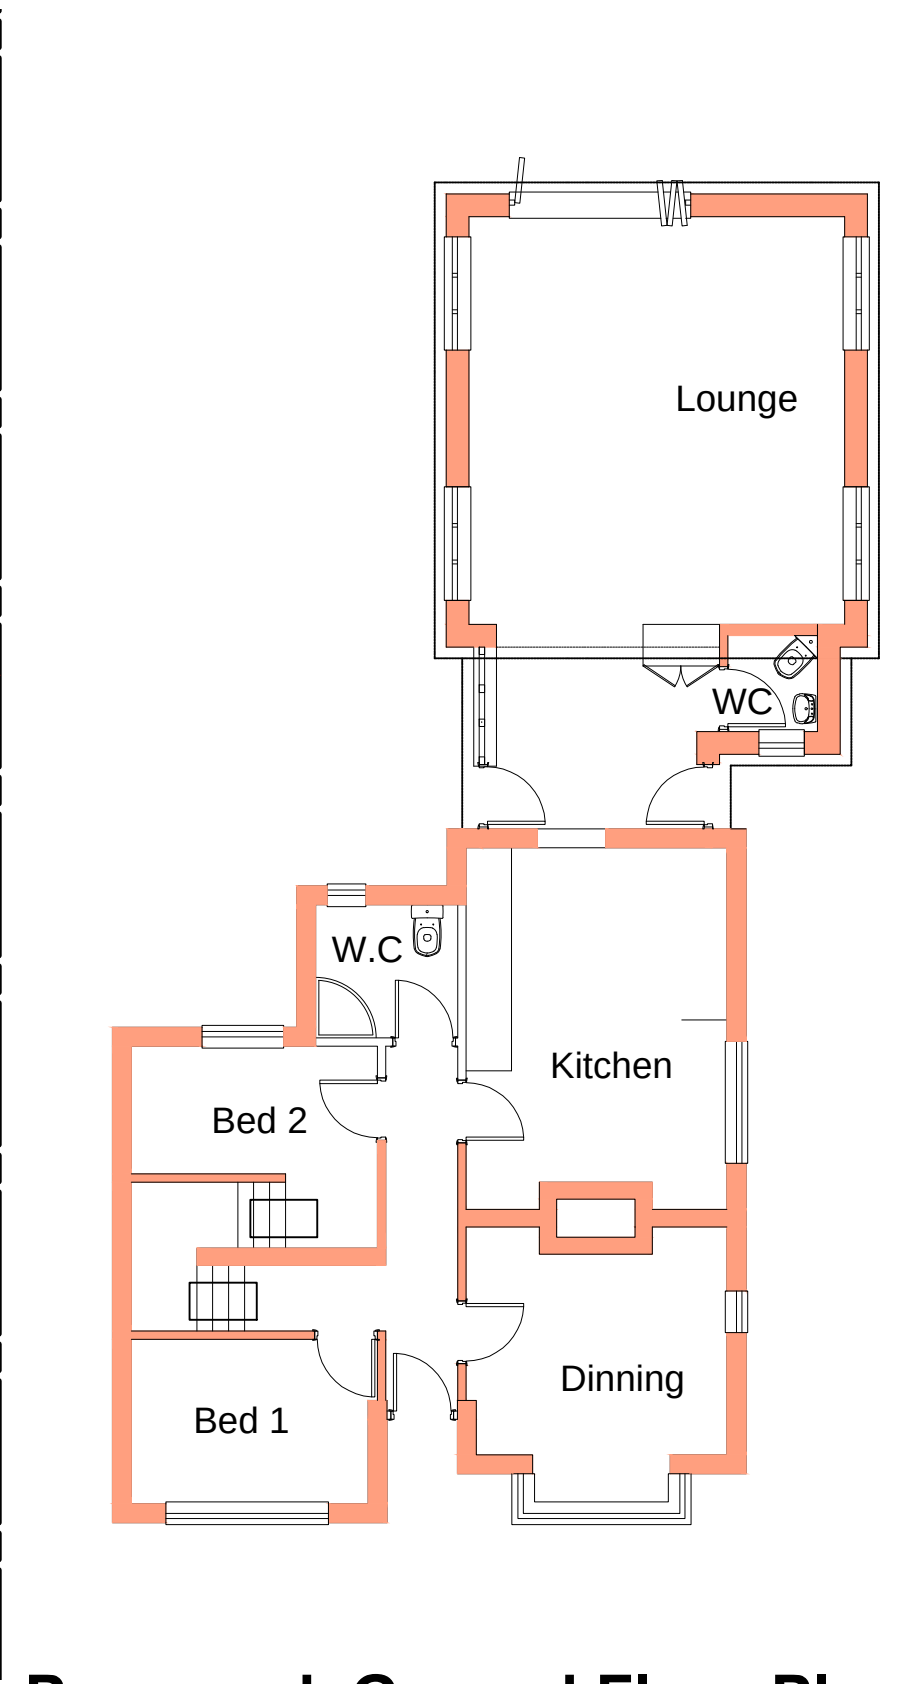


Proposed Ground Floor Plan

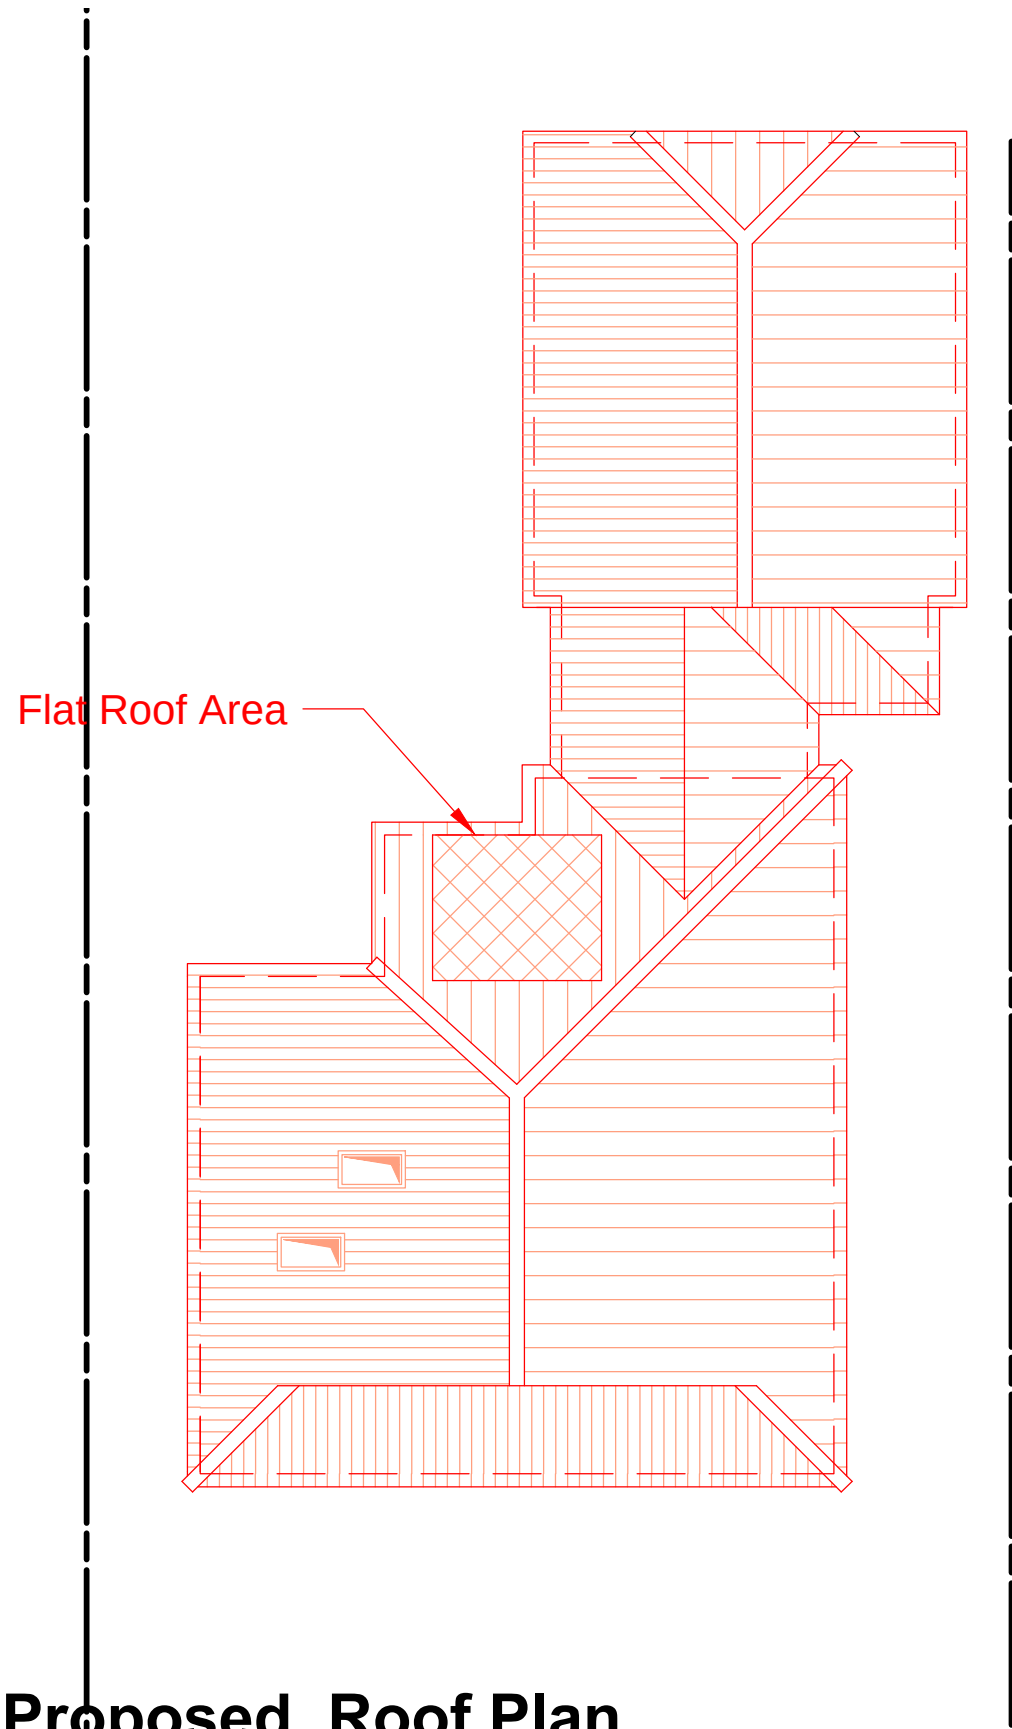

Proposed Roof Plan

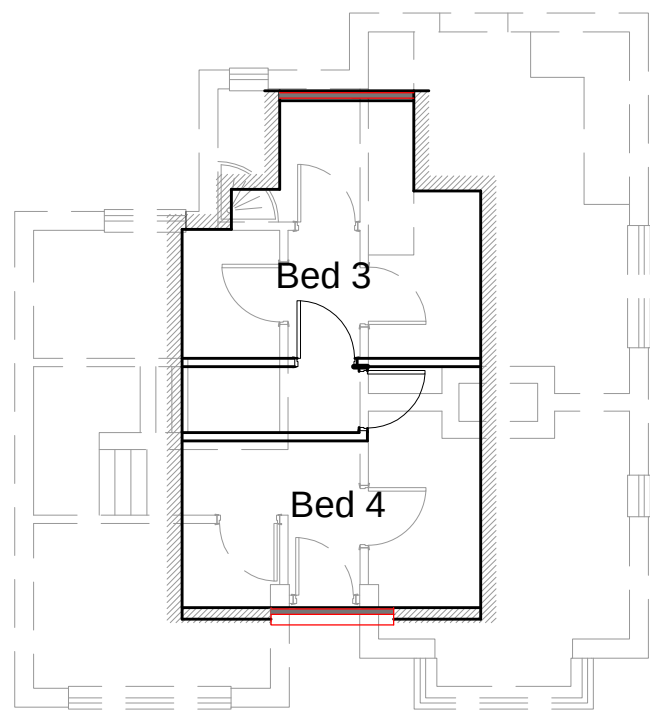

Existing and Proposed First Floor Plan

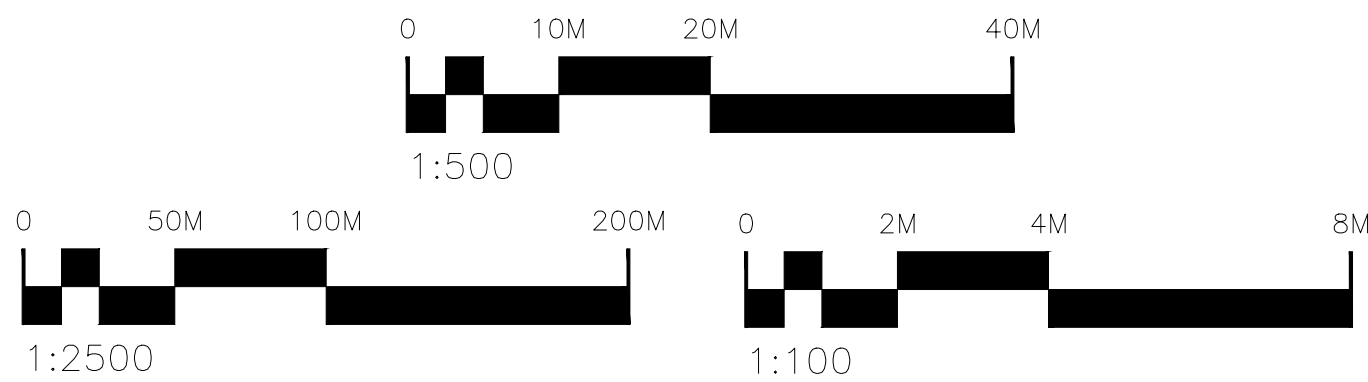

- General Notes:**
1. Do not scale from the drawing
 2. All dimensions to be verified on site prior to work being commenced and any discrepancy reported to Encompass Surveying
 3. Any discrepancies between the drawings and the written specification are to be reported to Encompass Surveying
 4. The drawing is to be read in conjunction with relevant consultants and specialist drawings
 5. all works to comply with the relevant British Standards Code of Practice and building regulations
 6. If in doubt about any aspect of the work please consult Encompass Surveying
 7. The drawing is the copyright of Encompass Surveying and is not to be reproduced in any form without prior written consent.

- Drawing Notes:**
1. Proposed Development Shown in Red
 2. Existing Levels shown in black
 3. Proposed levels shown in red
 4. Levels shown in Meters

Revision	Description
----------	-------------



encompass
Plan to build

17 Sandfield Avenue
Vick
Littlehampton
West Sussex BN17 7LL
M: 07931 515862
T: 01903 722161
www.encompasssurveying.co.uk



RICS
the mark of
property
professionals
worldwide

Drawn By: G . A

Drawing Status

For Planning

Project : **Rear Extention**
Mr Davies
10 Old Manor Road
Rustington
BN16

Drawing
**Site Plan, Location Plan,
Elevations and floor plans**

Scale : **1:100 /1:500/1:1250 @A1**

Job No: **064**

Drawing No : **064 / 01**

Revision : **-**