
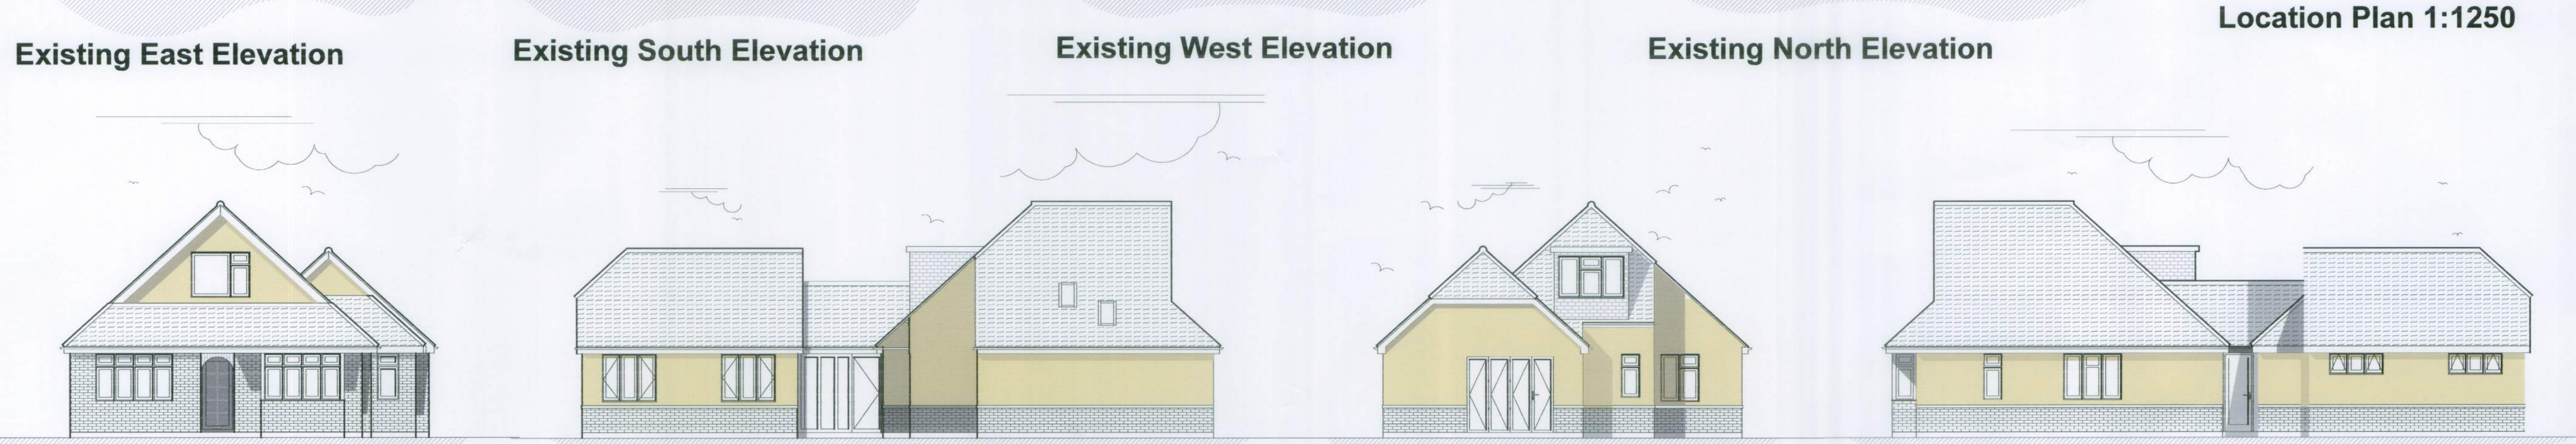
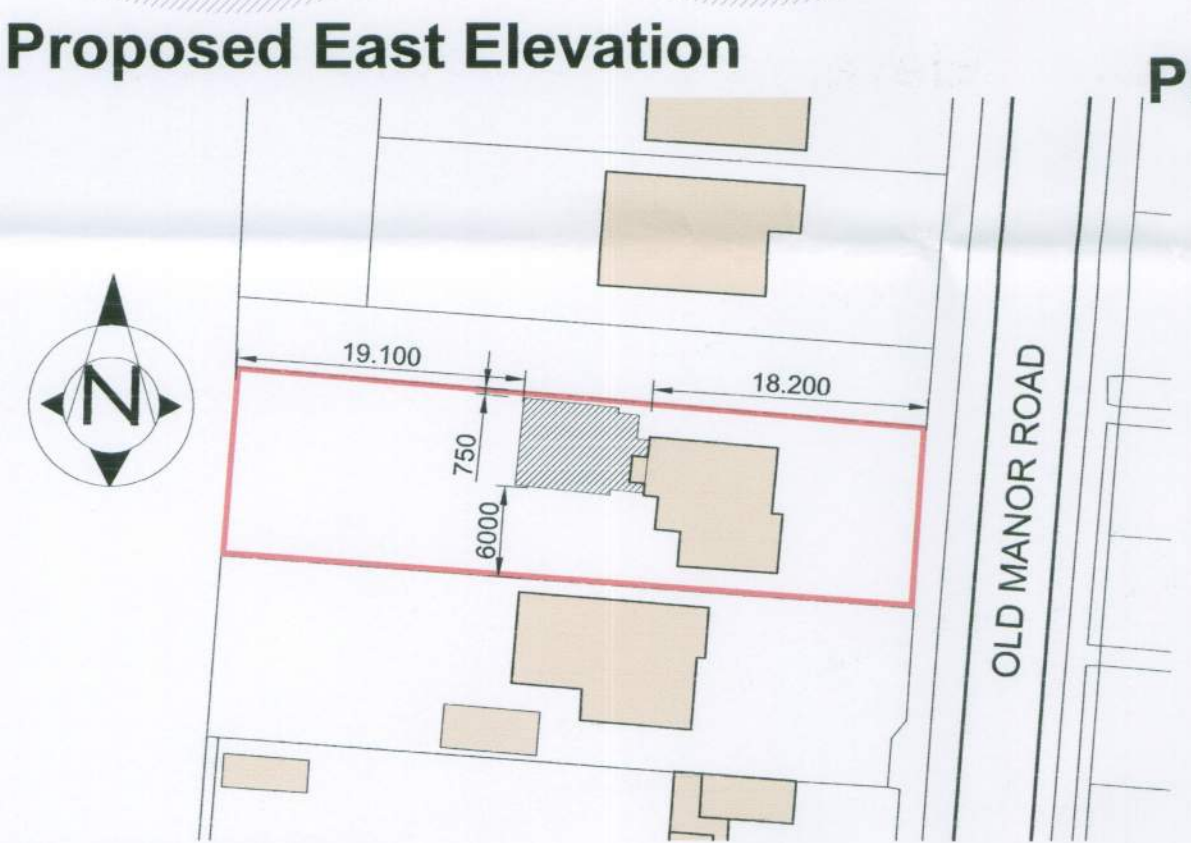
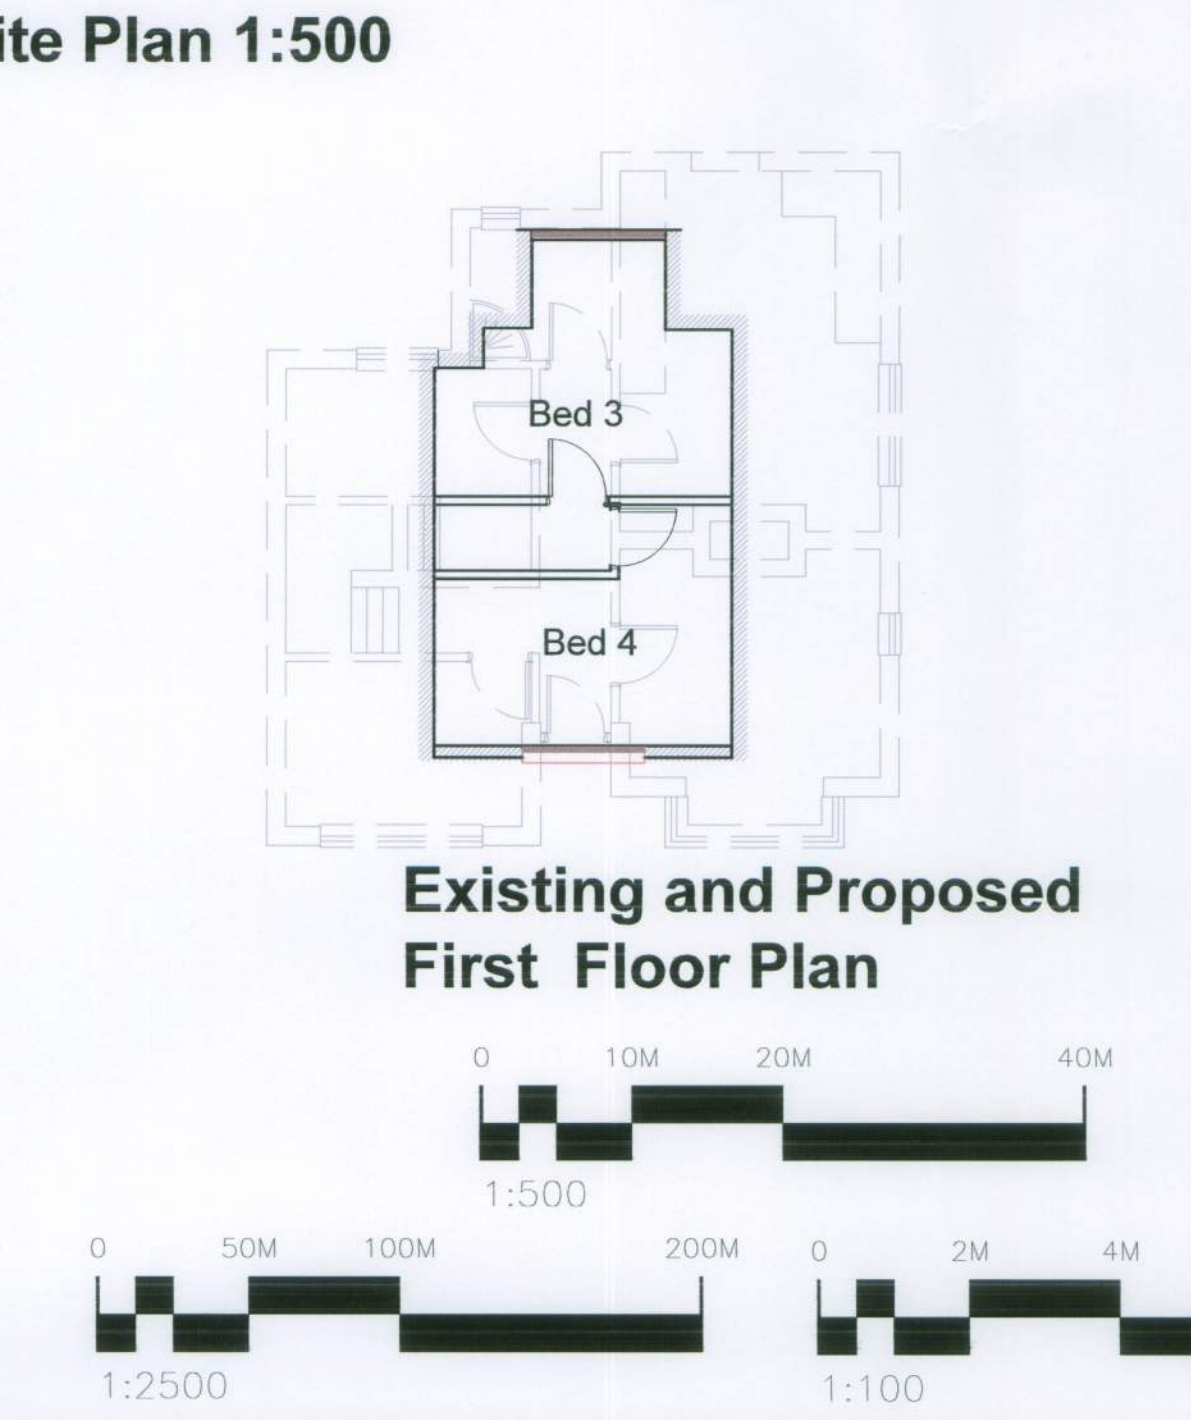
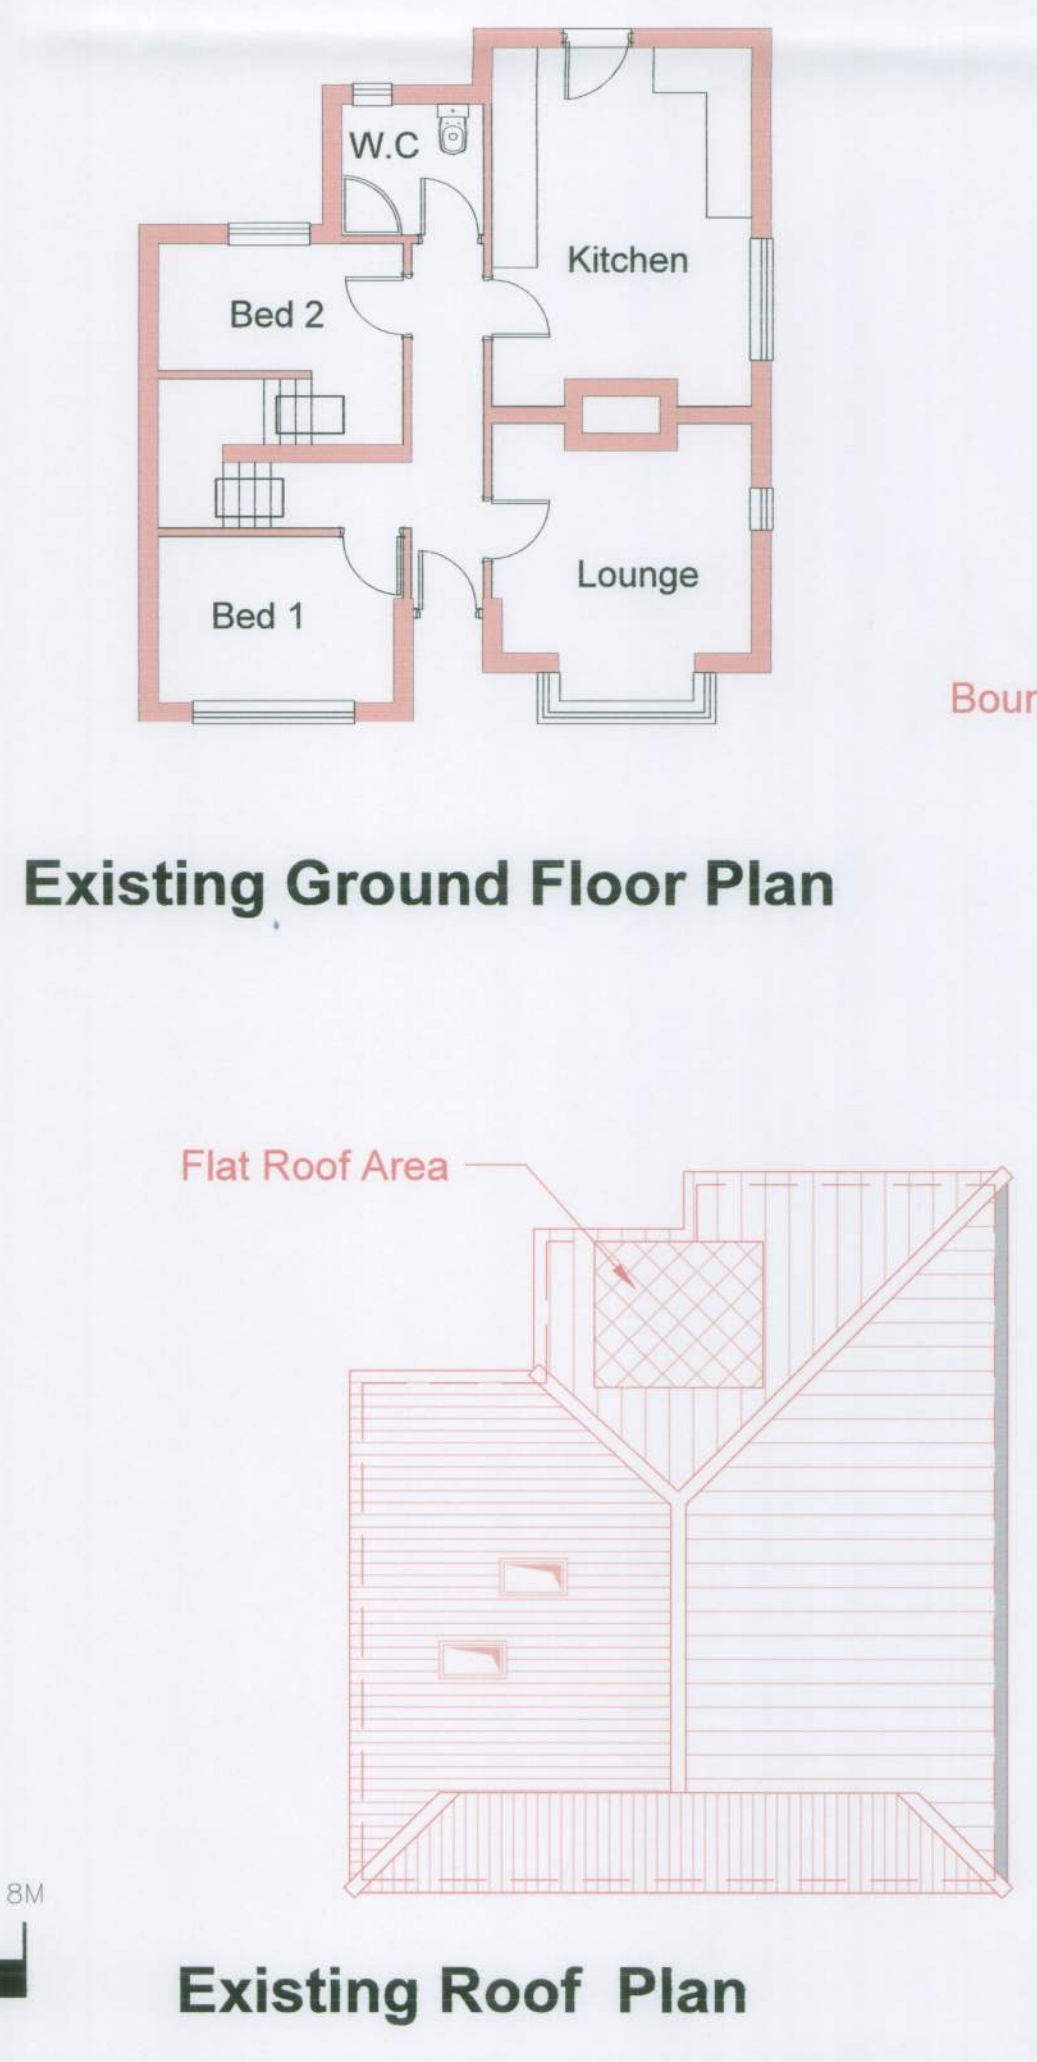
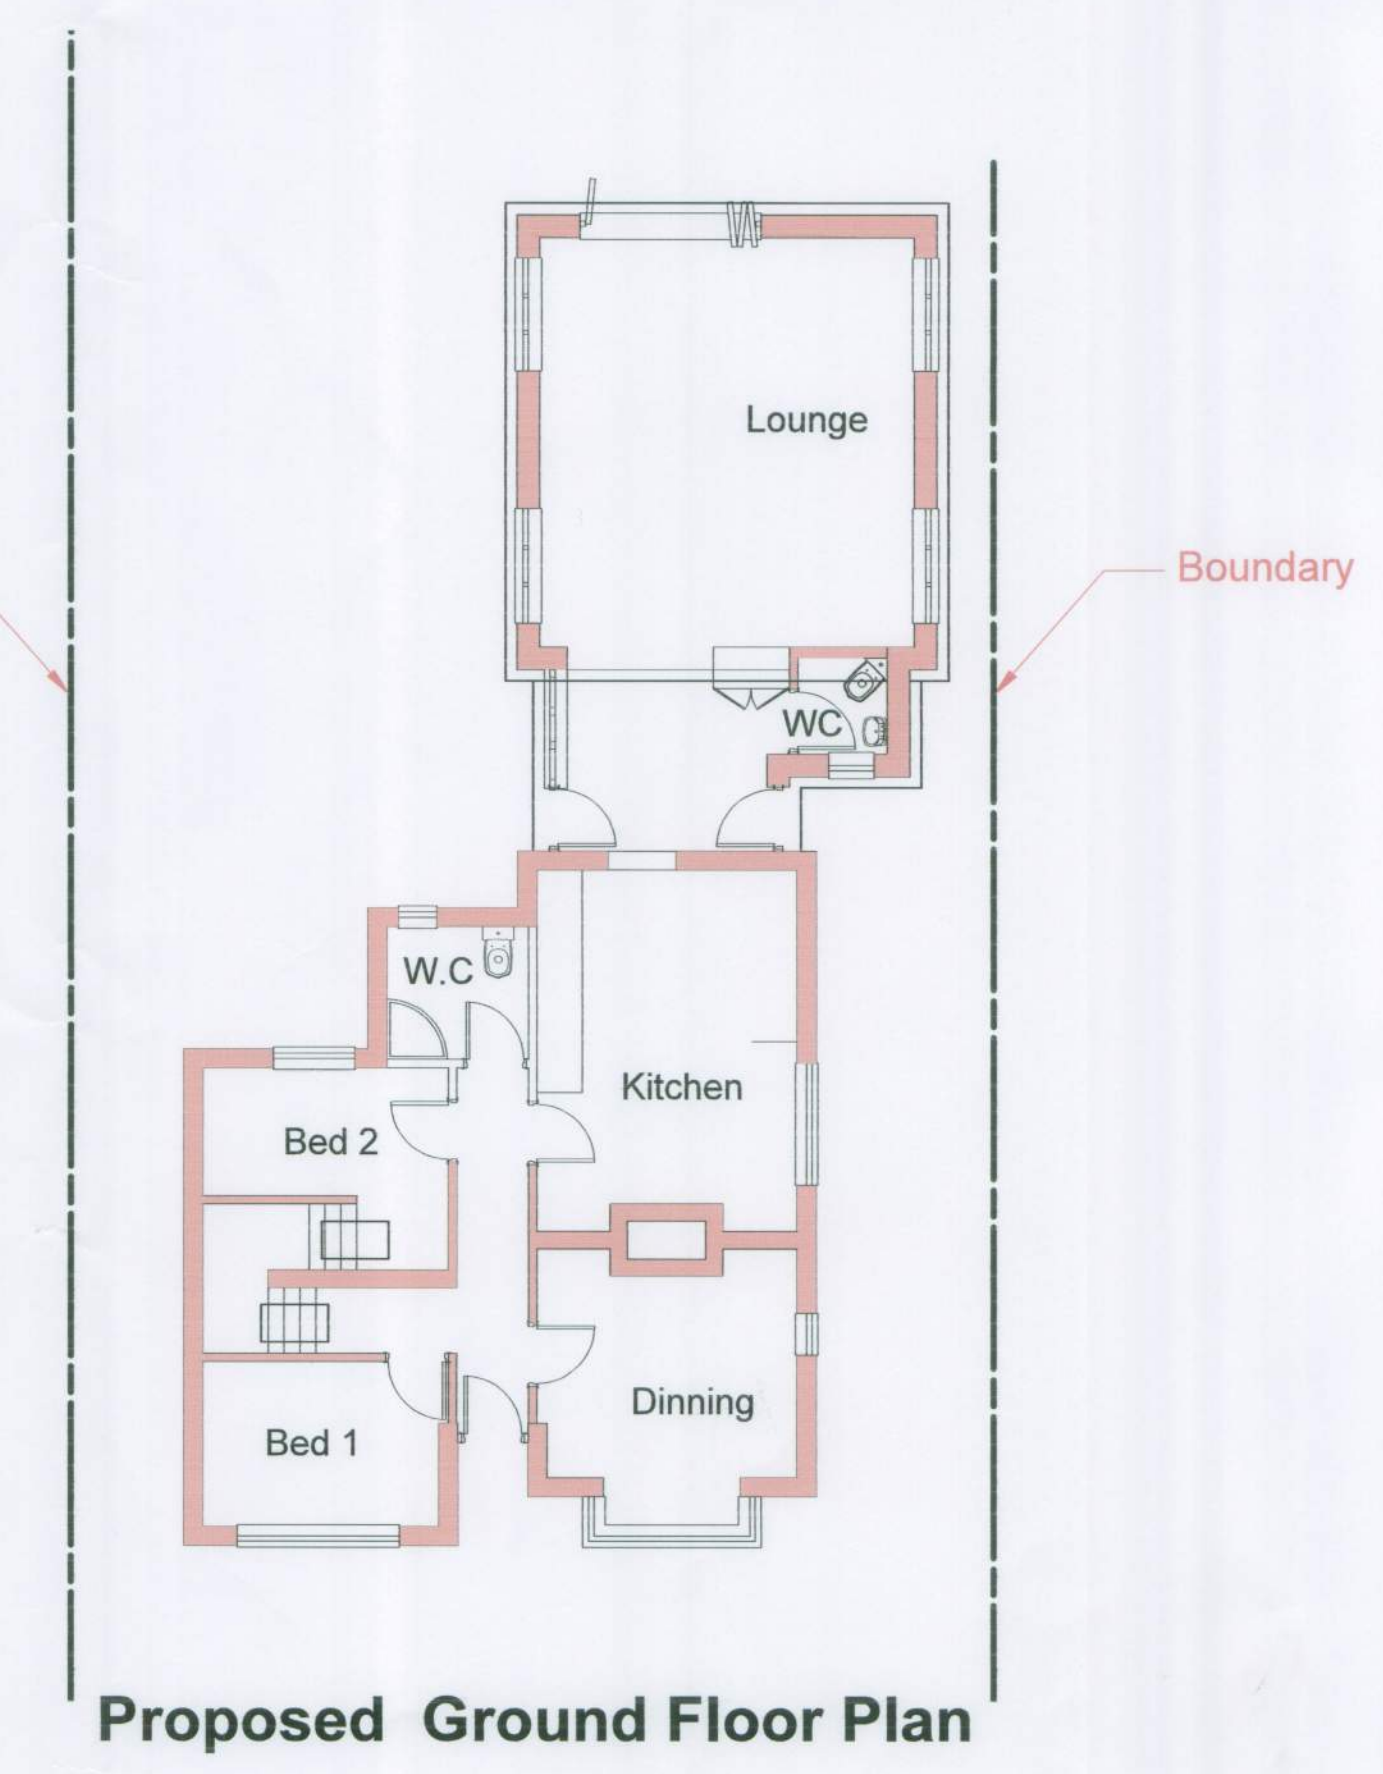


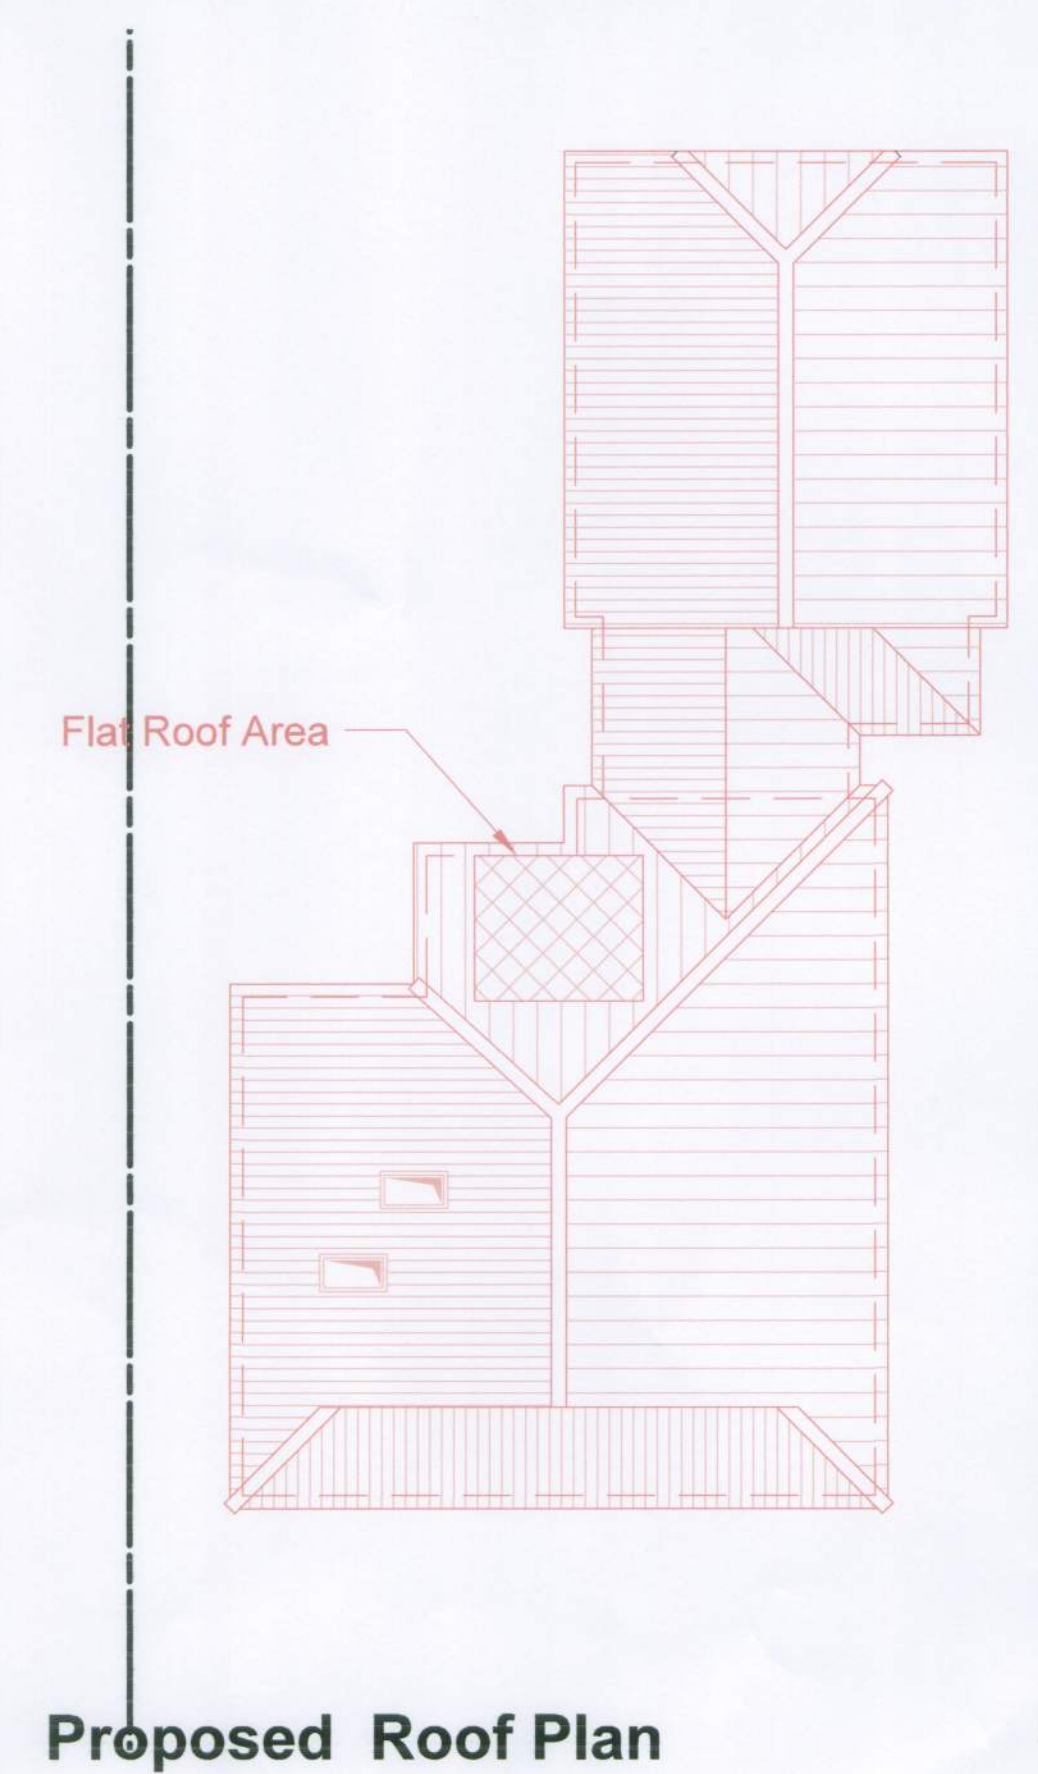

General Notes:

- All dimensions to be verified on site prior to work being commenced and any discrepancy reported to Encompass Surveying.
- Any discrepancies between the drawings and the written specification are to be reported to Encompass Surveying.
- The drawing to be read in conjunction with relevant consultants and specialist drawings.
- All works to comply with the relevant British Standards Code of Practice and building regulations.
- If in doubt about any aspect of the work please consult Encompass Surveying.
- The drawing is the copyright of Encompass Surveying and is not to be reproduced in any form without prior written consent.

Drawing Notes:

- Proposed Development Shown in Red
- Existing Levels shown in black
- Proposed levels shown in red
- Levels shown in Meters

Revision **Description**

Revision	Description

encompass
Plan to build

17 Sandfield Avenue
Wick
Lancashire
West Sussex BN17 7LL
M: 07831 515262
T: 01903 722161
www.encompasssurveying.co.uk

RICS
the mark of
professionalism
worldwide

Drawn By: G . A

Drawing Status

For Planning

Project: **Rear Extention**
Mr Davies
10 Old Manor Road
Rustington
BN16

Drawing

Site Plan, Location Plan, Elevations and floor plans

Scale: 1:100 / 1:500 / 1:1250 @A1

Job No: **064**

Drawing No: **064 / 01**

Revision: -