




PROPOSED ELEVATIONS 1:100

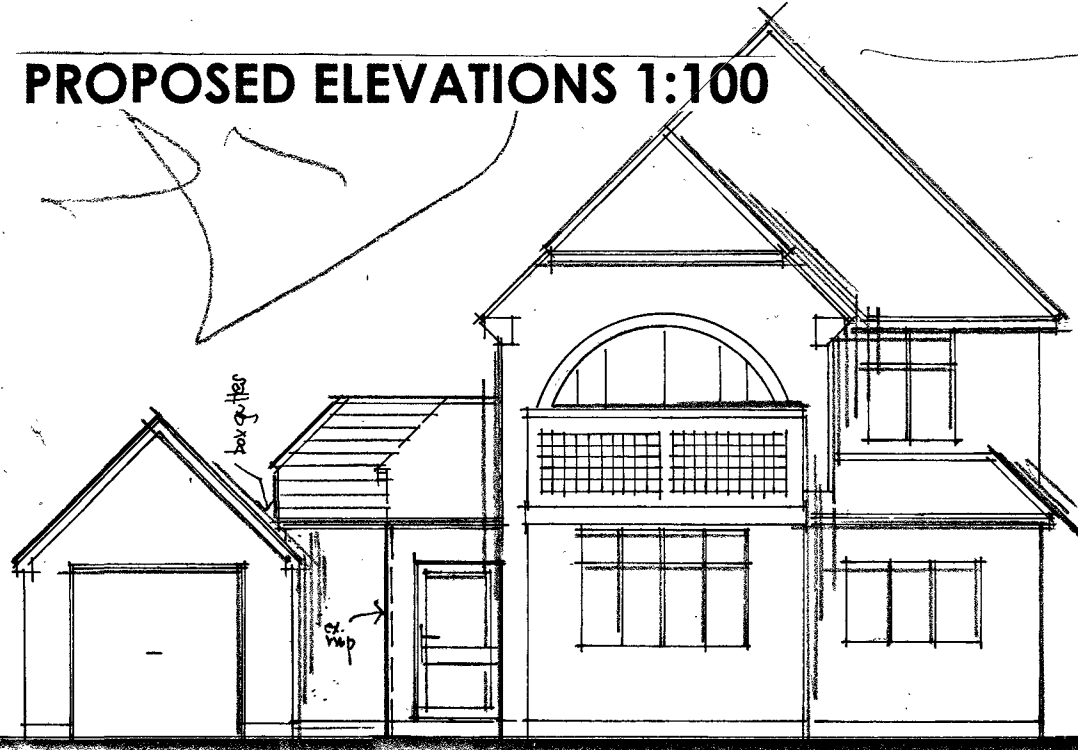


FRONT

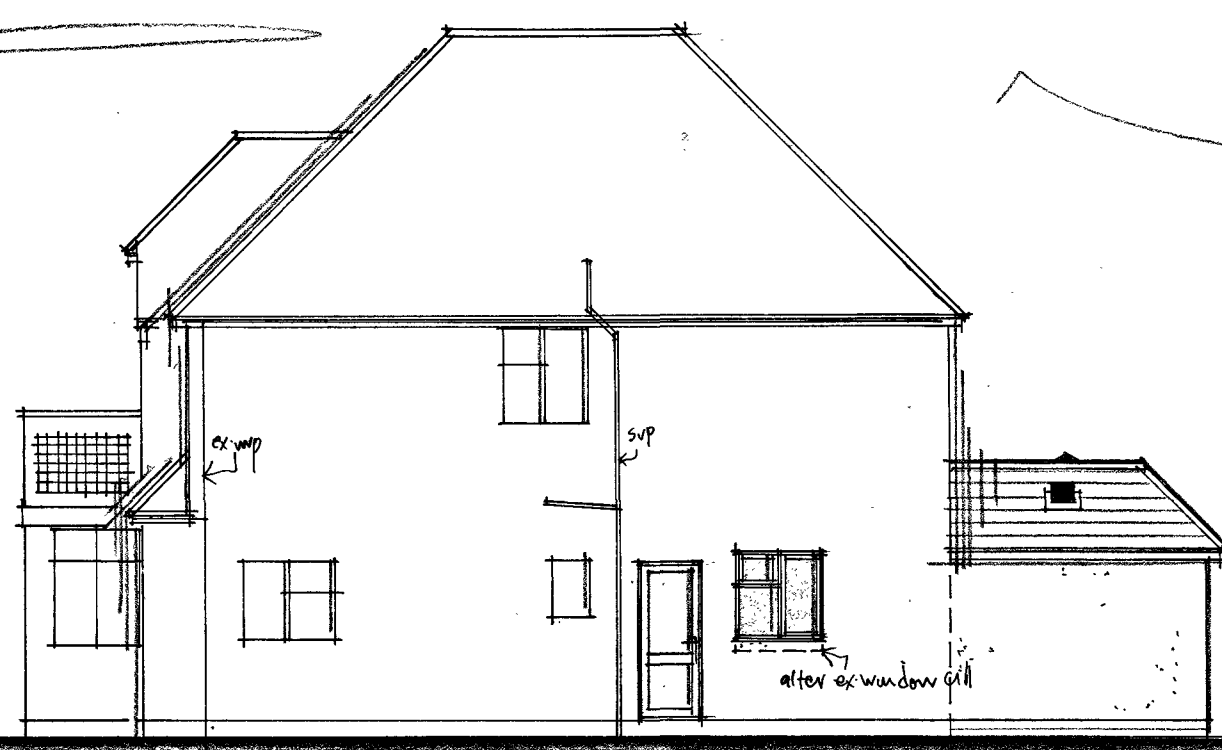

SIDE (e)

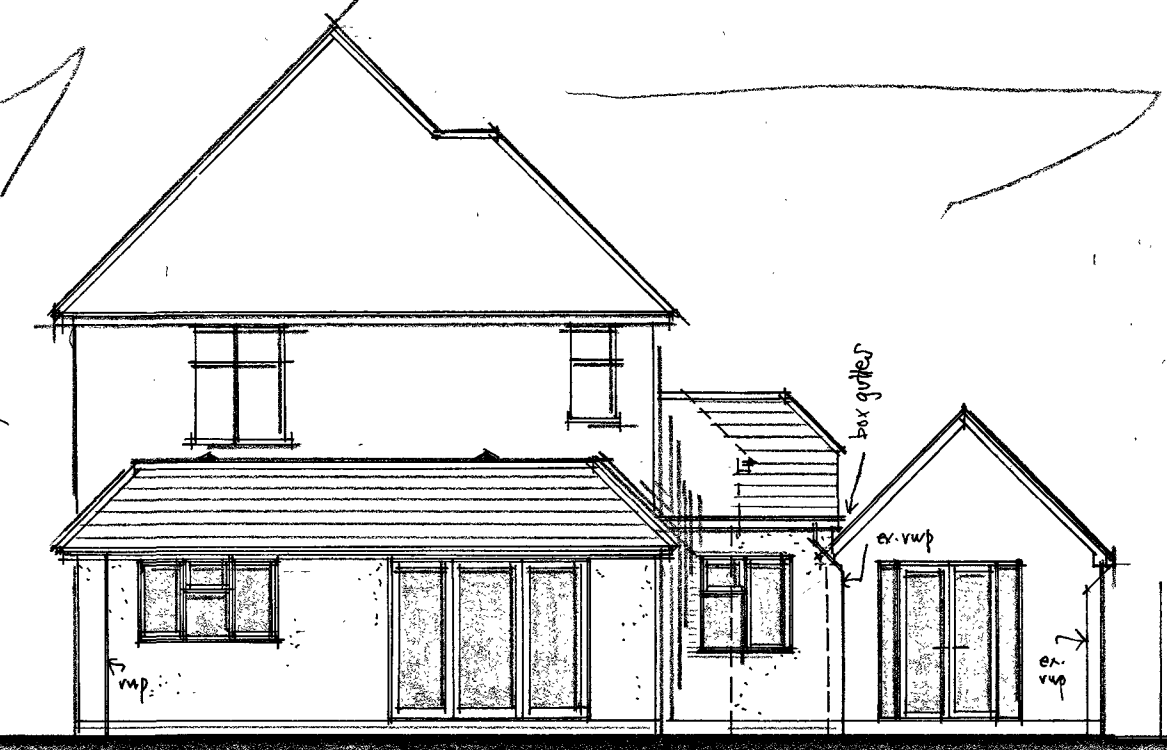

REAR

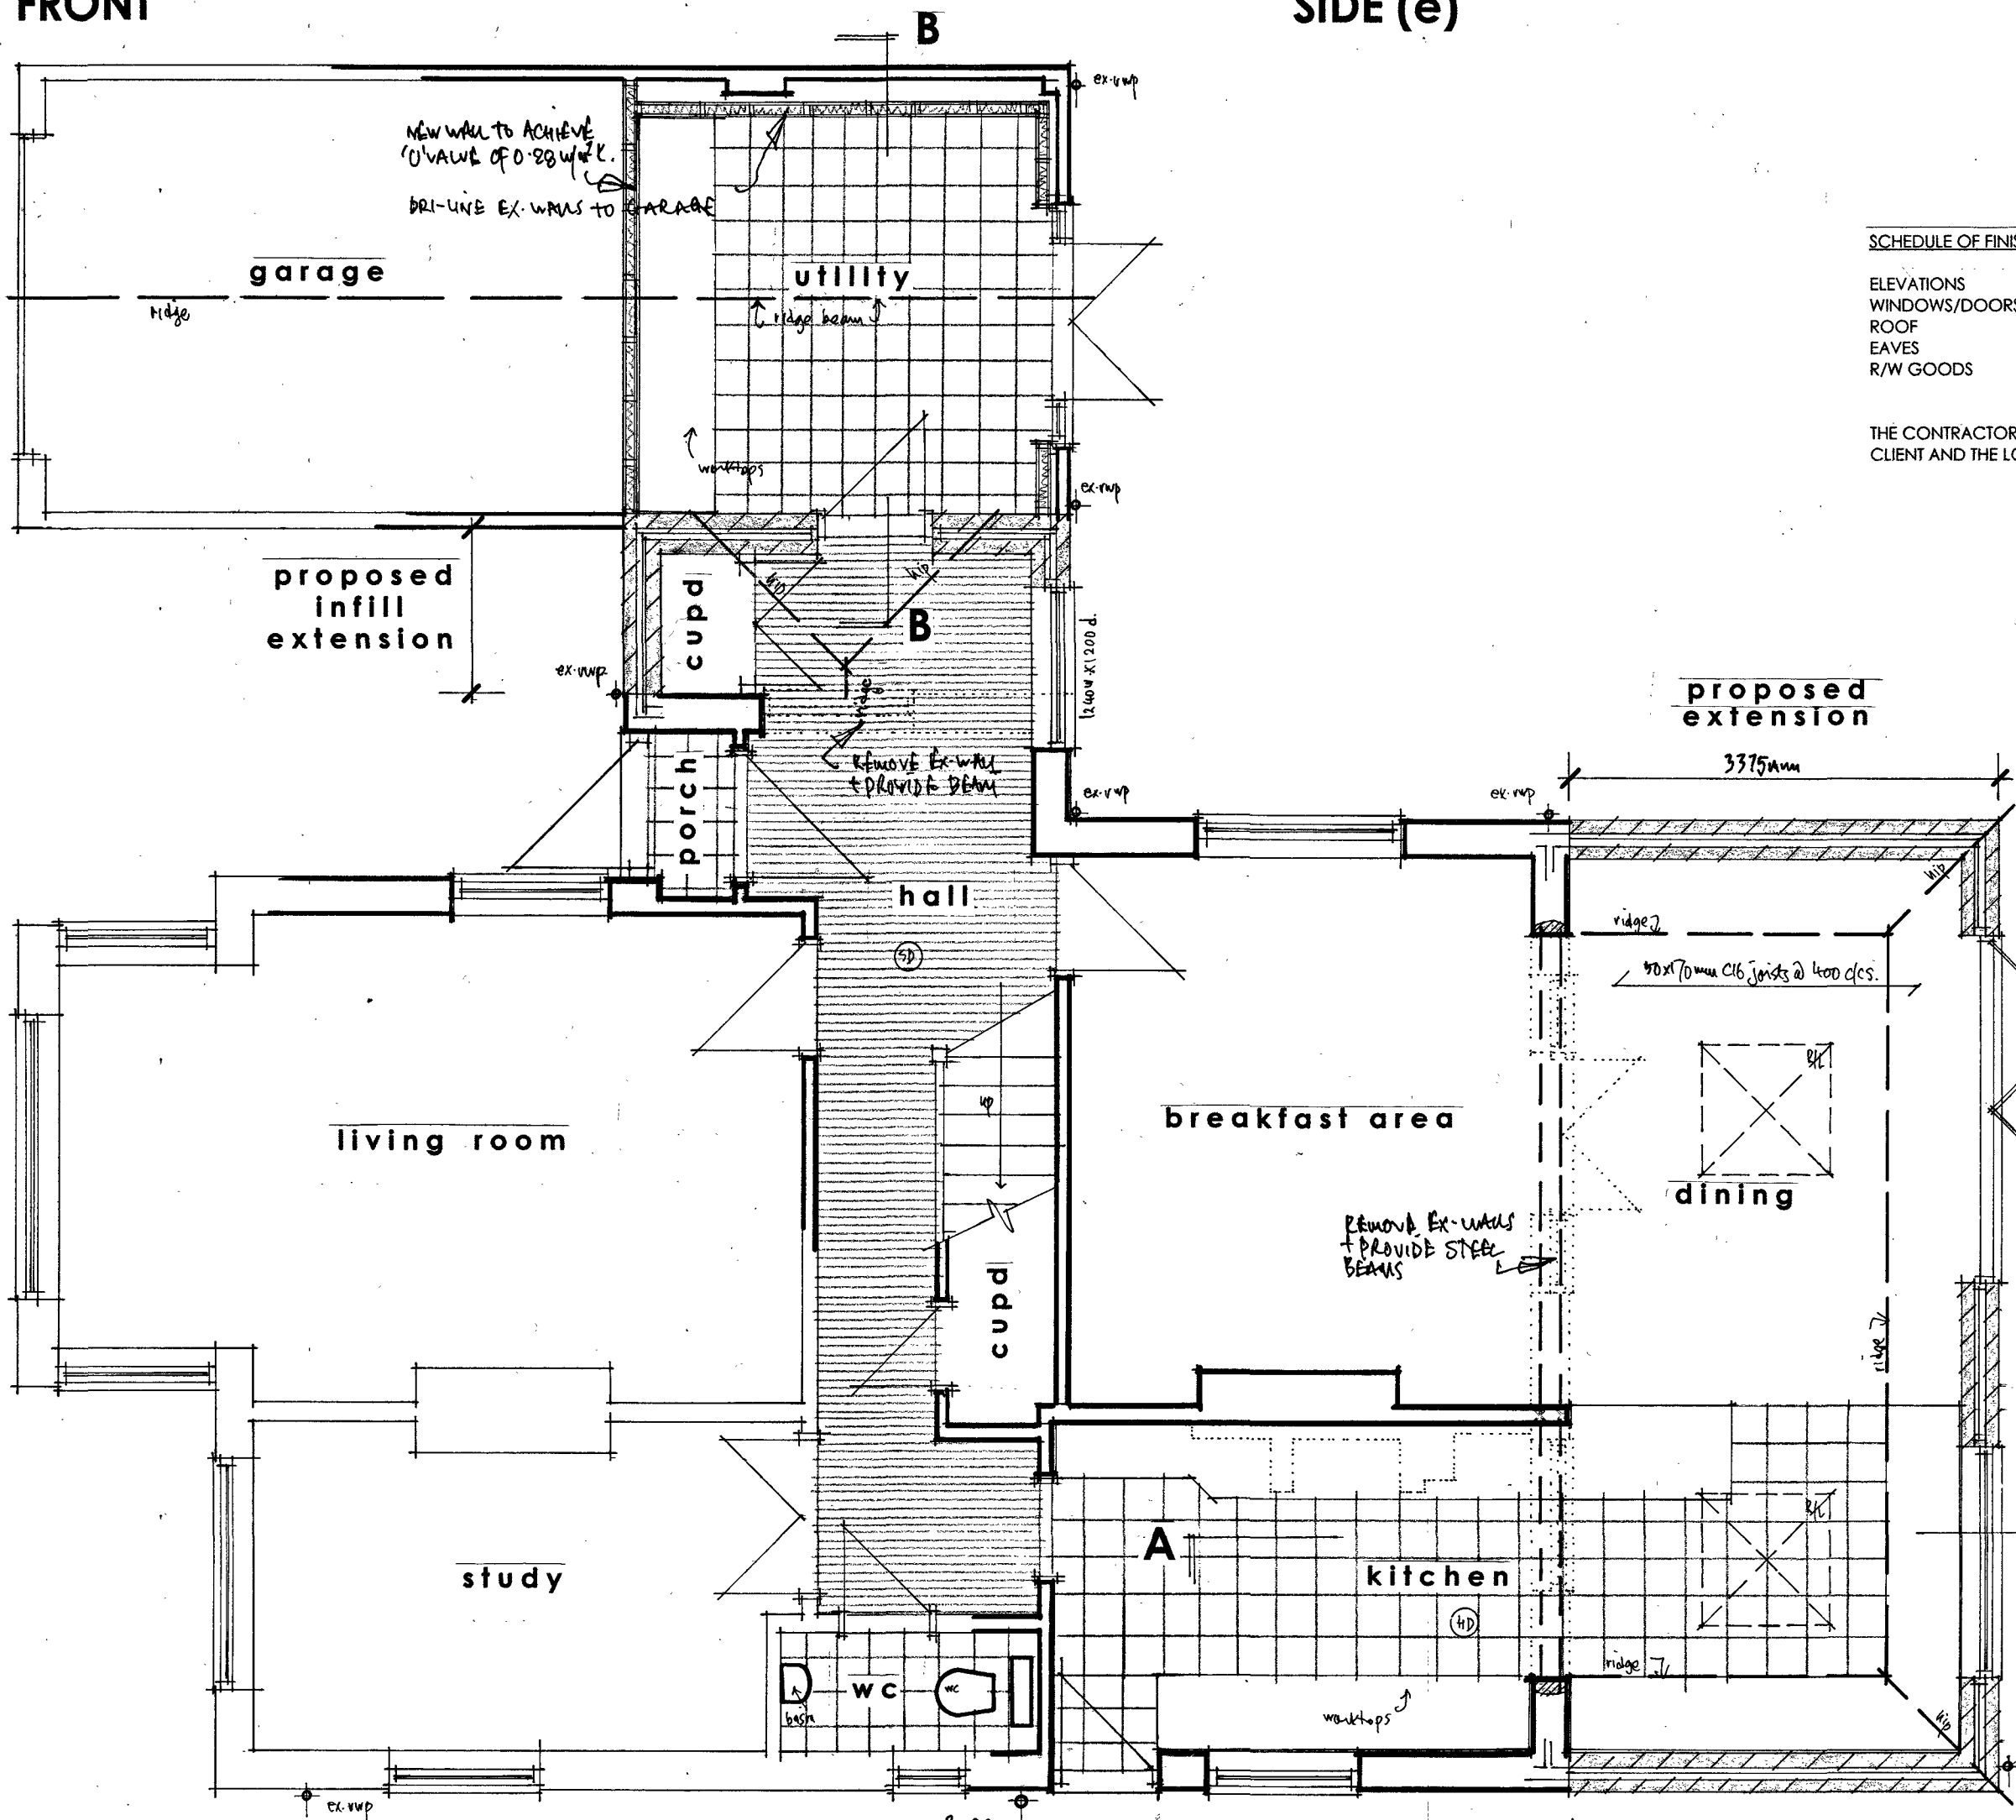

GROUND FLOOR PLAN 1:50 @ A2


SCHEDULE OF FINISHES

ELEVATIONS	-	pointed render to match existing
WINDOWS/DOORS	-	white PVCu plastic or timber & double glazed
ROOF	-	plain roof tiles with concealed flat roof
EAVES	-	white PVCu and double glazed
R/W GOODS	-	white PVCu half round guttering with 63mm diameter downpipes

THE CONTRACTOR IS TO PROVIDE SAMPLES FOR APPROVAL BY THE CLIENT AND THE LOCAL PLANNING AUTHORITY WHERE REQUIRED.



SIDE (w)

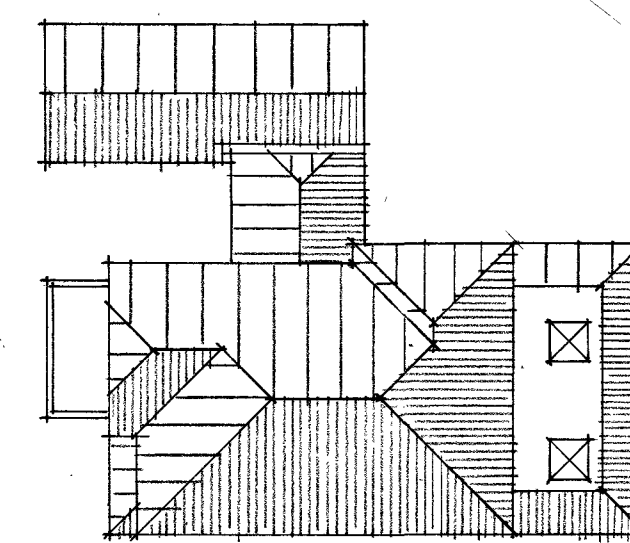

ROOF PLAN 1:200

THIS DRAWING TO BE READ IN CONJUNCTION WITH STRUCTURAL ENGINEERS DETAILS & CALCULATIONS

Figured dimensions to take precedence over scaled dimensions. The contractor is to verify all dimensions on site before commencing any works. Any discrepancies whatsoever to be brought to the attention of the client immediately. The copyright of this drawing is reserved and the drawing must not be disclosed without authority.

Project	
29 PARK DRIVE, RUSTINGTON	
Proposed side/rear extensions	
Client	
Mr & Mrs Allen	
Drawing no.	
RT/PD/01	
Scale	AS SHOWN
Date	JUNE 2017
Drawn by	WG

WAYNE GANDER MCIAT
Chartered Architectural Technologist
98 Durrington Lane
WORTHINGTON
West Sussex
BN13 2RQ
Tel/Fax 01903 694817
Email - waynegander08@gmail.com