

Material Schedule:

New Walls:

Brickwork to match existing.
Natural oak frame.

Roof:


Natural slate to match existing.

New Doors/Windows


Hardwood doors/windows.
Velux style rooflights.
Metal framed patent glazing.

Rainwater Goods:

Black uPVC.

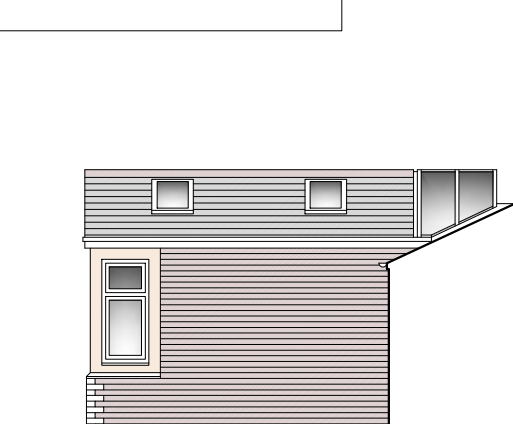


Proposed West Elevation (side)
1:100 @ A3

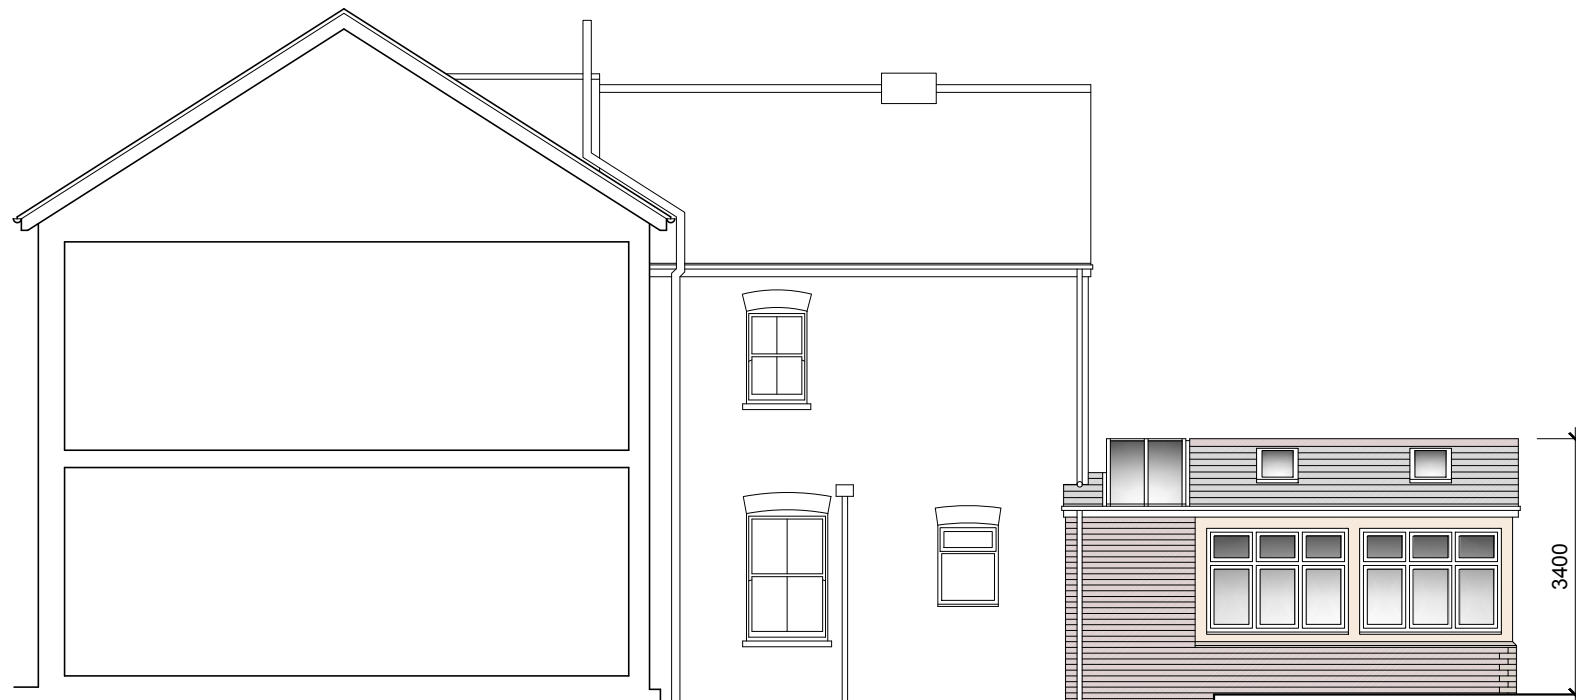



Proposed East Elevation (side)
1:100 @ A3




Proposed North Elevation (rear)
1:100 @ A3

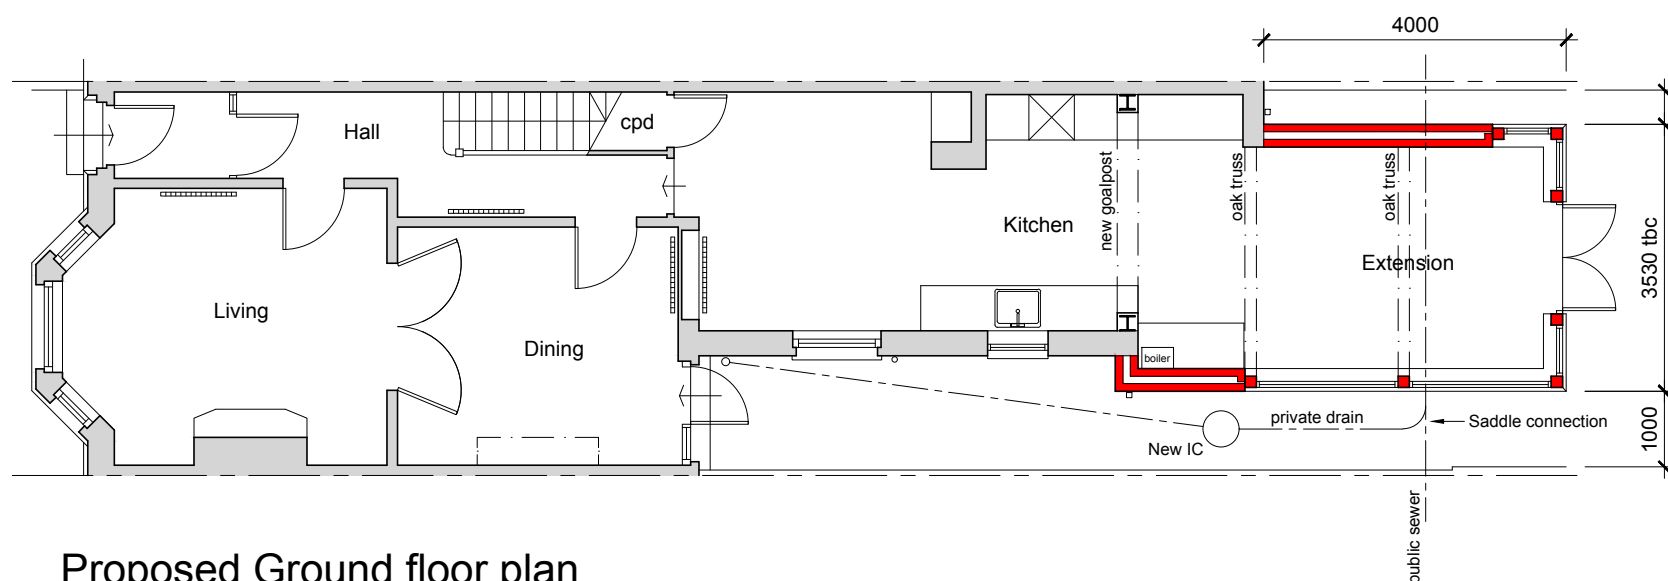

Proposed Ground floor plan
1:100 @ A3

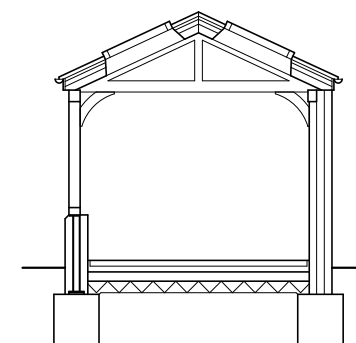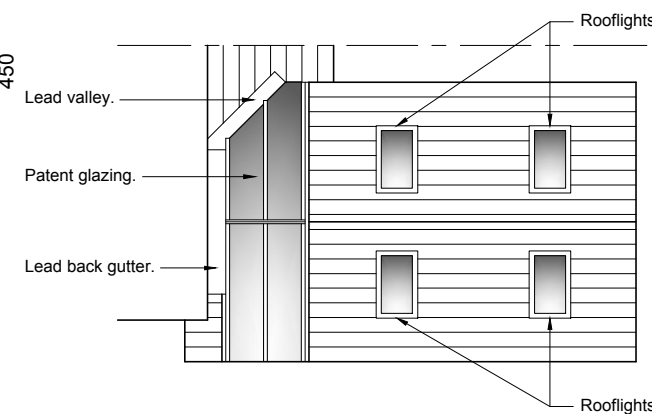

Typical Section
1:100 @ A3

 

Rev A. 07.12.18 Material schedule added.

client	project	drawing	date	drawn	drawing no	revision
Neil & Cathy Stanaway	Extension at 9 Glenville Road Rustington, BN16 2DU	Proposed floor plan + elevations	Oct 18	pd	0272 / 102	A
			scale 1:100 @ A3	CAD file name:		

No dimensions to be scaled from drawing. The contractor should check all dimensions on site.

Peter Davey Ltd
construction consultants

49 Park Drive
Rustington
West Sussex BN16 3DY
Tel: 01903 773105
Mob: 07941 402217
Email: peterdavey67@btinternet.com