




NOTES:
Dimensions to be checked on site before commencing work. Any discrepancies shall be reported to the architect immediately.
Do not scale from these drawings except for planning purposes.
Use figured dimensions only.
Where applicable this drawing is to be read in conjunction with other consultants' drawings.
All drawings to be read in conjunction with specification and all other drawings including structural engineer and mechanical and electrical drawings / specification

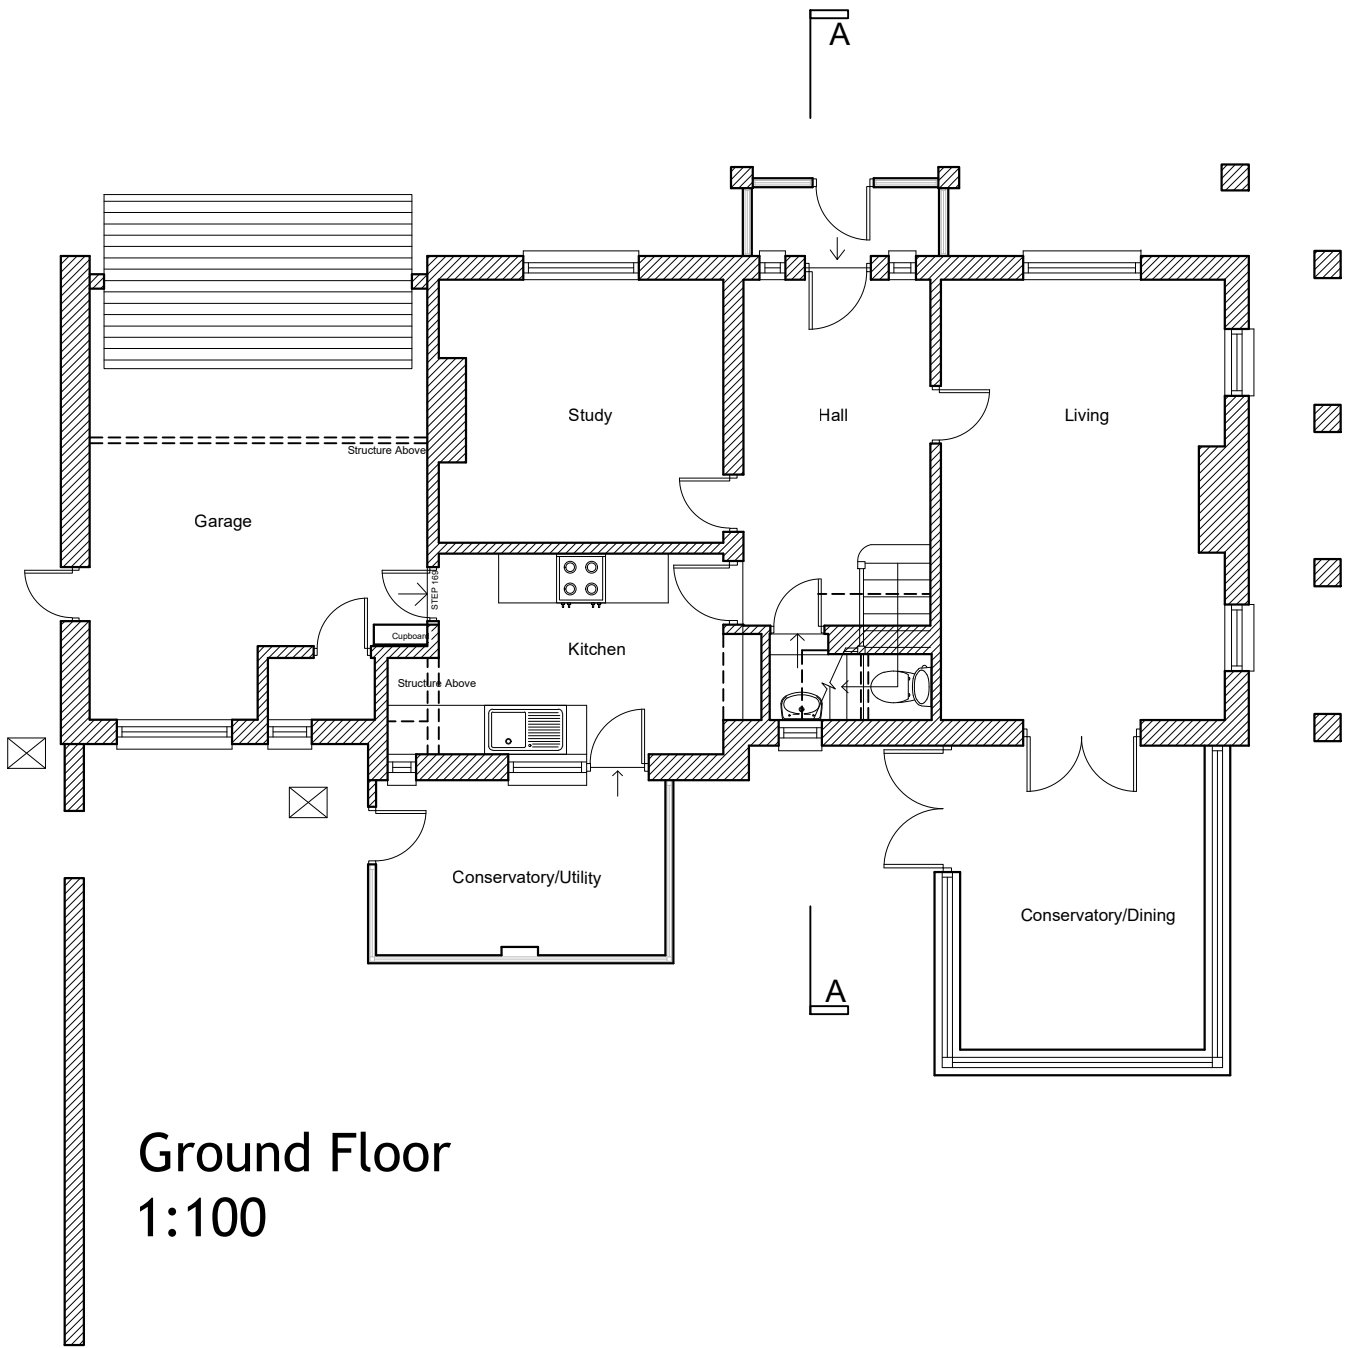

Ground Floor
1:100

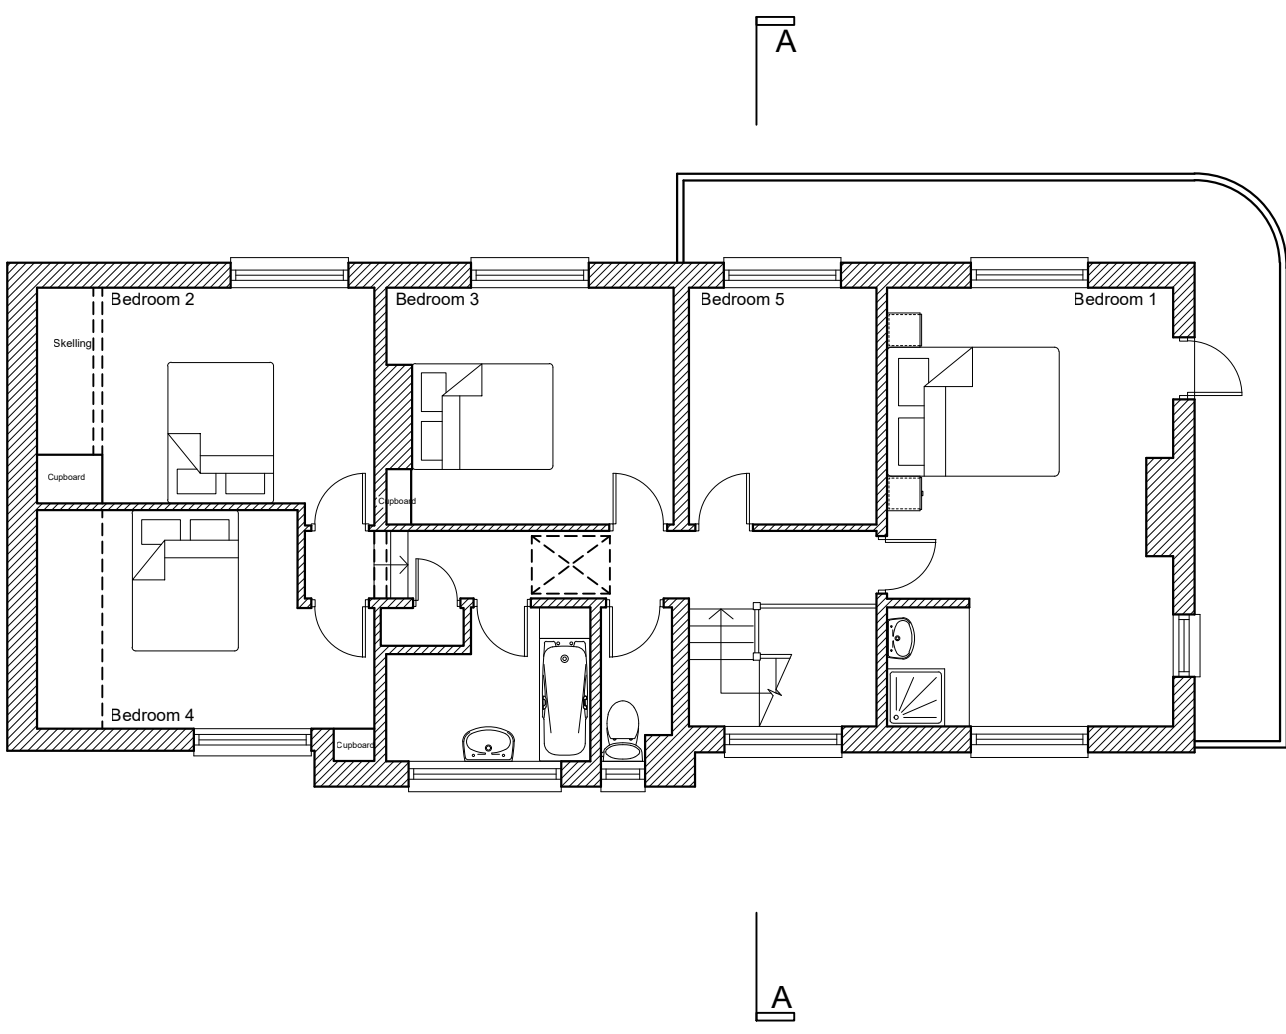

First Floor
1:100

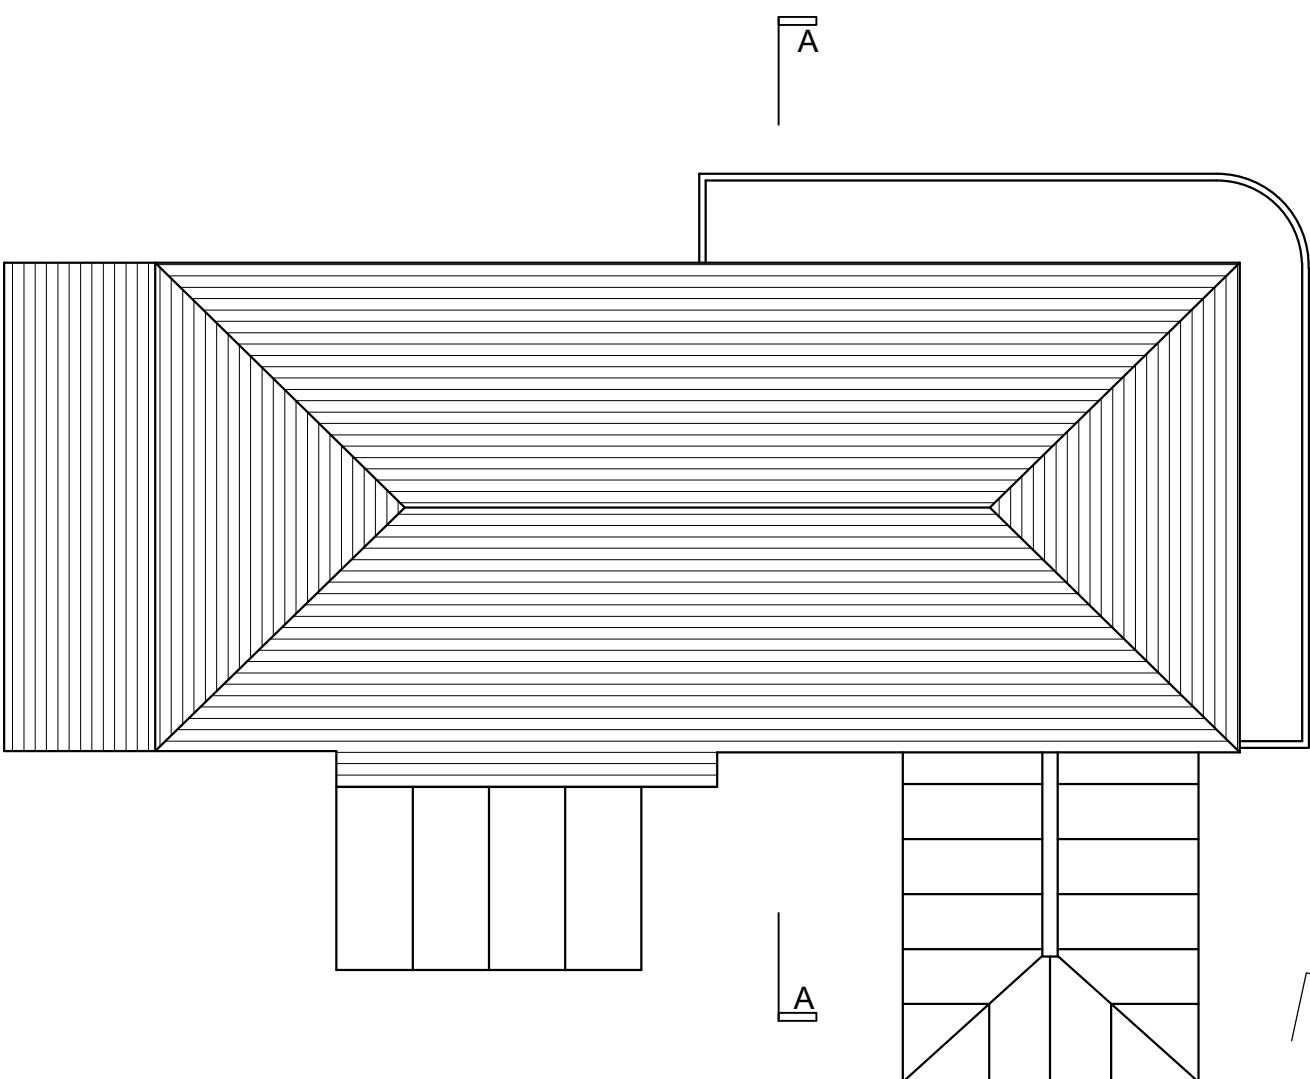

Roof Plan
1:100




Location Plan 1:1250
Ordnance Survey (c) Crown Copyright 2017. All rights reserved. Licence number 100022432



Block Plan 1:500
Ordnance Survey (c) Crown Copyright 2017. All rights reserved. Licence number 100022432



West Elevation
1:100

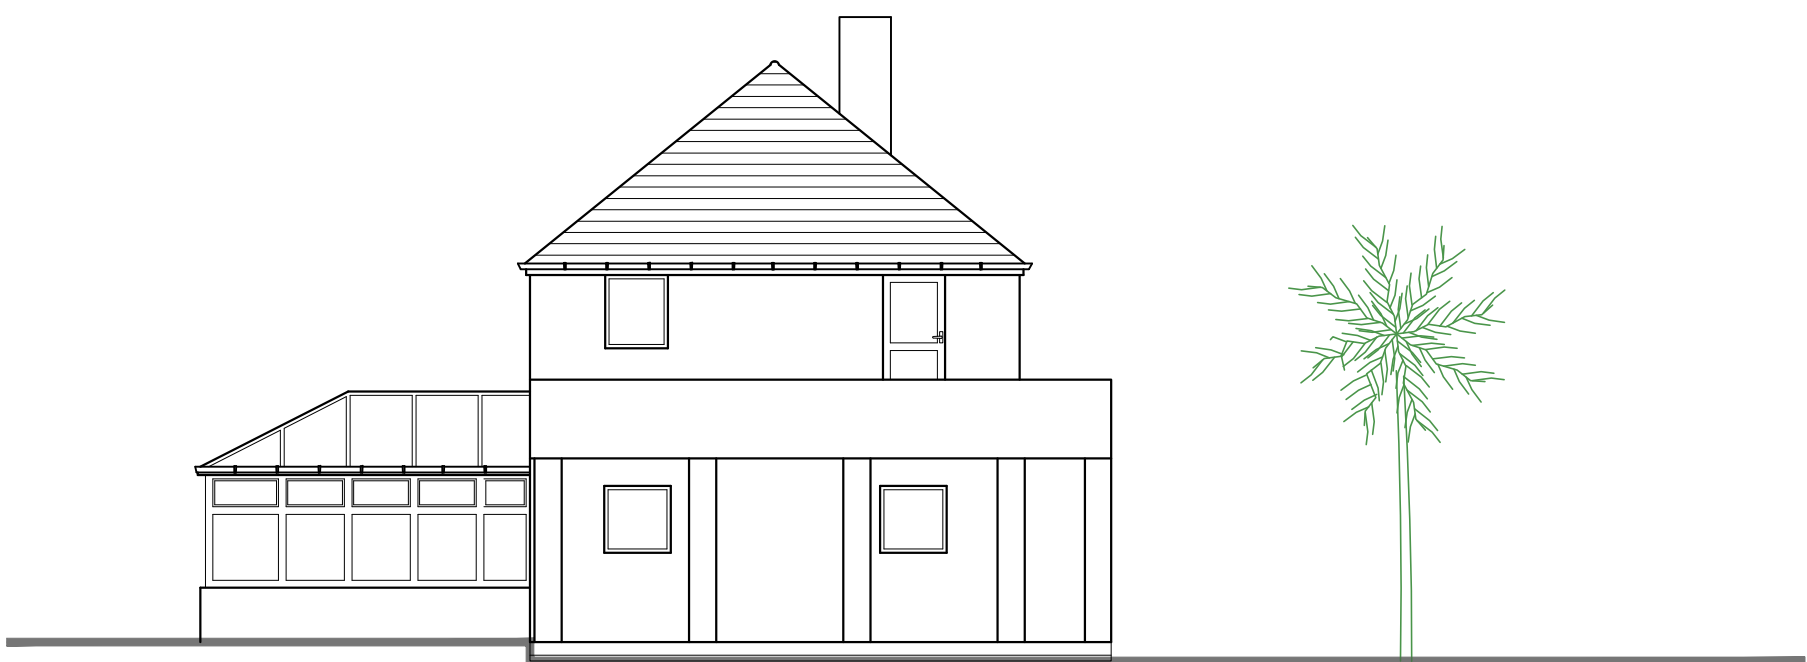


South Elevation
1:100



East Elevation
1:100



North Elevation
1:100

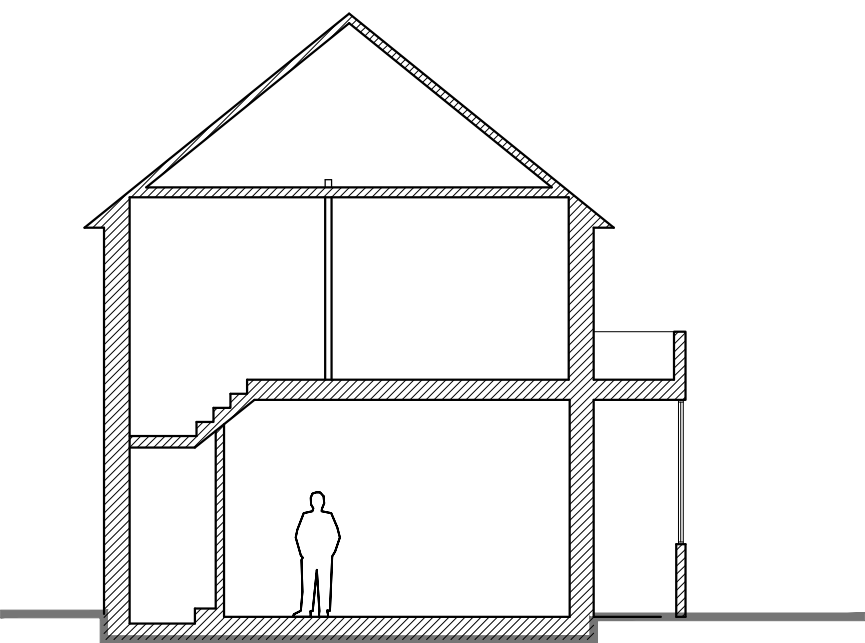

Section A-A
1:100

REV	DATE	AMENDMENT	DRAWN
hd architects Helyer Davies Architects Ltd 1 The Old Flour Mill, Emsworth, PO10 7BT 01243 370 715 www.hdarchitects.co.uk mail@hdarchitects.co.uk			
CLIENT Mark Rockliffe			
PROJECT 92 Sea Avenue Rustington West Sussex BN16 2DL			
DRAWING Existing Plans Existing Elevations Existing Section		SCALE As Noted @ A1 As Noted @ A1 As Noted @ A1	
DATE September 2017		DRAWN JF	
DRAWING NUMBER 17116 - 01		REVISION •	