




NOTES:  
Dimensions to be checked on site before commencing work. Any discrepancies shall be reported to the architect immediately.  
Do not scale from these drawings except for planning purposes.  
Use figured dimensions only.  
Where applicable this drawing is to be read in conjunction with other consultants' drawings.  
All drawings to be read in conjunction with specification and all other drawings including structural engineer and mechanical and electrical drawings / specification

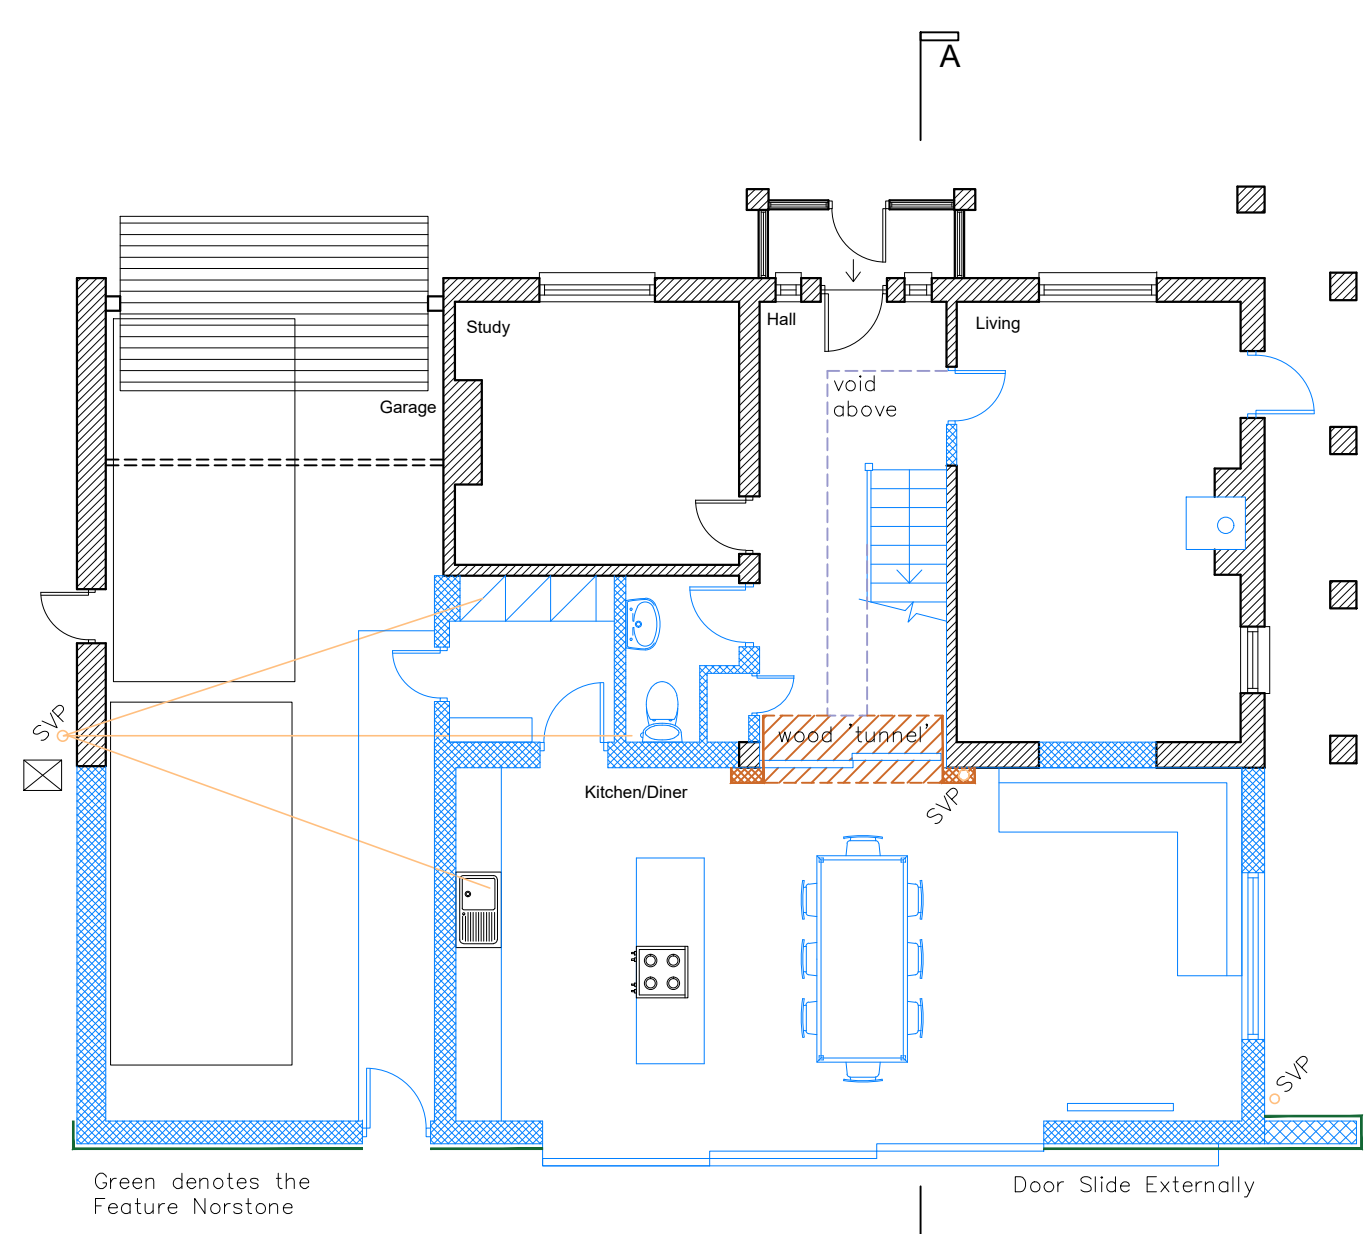

Ground Floor  
1:100

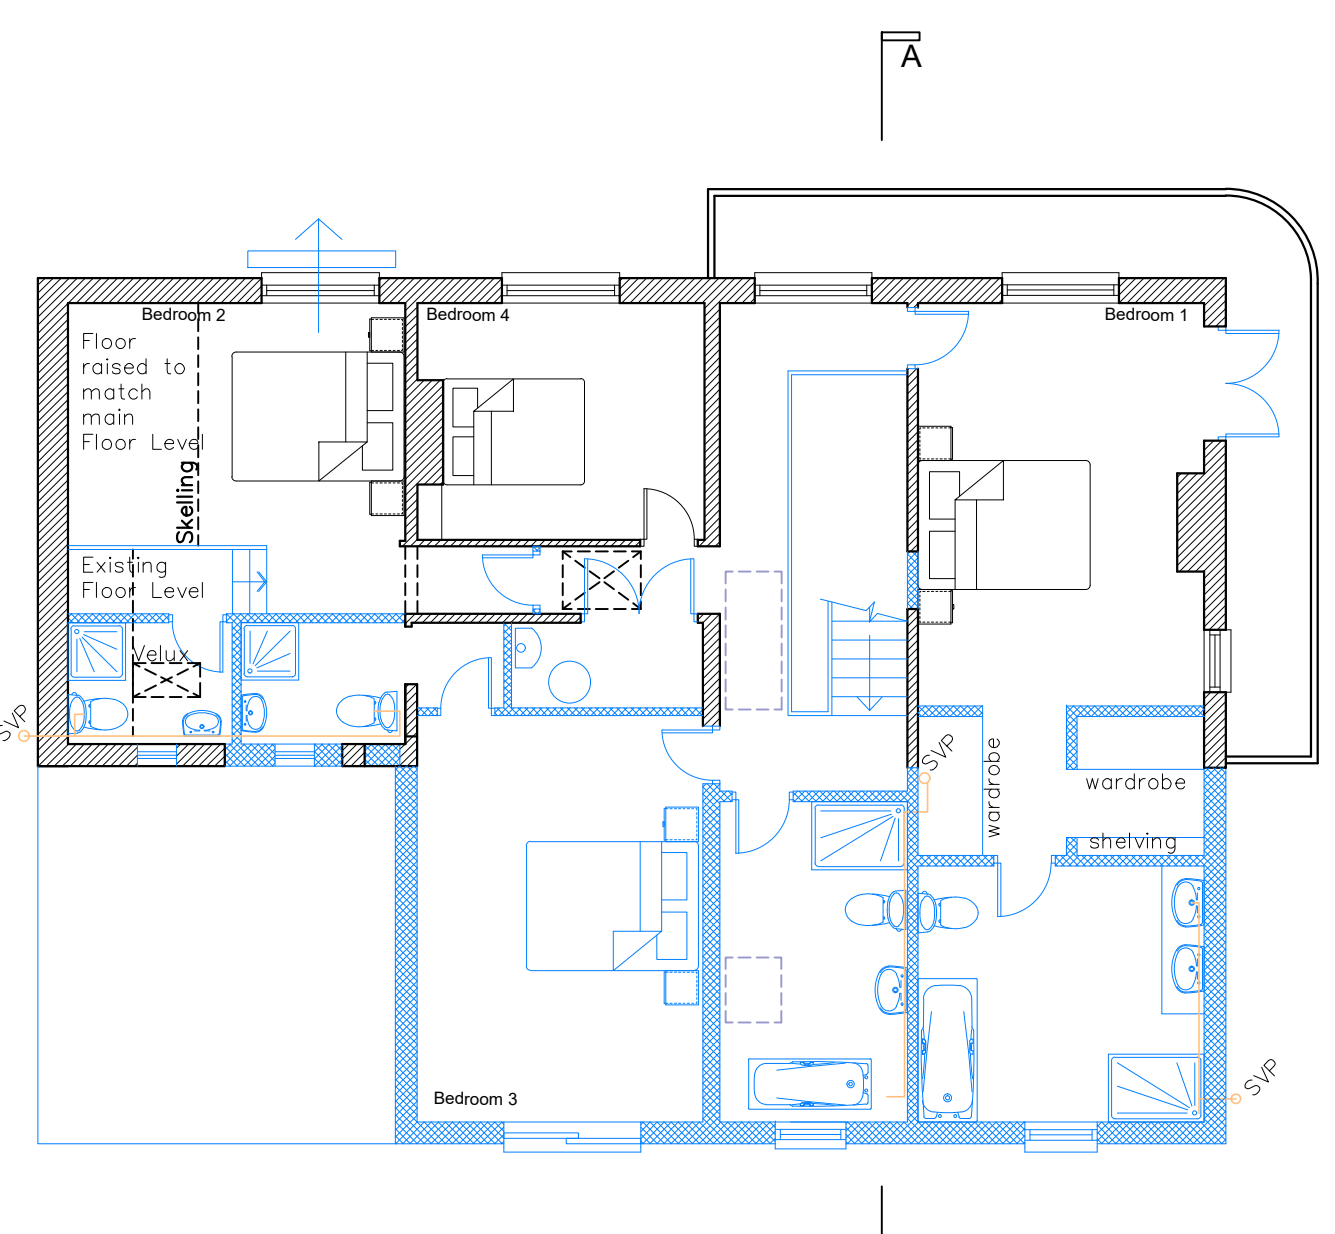


First Floor  
1:100

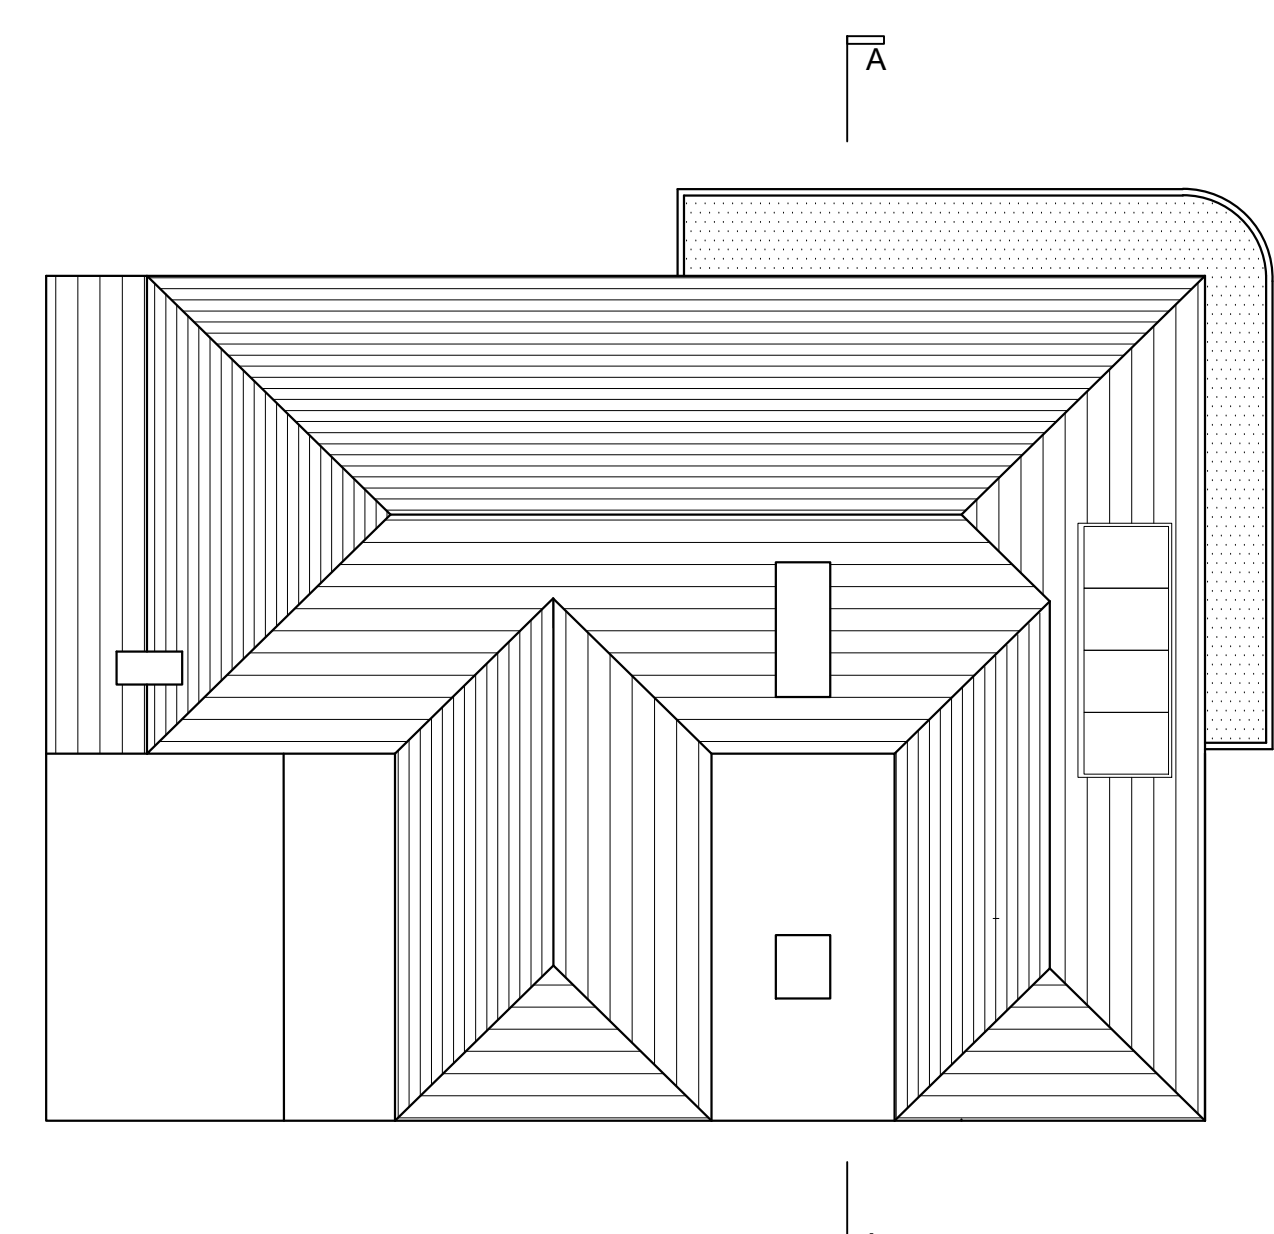


Roof Plan  
1:100

- Key
- Existing Walls
  - Proposed

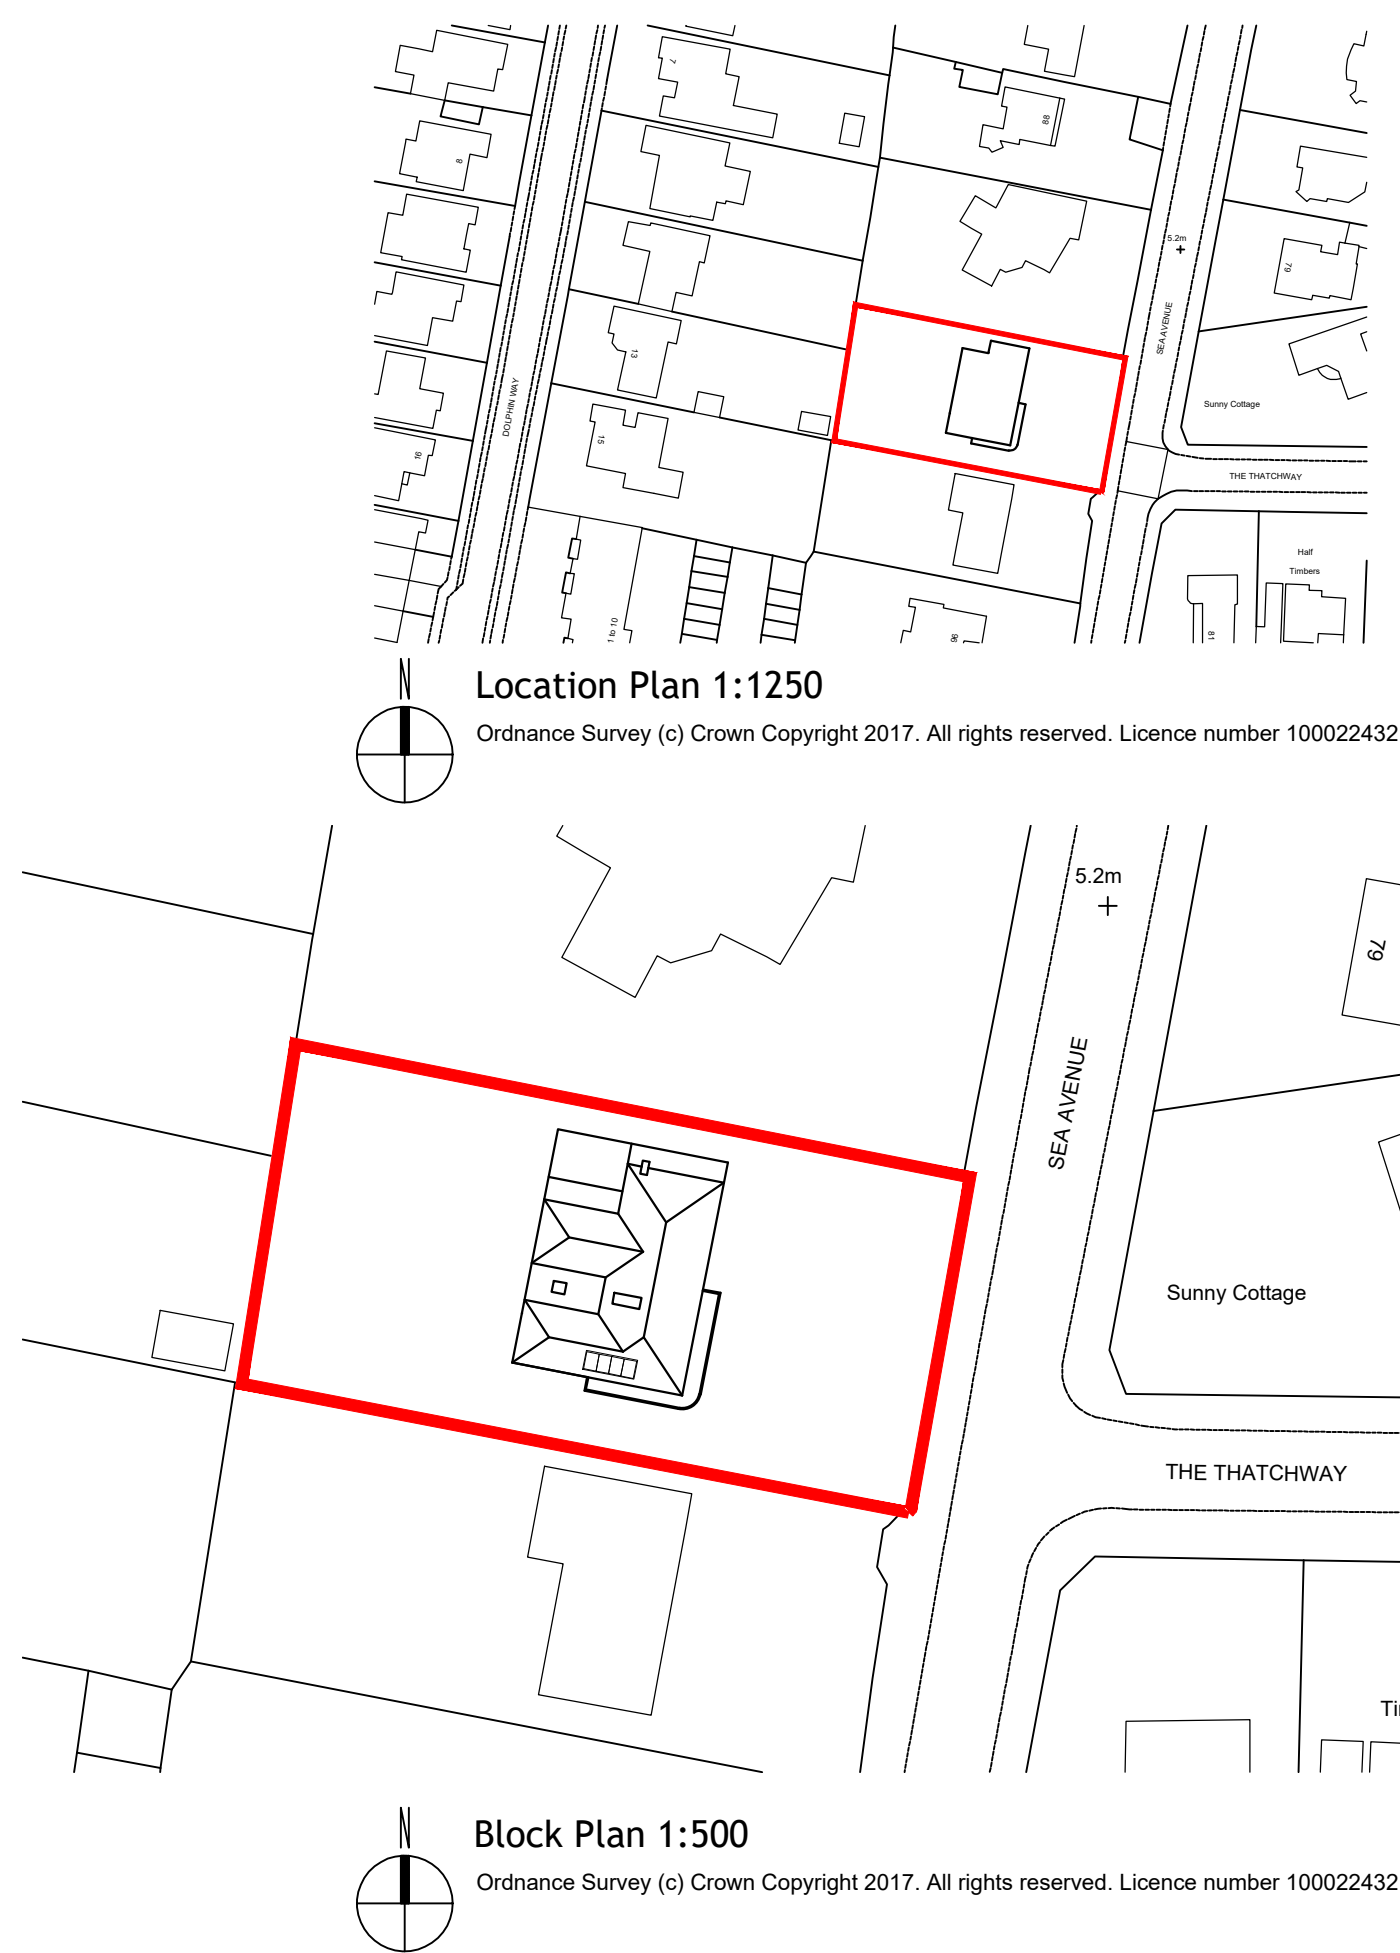


West Elevation  
1:100

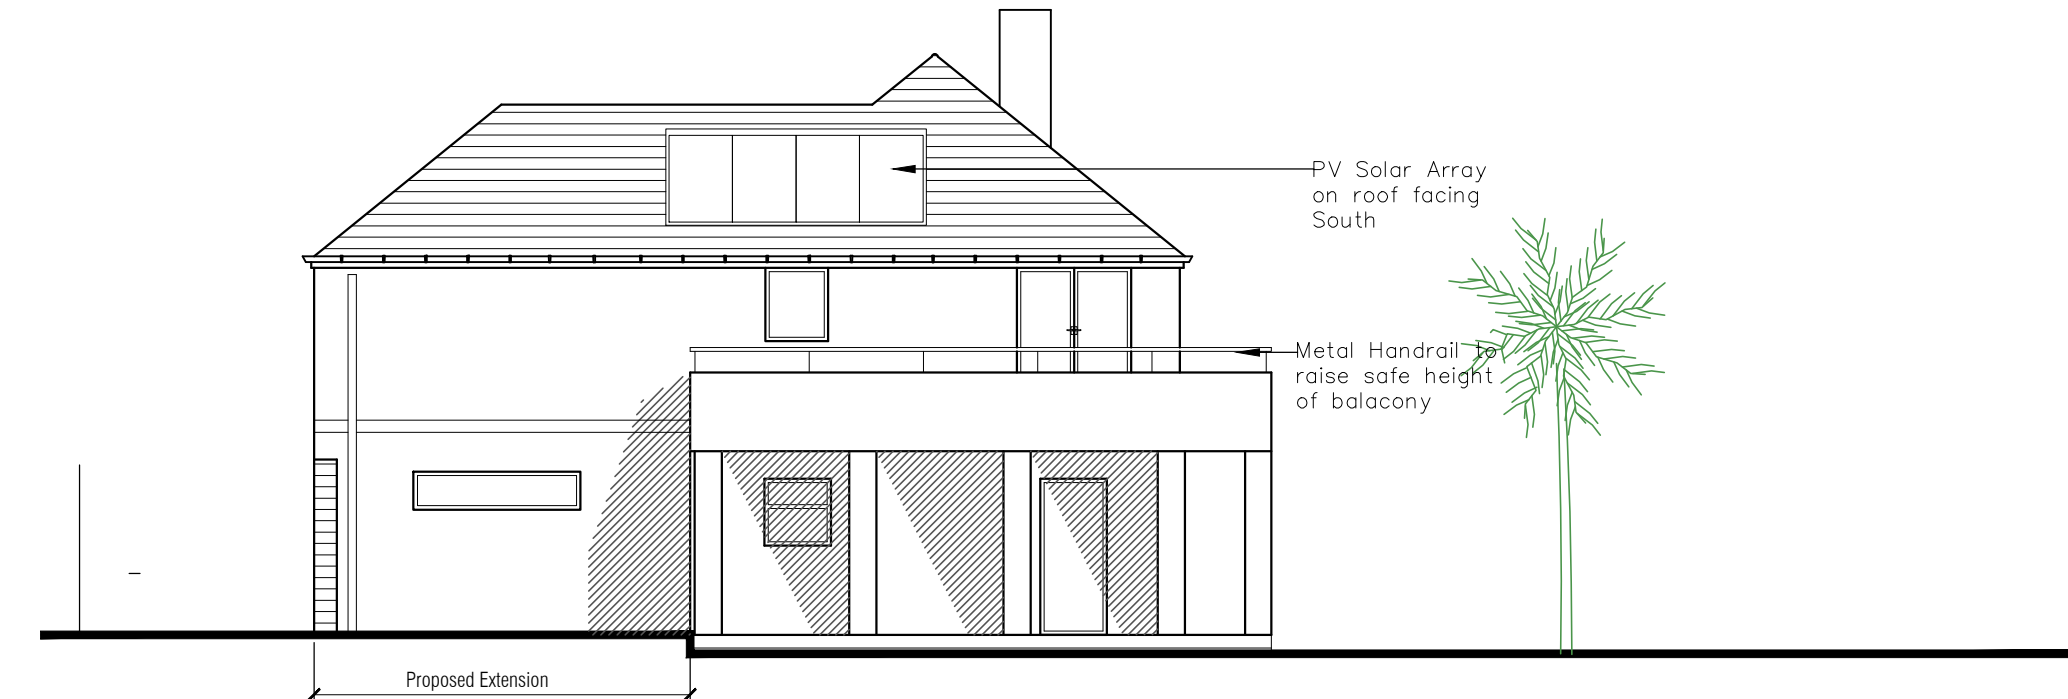


South Elevation  
1:100



East Elevation  
1:100

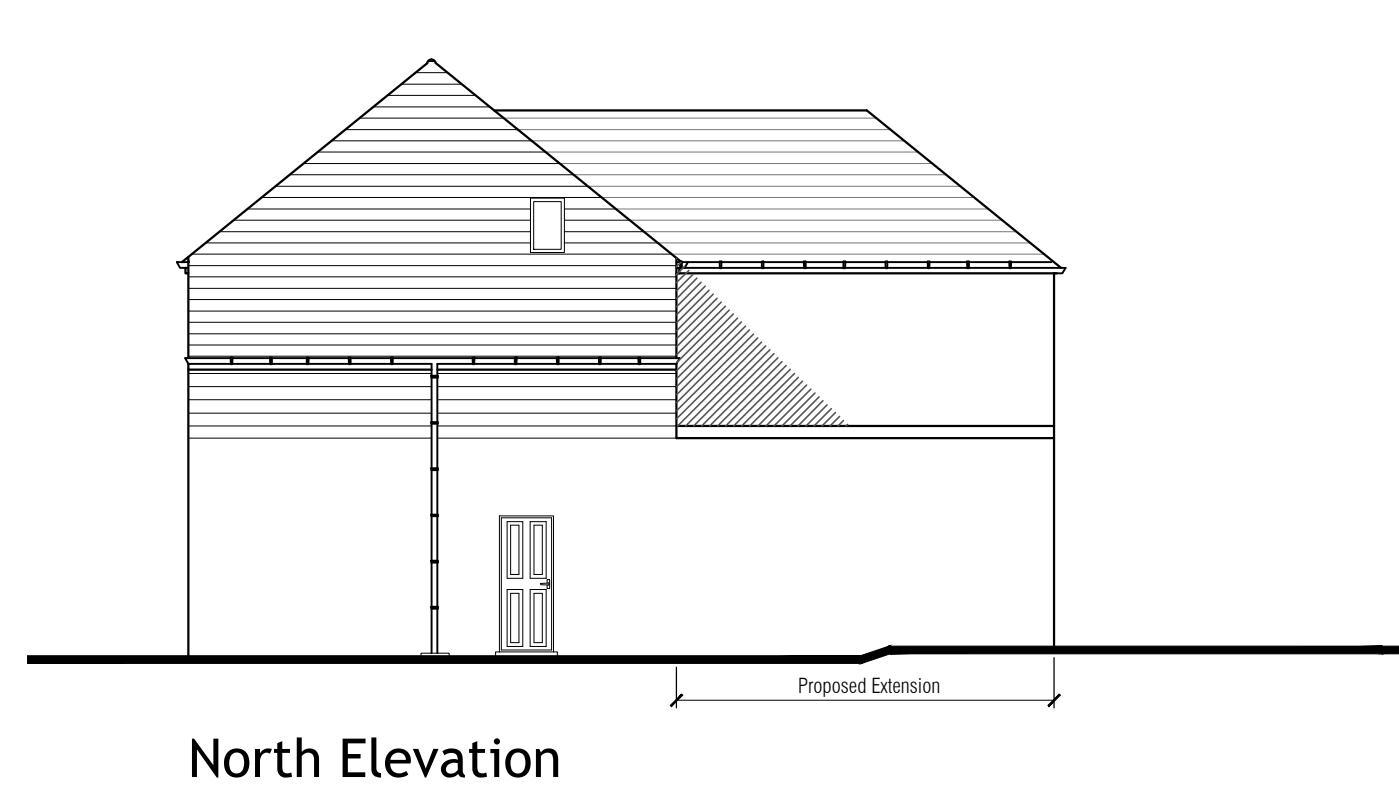

North Elevation  
1:100

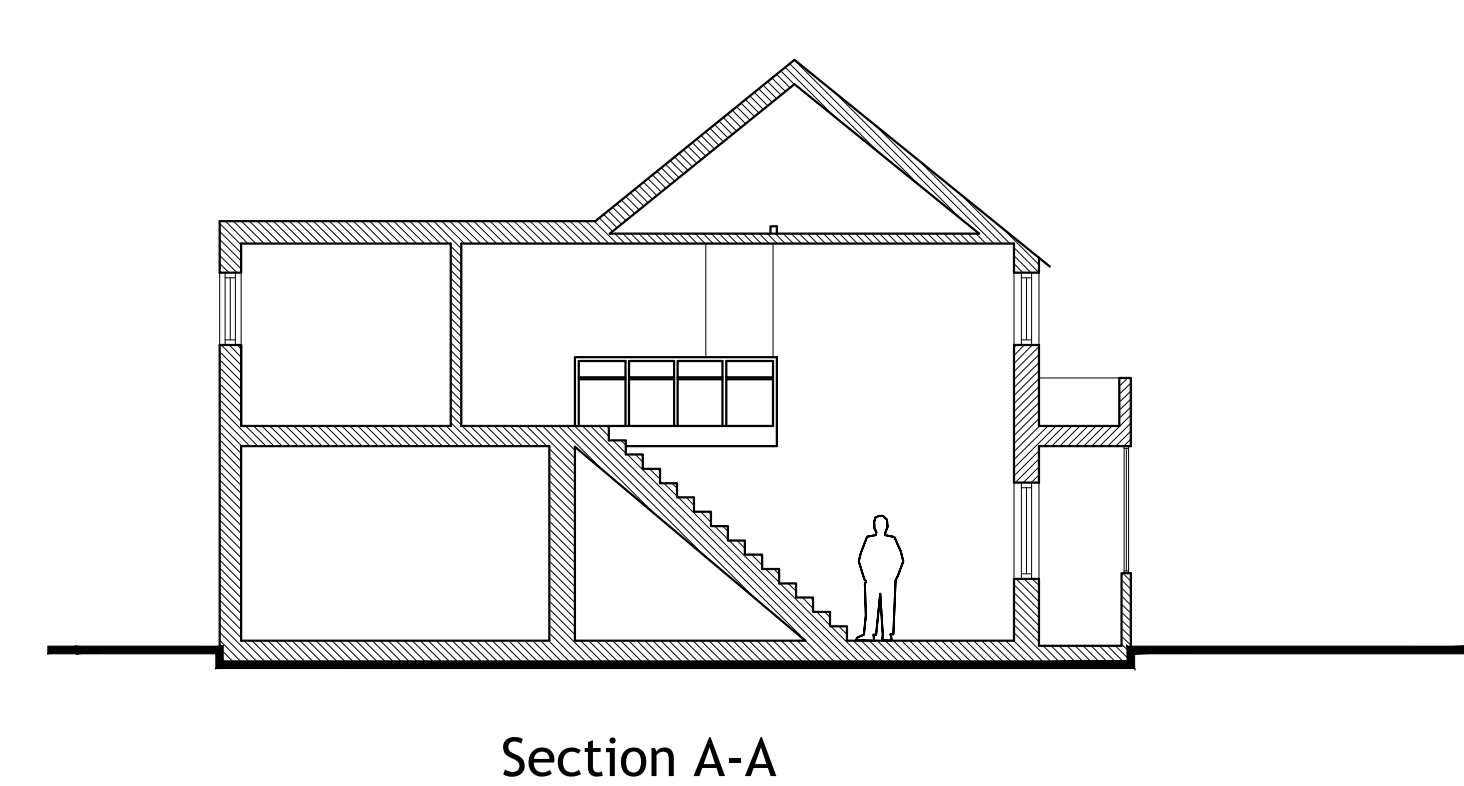

Section A-A  
1:100

|                |                                                           |   |       |
|----------------|-----------------------------------------------------------|---|-------|
| REV            | DATE                                                      | AMENDMENT   | DRAWN |
| hd             | architects                                                | Helyer Davies Architects Ltd<br>1 The Old Flour Mill,<br>Emsworth, PO10 7BT<br>01243 370 715<br>www.hdarchitects.co.uk mail@hdarchitects.co.uk |       |
| CLIENT         | Mark Rockliffe                                            |   |       |
| PROJECT        | 92 Sea Avenue<br>Rustington<br>West Sussex<br>BN16 2DL    |   |       |
| DRAWING        | Proposed Plans<br>Proposed Elevations<br>Proposed Section |   |       |
| SCALE          | As Noted @ A1<br>As Noted @ A1<br>As Noted @ A1           |   |       |
| DATE           | January 2018                                              | DRAWN   | JF    |
| DRAWING NUMBER | 17116 - 02                                                | REVISION   | E     |