


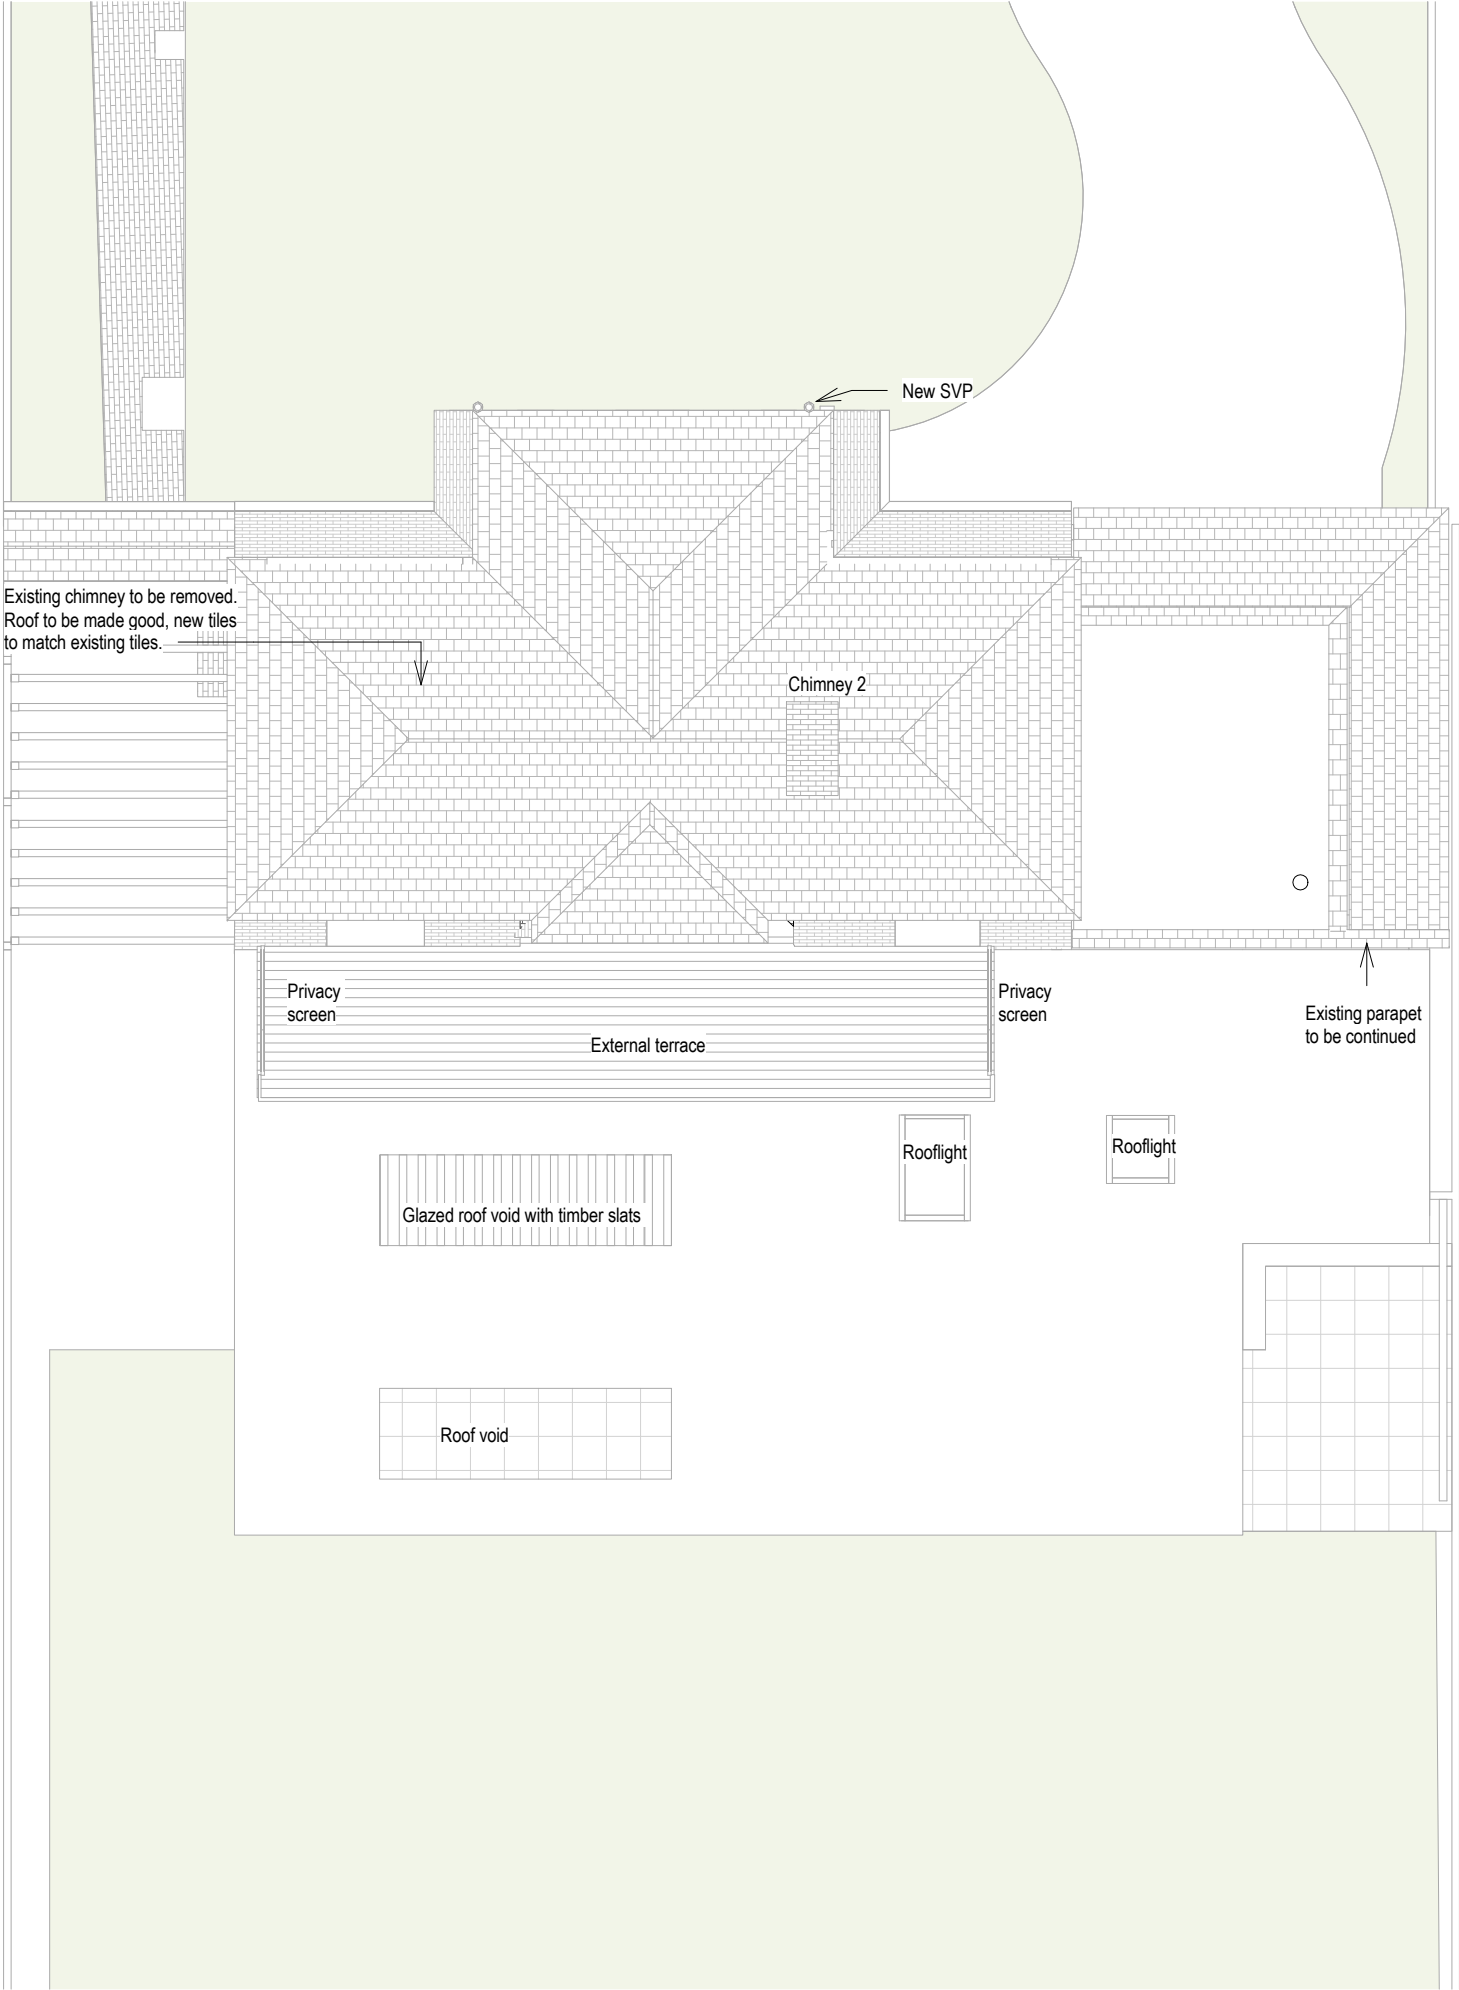

Revisions

| No. | Description | Date       | By |
|-----|-------------|------------|----|
|     |             |            |    |
|     |             |            |    |
|     |             |            |    |
| 1   | PLANNING    | 10-12-2021 |    |


Notes:

GENERAL NOTES:

All dimensions & levels are preliminary and approximate and subject to utilities search, legal boundaries and detailed layouts/ design development through consultation.

Dimensions are to be checked on site by contractor & sub contractors prior to commencement of work, any discrepancies are to be highlighted immediately to the architects.

Scale 1 to 100

 

Scale: 1 : 100 @ A3

Project No. Project Name:

**251 18 Bushby Ave**



Drawing No. Drawing Name:

**P009 Proposed Roof Plan**

Revision: Suitability Description: Project Issue Date:

**P 1 PLANNING DEC 21**

Drawn: GF Checked: MS Orig Paper Size: A3

**FRESH** Architects

T 07703682107 | 07393913140

[info@fresh-architects.co.uk](mailto:info@fresh-architects.co.uk) | [www.fresharchitects.co.uk](http://www.fresharchitects.co.uk)

Use figured dimensions only. All levels and dimensions to be checked. This drawing is to be read in conjunction with all other relevant drawings and specifications.

© FRESH Architects Ltd. All rights reserved