


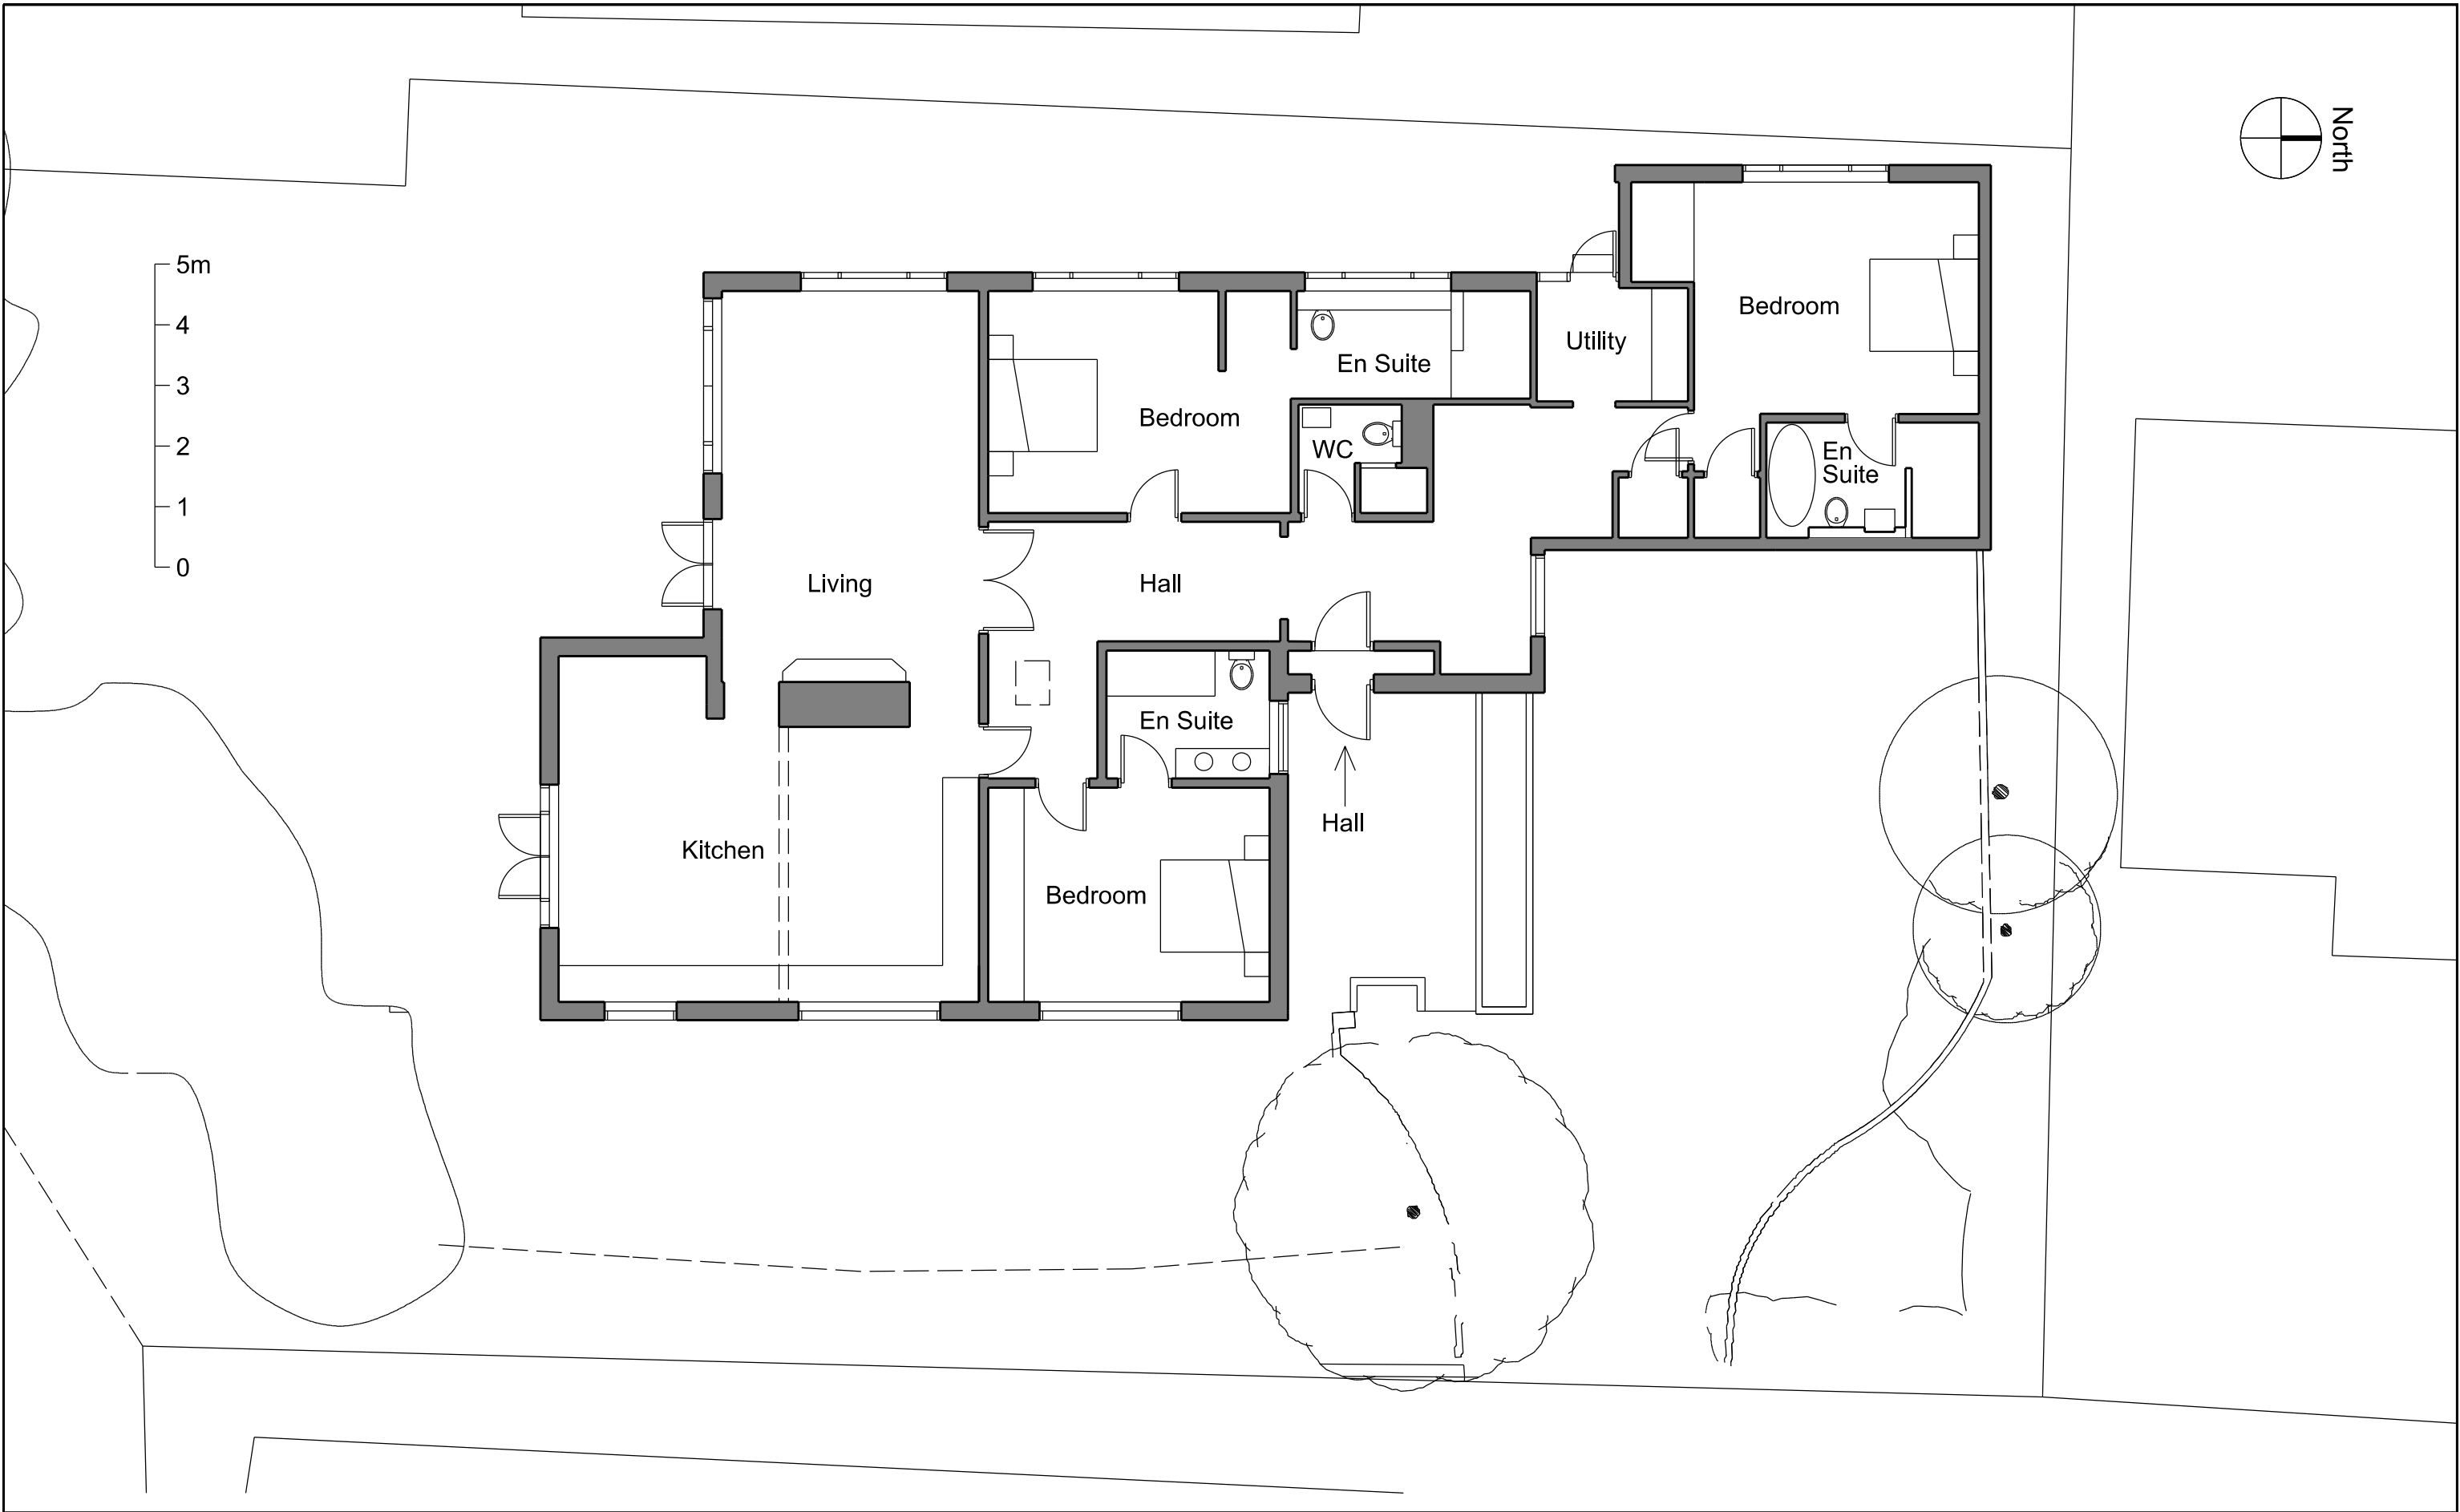

This drawing is copyright Shape Architecture Ltd. The Contractor must not scale from the drawing. All dimensions to be taken from dimension strings. Where any discrepancies are found between dimensions these must be brought to the attention of the Architects for resolution. Where discrepancies exist between reference or assembly drawings and detail drawings the latter take preference.				SHAPE Architecture WWW.SHAPEARCHITECTURE.CO.UK	8 Botany Close, Rustington W. Sussex PROJECT	1:100 @ A3 November 2021			
						SCALE	DATE		
					FOR PLANNING	EXISTING GROUND FLOOR PLAN DRAWING	SU003		
				DWG. NO.			REVISION	CHECKED	