


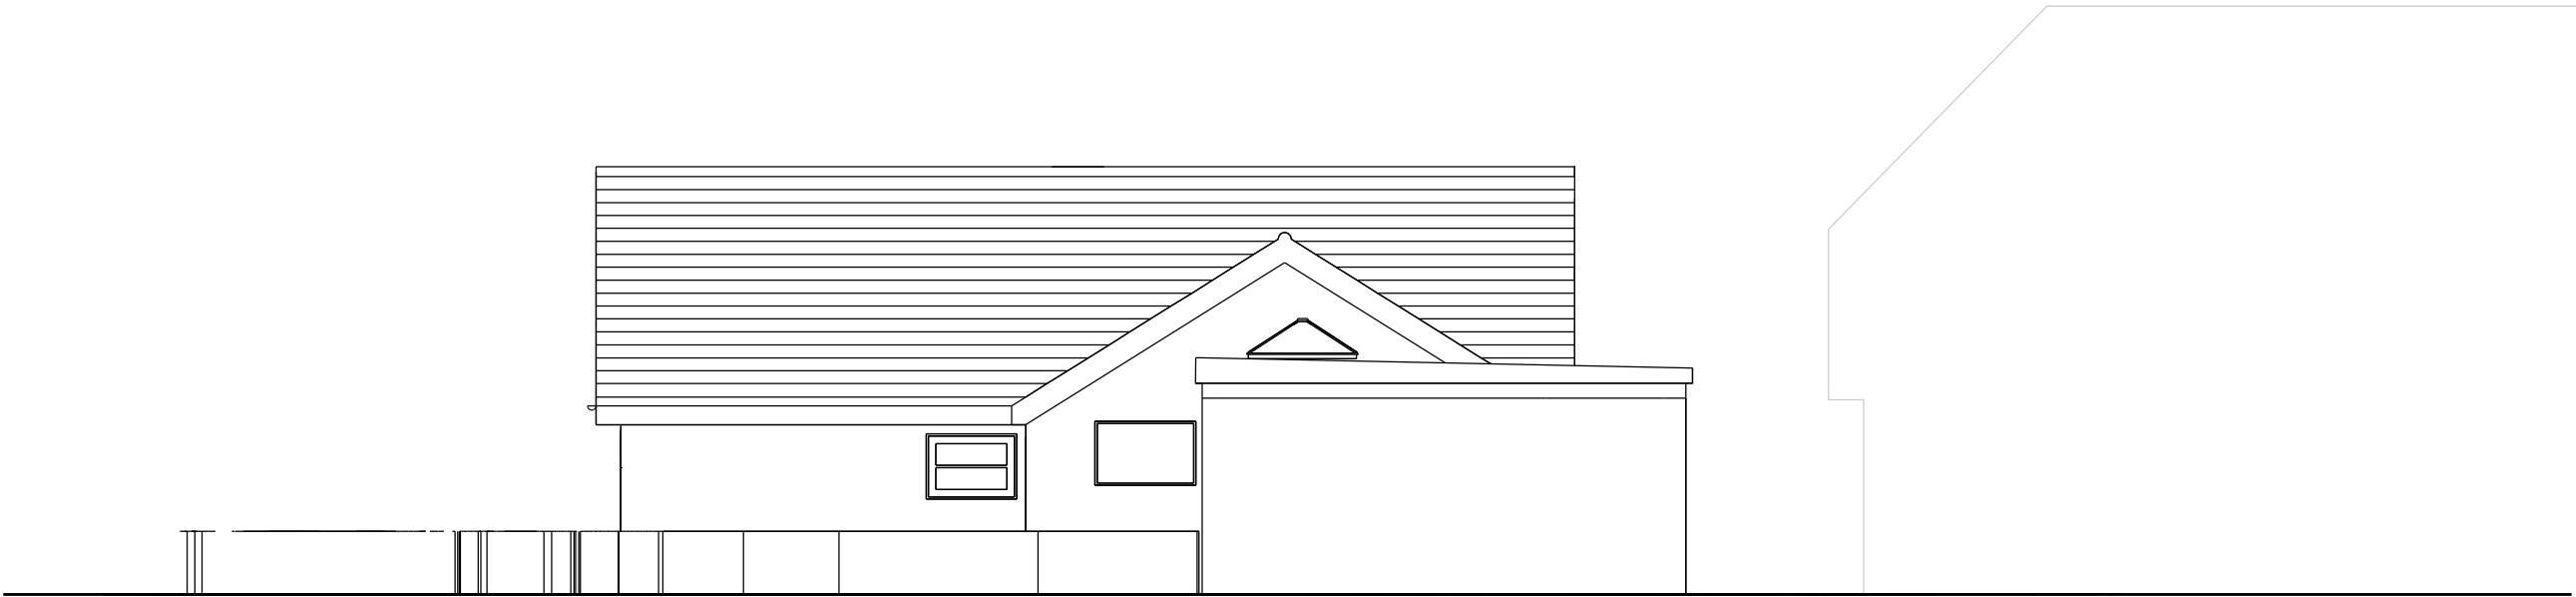

Existing West Elevation



Existing North Elevation



This drawing is copyright Shape Architecture Ltd. The Contractor must not scale from the drawing. All dimensions to be taken from dimension strings. Where any discrepancies are found between dimensions these must be brought to the attention of the Architects for resolution. Where discrepancies exist between reference or assembly drawings and detail drawings the latter take preference.				SHAPE Architecture WWW.SHAPEARCHITECTURE.CO.UK FOR PLANNING	8 Botany Close, Rustington W. Sussex PROJECT EXISTING ELEVATIONS DRAWING	1:100 @ A3 November 2021 SCALE DATE SU007 DWG. NO. REVISION CHECKED