
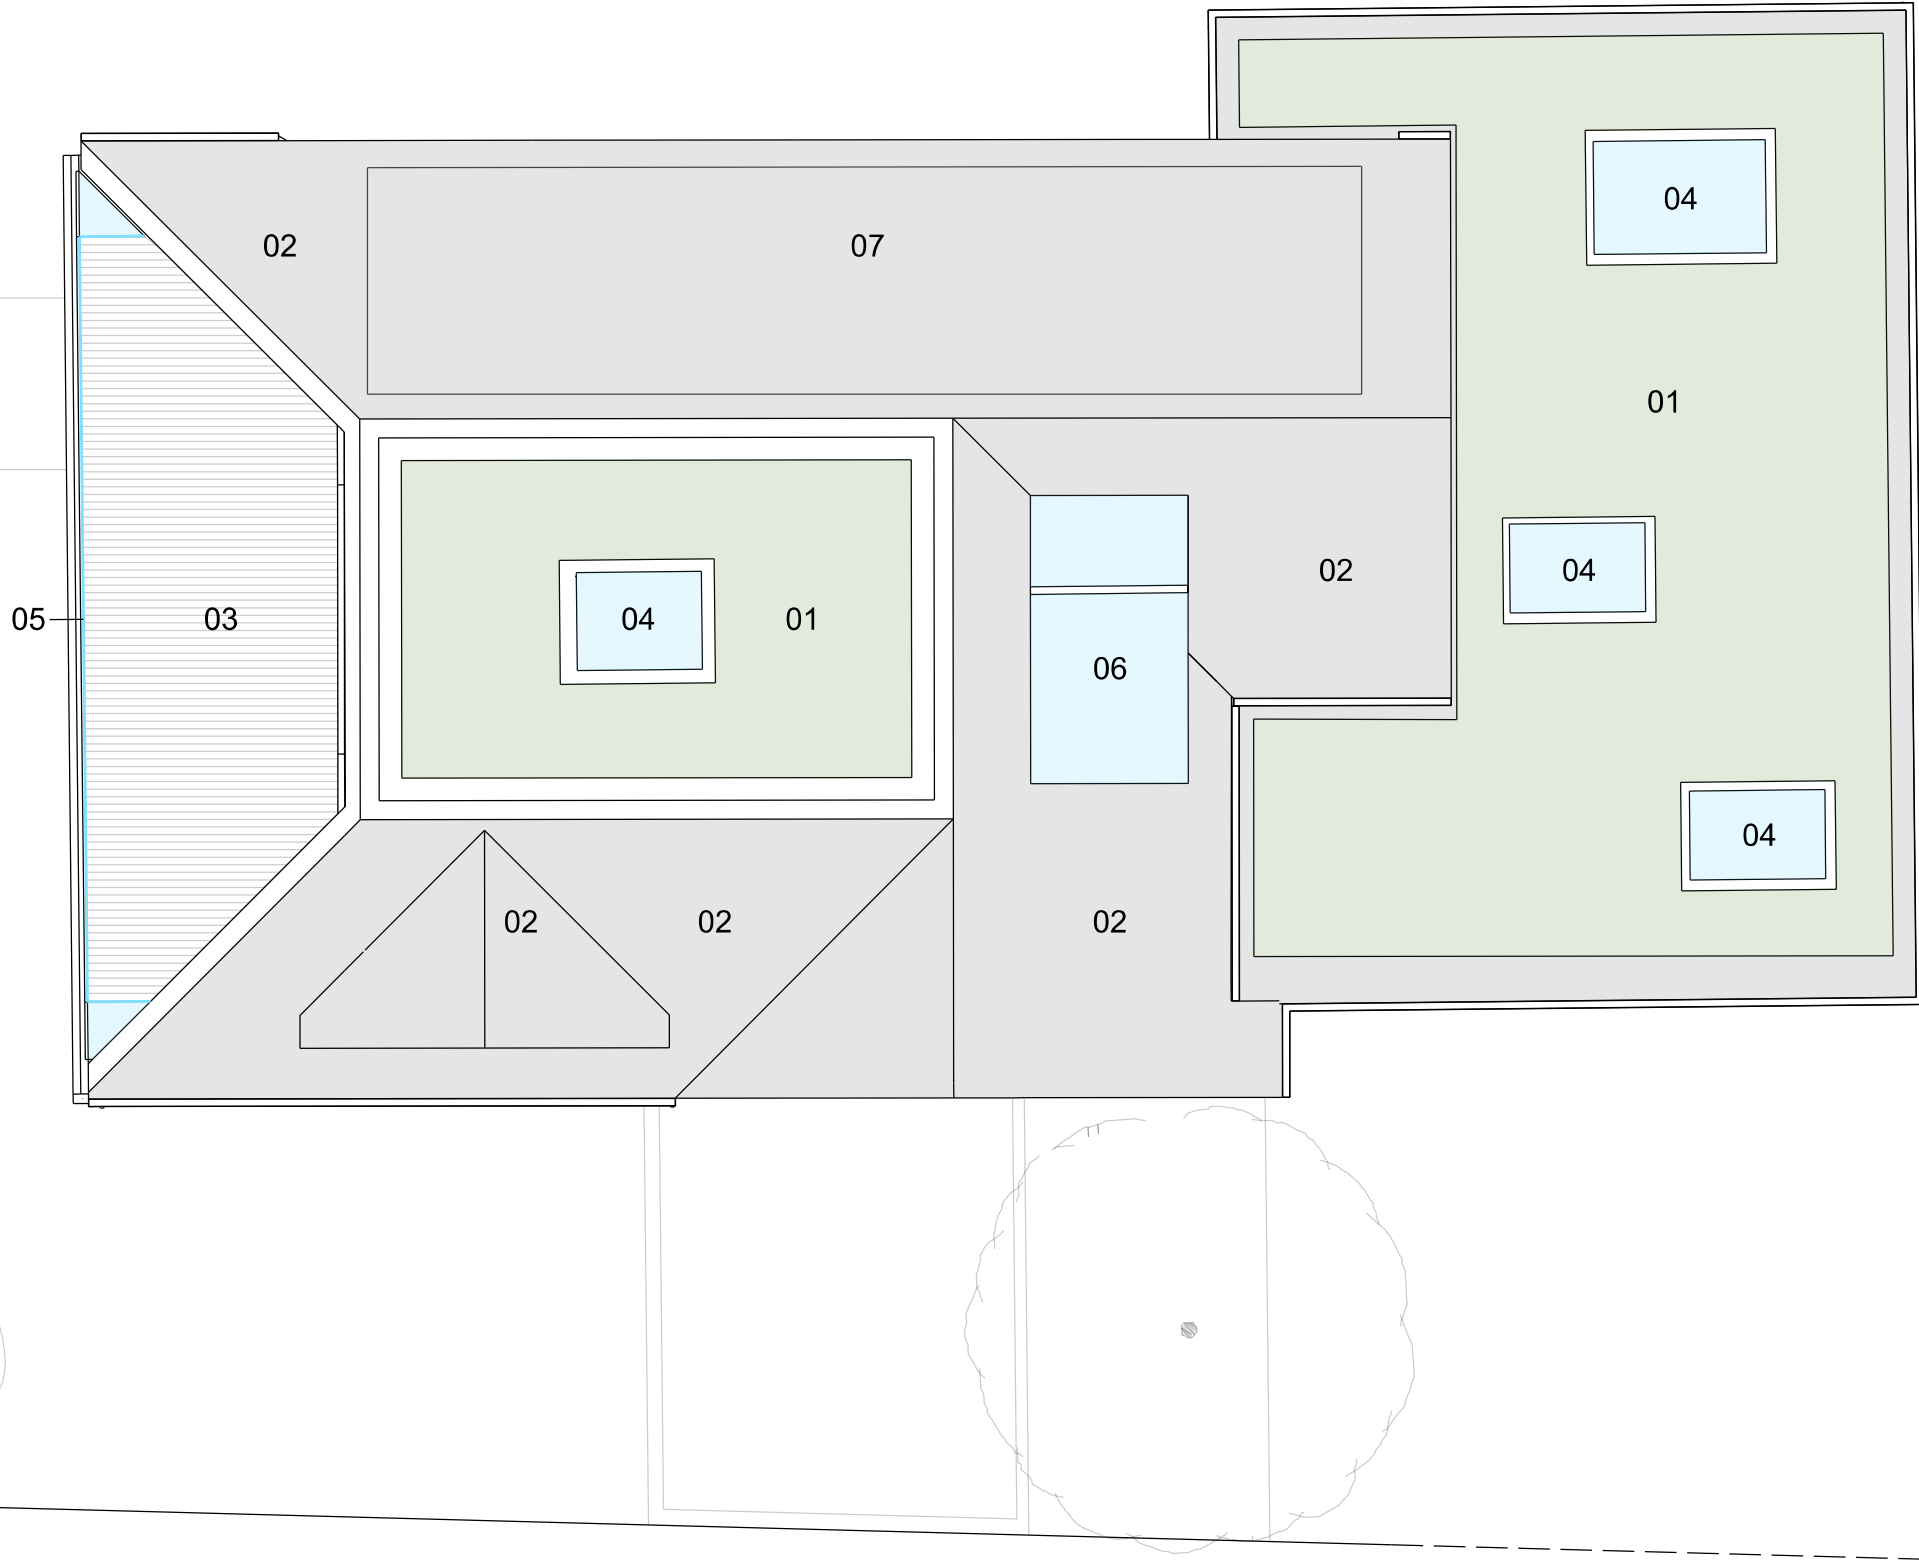


MATERIALS KEY

- 01 Flat Sedum Roof
- 02 Slate Pitched Roof
- 03 Composite Deck Terrace
- 04 Low Profile Rooflight
- 05 Glass Balustrade
- 06 Glass Box
- 07 Flat GRP Roof or Similar

 

This drawing is copyright Shape Architecture Ltd.
The Contractor must not scale from the drawing.
All dimensions to be taken from dimension strings.
Where any discrepancies are found between
dimensions these must be brought to the attention
of the Architects for resolution. Where discrepancies
exist between reference or assembly drawings and
detail drawings the latter take preference.

SHAPE Architecture
WWW.SHAPEARCHITECTURE.CO.UK

FOR PLANNING

8 Botany Close,
Rustington W. Sussex
PROJECT

PROPOSED ROOF PLAN
DRAWING

1:100 @ A3 November 2021
SCALE DATE

PL004
DWG. NO. REVISION CHECKED