


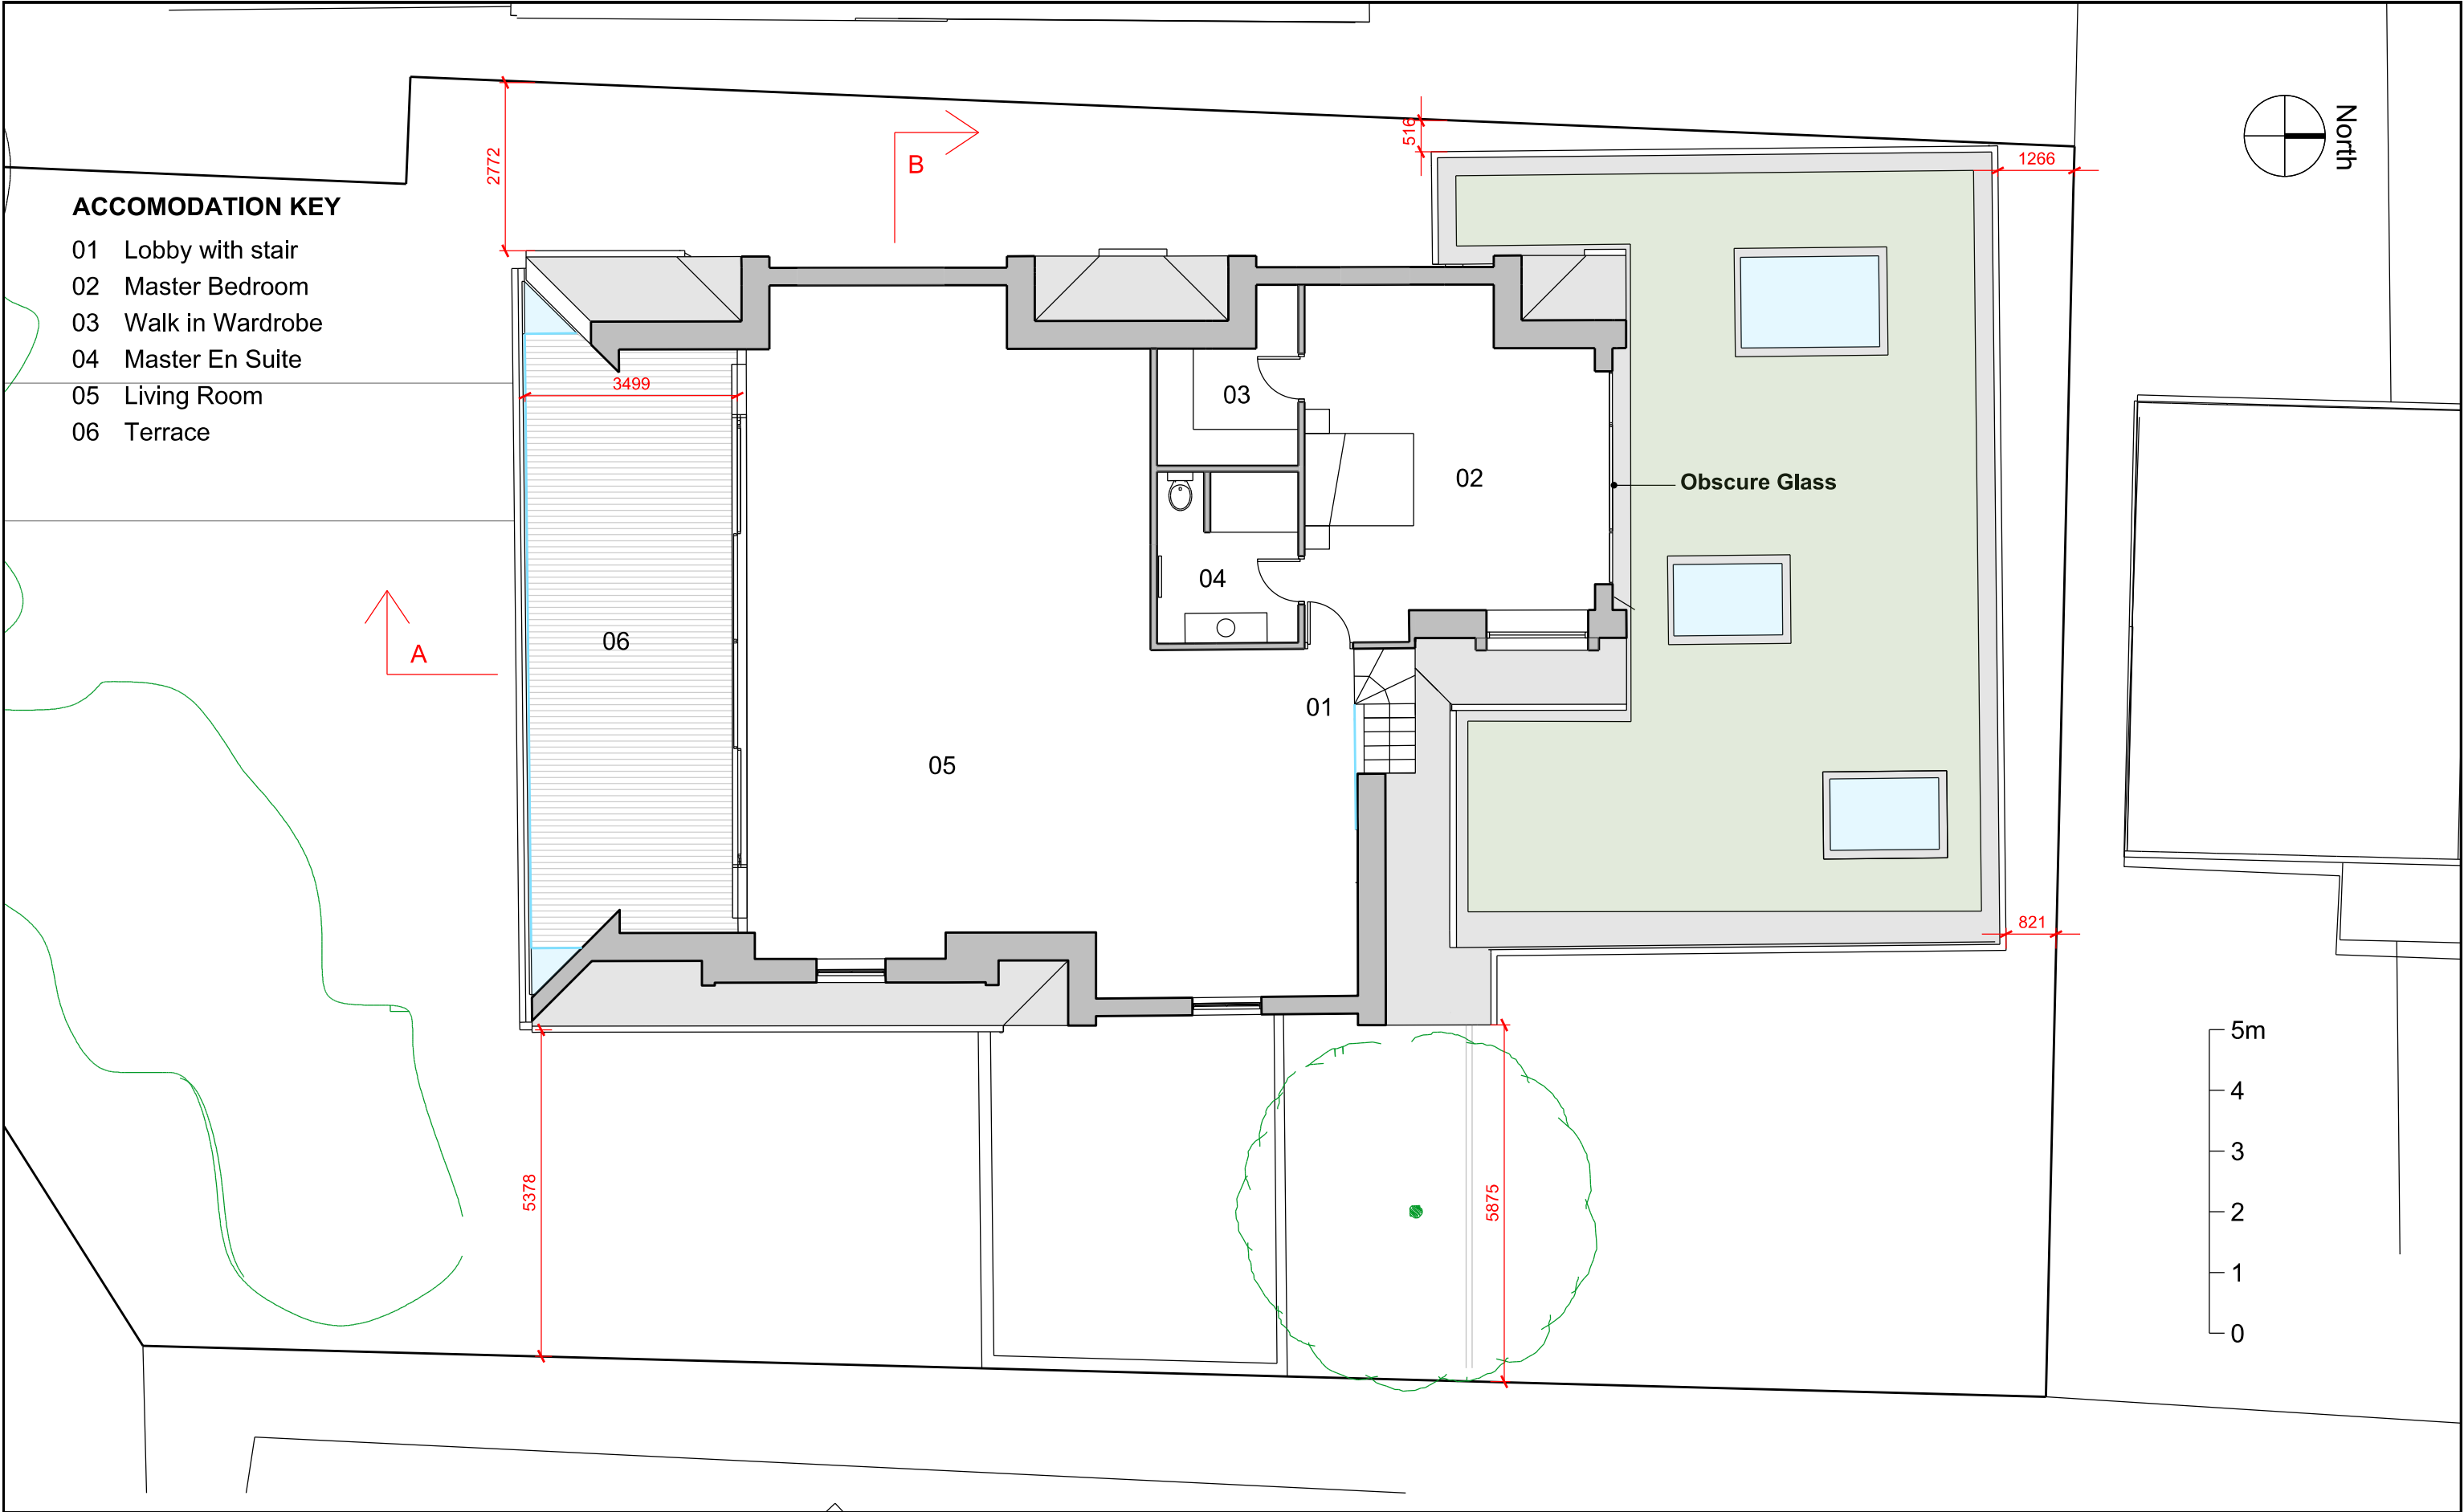

ACCOMODATION KEY

- 01 Lobby with stair
- 02 Master Bedroom
- 03 Walk in Wardrobe
- 04 Master En Suite
- 05 Living Room
- 06 Terrace

This drawing is copyright Shape Architecture Ltd. The Contractor must not scale from the drawing. All dimensions to be taken from dimension strings. Where any discrepancies are found between dimensions these must be brought to the attention of the Architects for resolution. Where discrepancies exist between reference or assembly drawings and detail drawings the latter take preference.

A	13.12.21	Dimensions Added
B	31.01.22	Windows to West Elevation Omitted
C	07.02.22	West Elevation updated and general amends

SHAPE Architecture
WWW.SHAPEARCHITECTURE.CO.UK

FOR PLANNING

8 Botany Close,
Rustington W. Sussex
PROJECT

PROPOSED FIRST
FLOOR
DRAWING

1:100 @ A3 November 2021
SCALE DATE

PL003 C
DWG. NO. REVISION CHECKED